
IF IN ANY DOUBT PLEASE ASK THE ARCHITECT FOR CLARIFICATION.

DO NOT SCALE FROM DRAWING. ALL DIMENSIONS TO BE CHECKED ON SITE

THE COPYRIGHT FOR THESE DRAWINGS REMAINS THE PROPERTY OF THE ARCHITECT, THEY MUST NOT BE REPRODUCED IN ANY WAY WITHOUT THE ARCHITECTS PRIOR WRITTEN CONSENT.

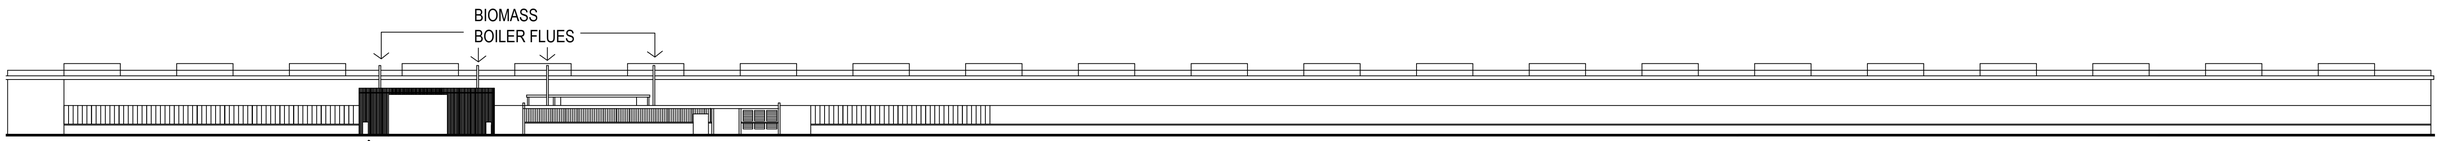


NORTH ELEVATION

NEW STORE FOR BIOMASS BOILERS


EXISTING BUILDING UTILISED FOR BIOMASS BOILERS



EAST ELEVATION

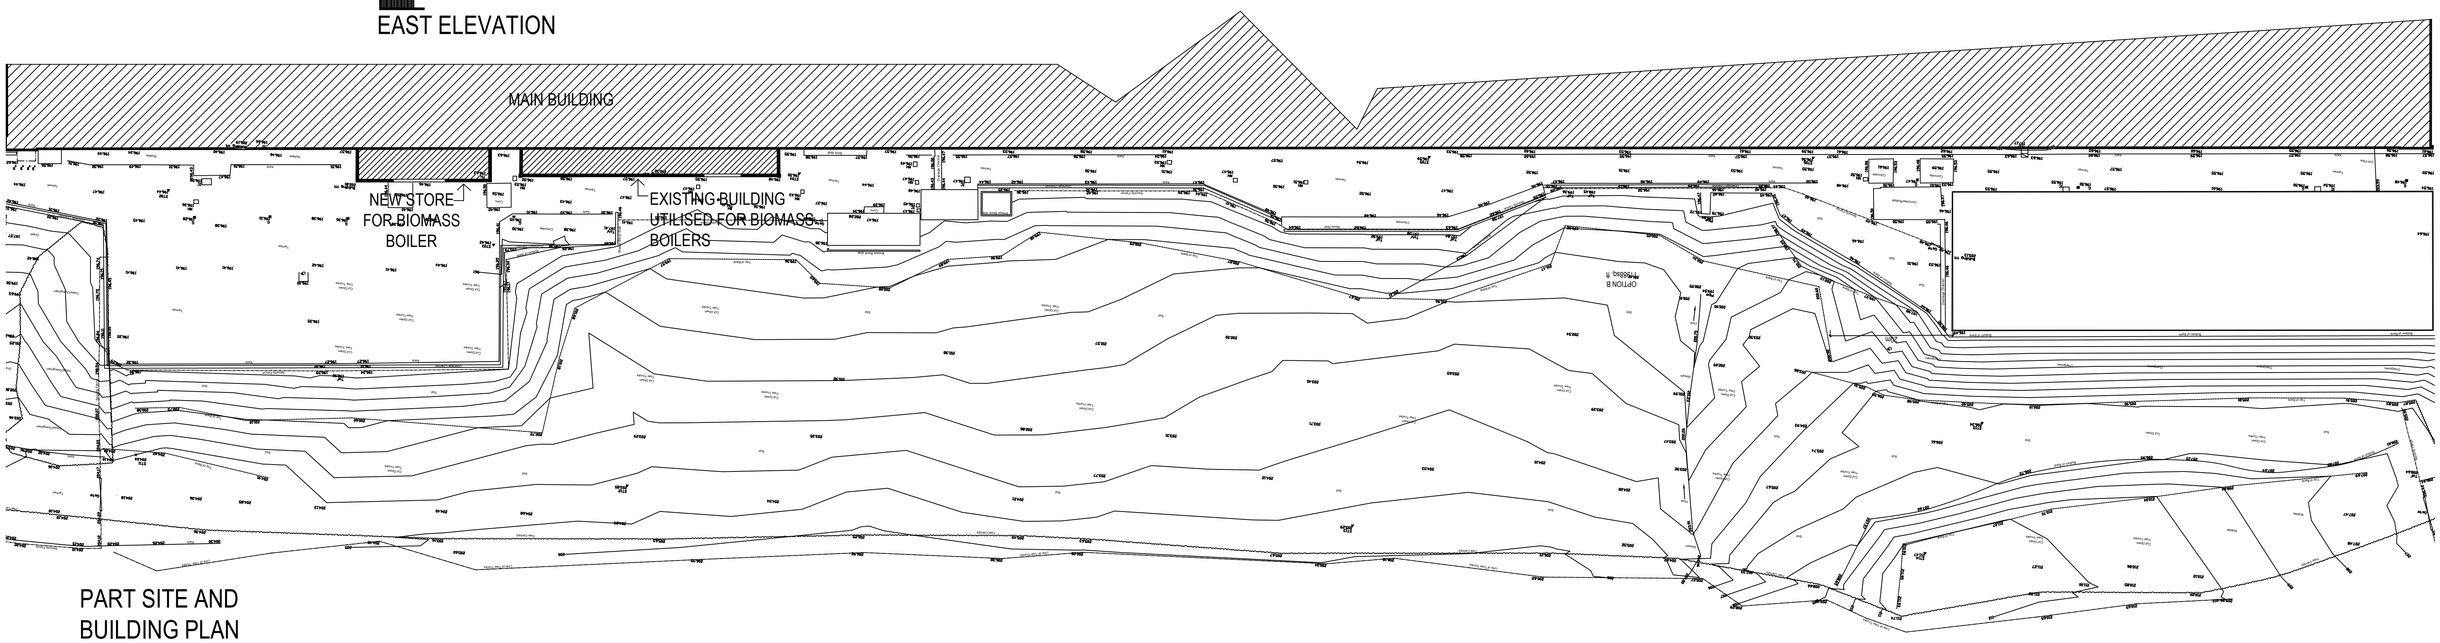

PART SITE AND BUILDING PLAN

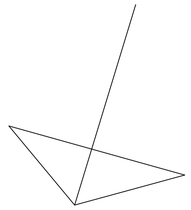

NORTH POINT

NORTHERN
DESIGN
PARTNERSHIP
Chartered Architects

THE CHAPEL
MILLMOOR ROAD
MELTHAM
HUDDERSFIELD HD9 5JU
TELEPHONE (01484) 854848
FAX (01484) 854949

CLIENT
Equi-Trek Ltd

PROJECT
Montgomery House
Sheephouse Wood
Stocksbridge
Sheffield S36 4GS

DRAWING TITLE
Details of Biomass Boiler Housing

Rev.	Notes	Date	Drawn

SCALE			
	1:500 @ A1	03/19	PB

PROJECT No.	DRAWING No.	Rev.
1844	04	