


PROPOSED FRONT ELEVATION
SCALE 1:100



PROPOSED SIDE ELEVATION
SCALE 1:100




PROPOSED REAR ELEVATION
SCALE 1:100

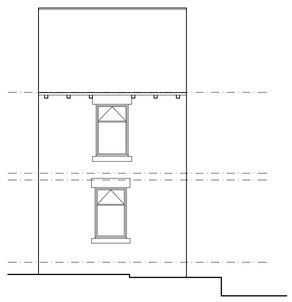

EXISTING FRONT ELEVATION
SCALE 1:100




EXISTING SIDE ELEVATION
SCALE 1:100

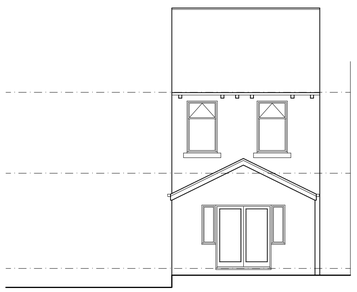


EXISTING REAR ELEVATION
SCALE 1:100




BLOCK PLAN
SCALE 1:500

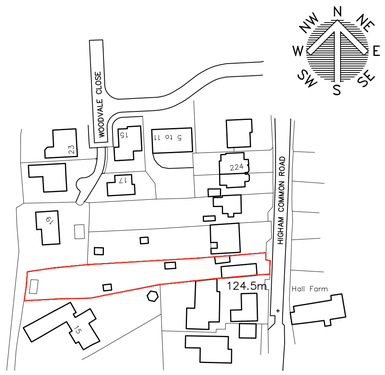

LOCATION PLAN
SCALE 1:1250

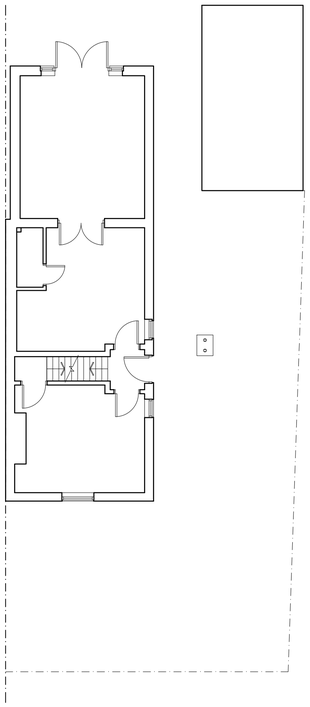

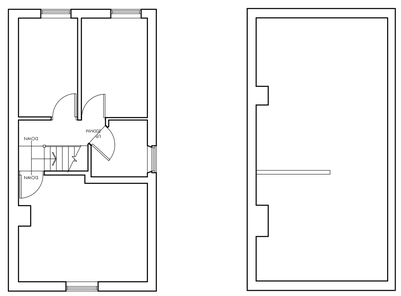

EXISTING FLOOR PLANS
SCALE 1:100

White Agus PARTNERSHIP
OFFICE ONE,
34 VICTORIA ROAD,
BARNSLEY,
S70 2BU
Phone: 01226 208482
Email: info@whiteaguspartnership.co.uk
Web: www.whiteaguspartnership.co.uk
ARCHITECTURAL SERVICES

Project.	Client.
PROPOSED EXTENSION AT 232 HIGHAM COMMON ROAD BARNSLEY, S75 1PF	MR M. THISTLEWOOD
Drawing Title. ELEVATIONS	Date. JULY 2021 / Scale. 1:50 & 1:100 @ A1
	Ref. 21–084 / Dwg. No. 02 / Rev. B

Date	Suffix	Description
23/07/2021	A	REVISED TO CLIENTS REQUIREMENTS
19/08/2021	B	REVISED TO CLIENTS REQUIREMENTS

Date	Suffix	Description