
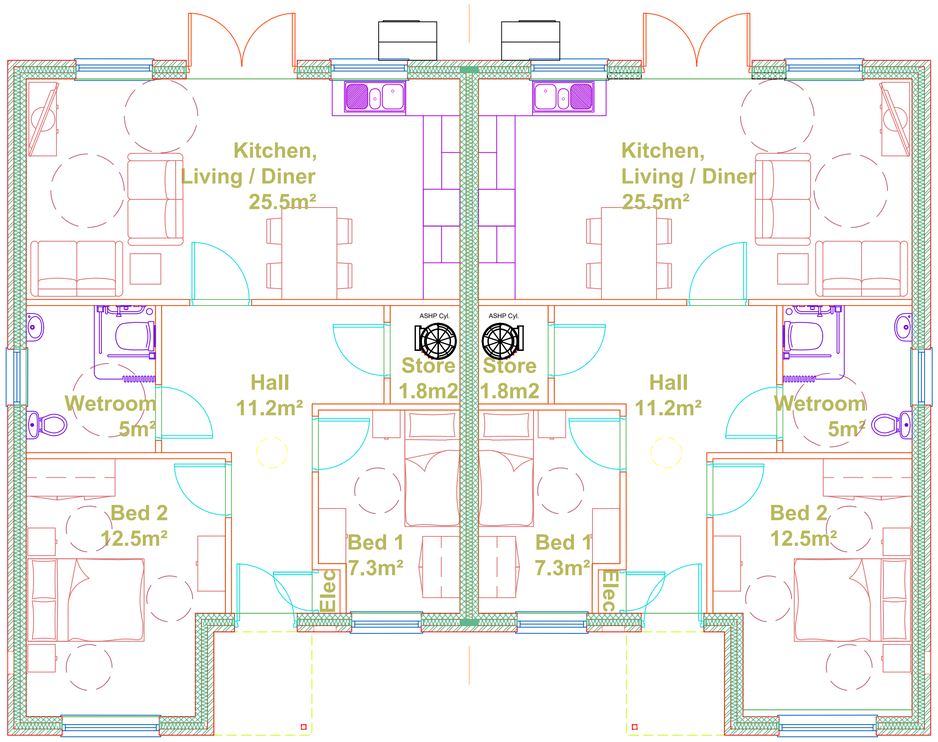


01 **Ground Floor Plan**

1:50

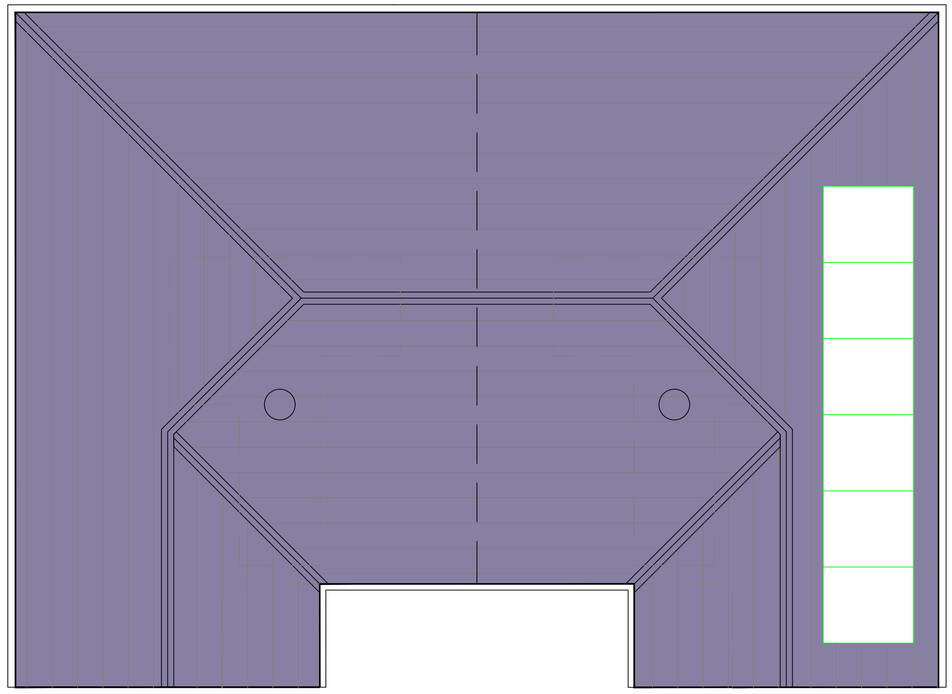

02 **Roof Plan**

1:50

DO NOT SCALE FROM THIS DRAWING. ALL DIMENSIONS TO BE CHECKED ON SITE BY CONTRACTOR. REPORT ANY DISCREPANCIES TO DRAWING AUTHOR AND PROPERTY SERVICES TEAM. DRAWING OR CONTENTS SHOULD NOT BE DUPLICATED WITHOUT PRIOR CONSENT.

DRAWING TO BE READ IN CONJUNCTION WITH ALL OTHER PROJECT DOCUMENTS INCLUDING BUT NOT LIMITED TO DRAWINGS, SPECIFICATIONS, SCHEDULES

0m 0.5 1.0 1.5 3.0m

1:50

NOTES

Rev	Notes	Date	Issued By
P1	FIRST ISSUE- PLANNING ISSUE	17/12/21	MJY

BARNSLEY Metropolitan Borough Council
PROPERTY SERVICES

SERVICE
Housing Growth

PROJECT
Goldthorpe Market

TITLE
2 Bed Semi-detached Bungalow
Proposed Floor Plan & Roof Plan

PROJECT REF	DRAWING REFERENCE	REV
106436	00-DR-A-040	P1
SCALE: 1:50	DISCIPLINE: ARCHITECTURE	SHEET SIZE: A1
PURPOSE OF ISSUE: PLANNING APPROVAL		Drawn: MJY / Checked: XX