


north

Site plan as existing 1:100

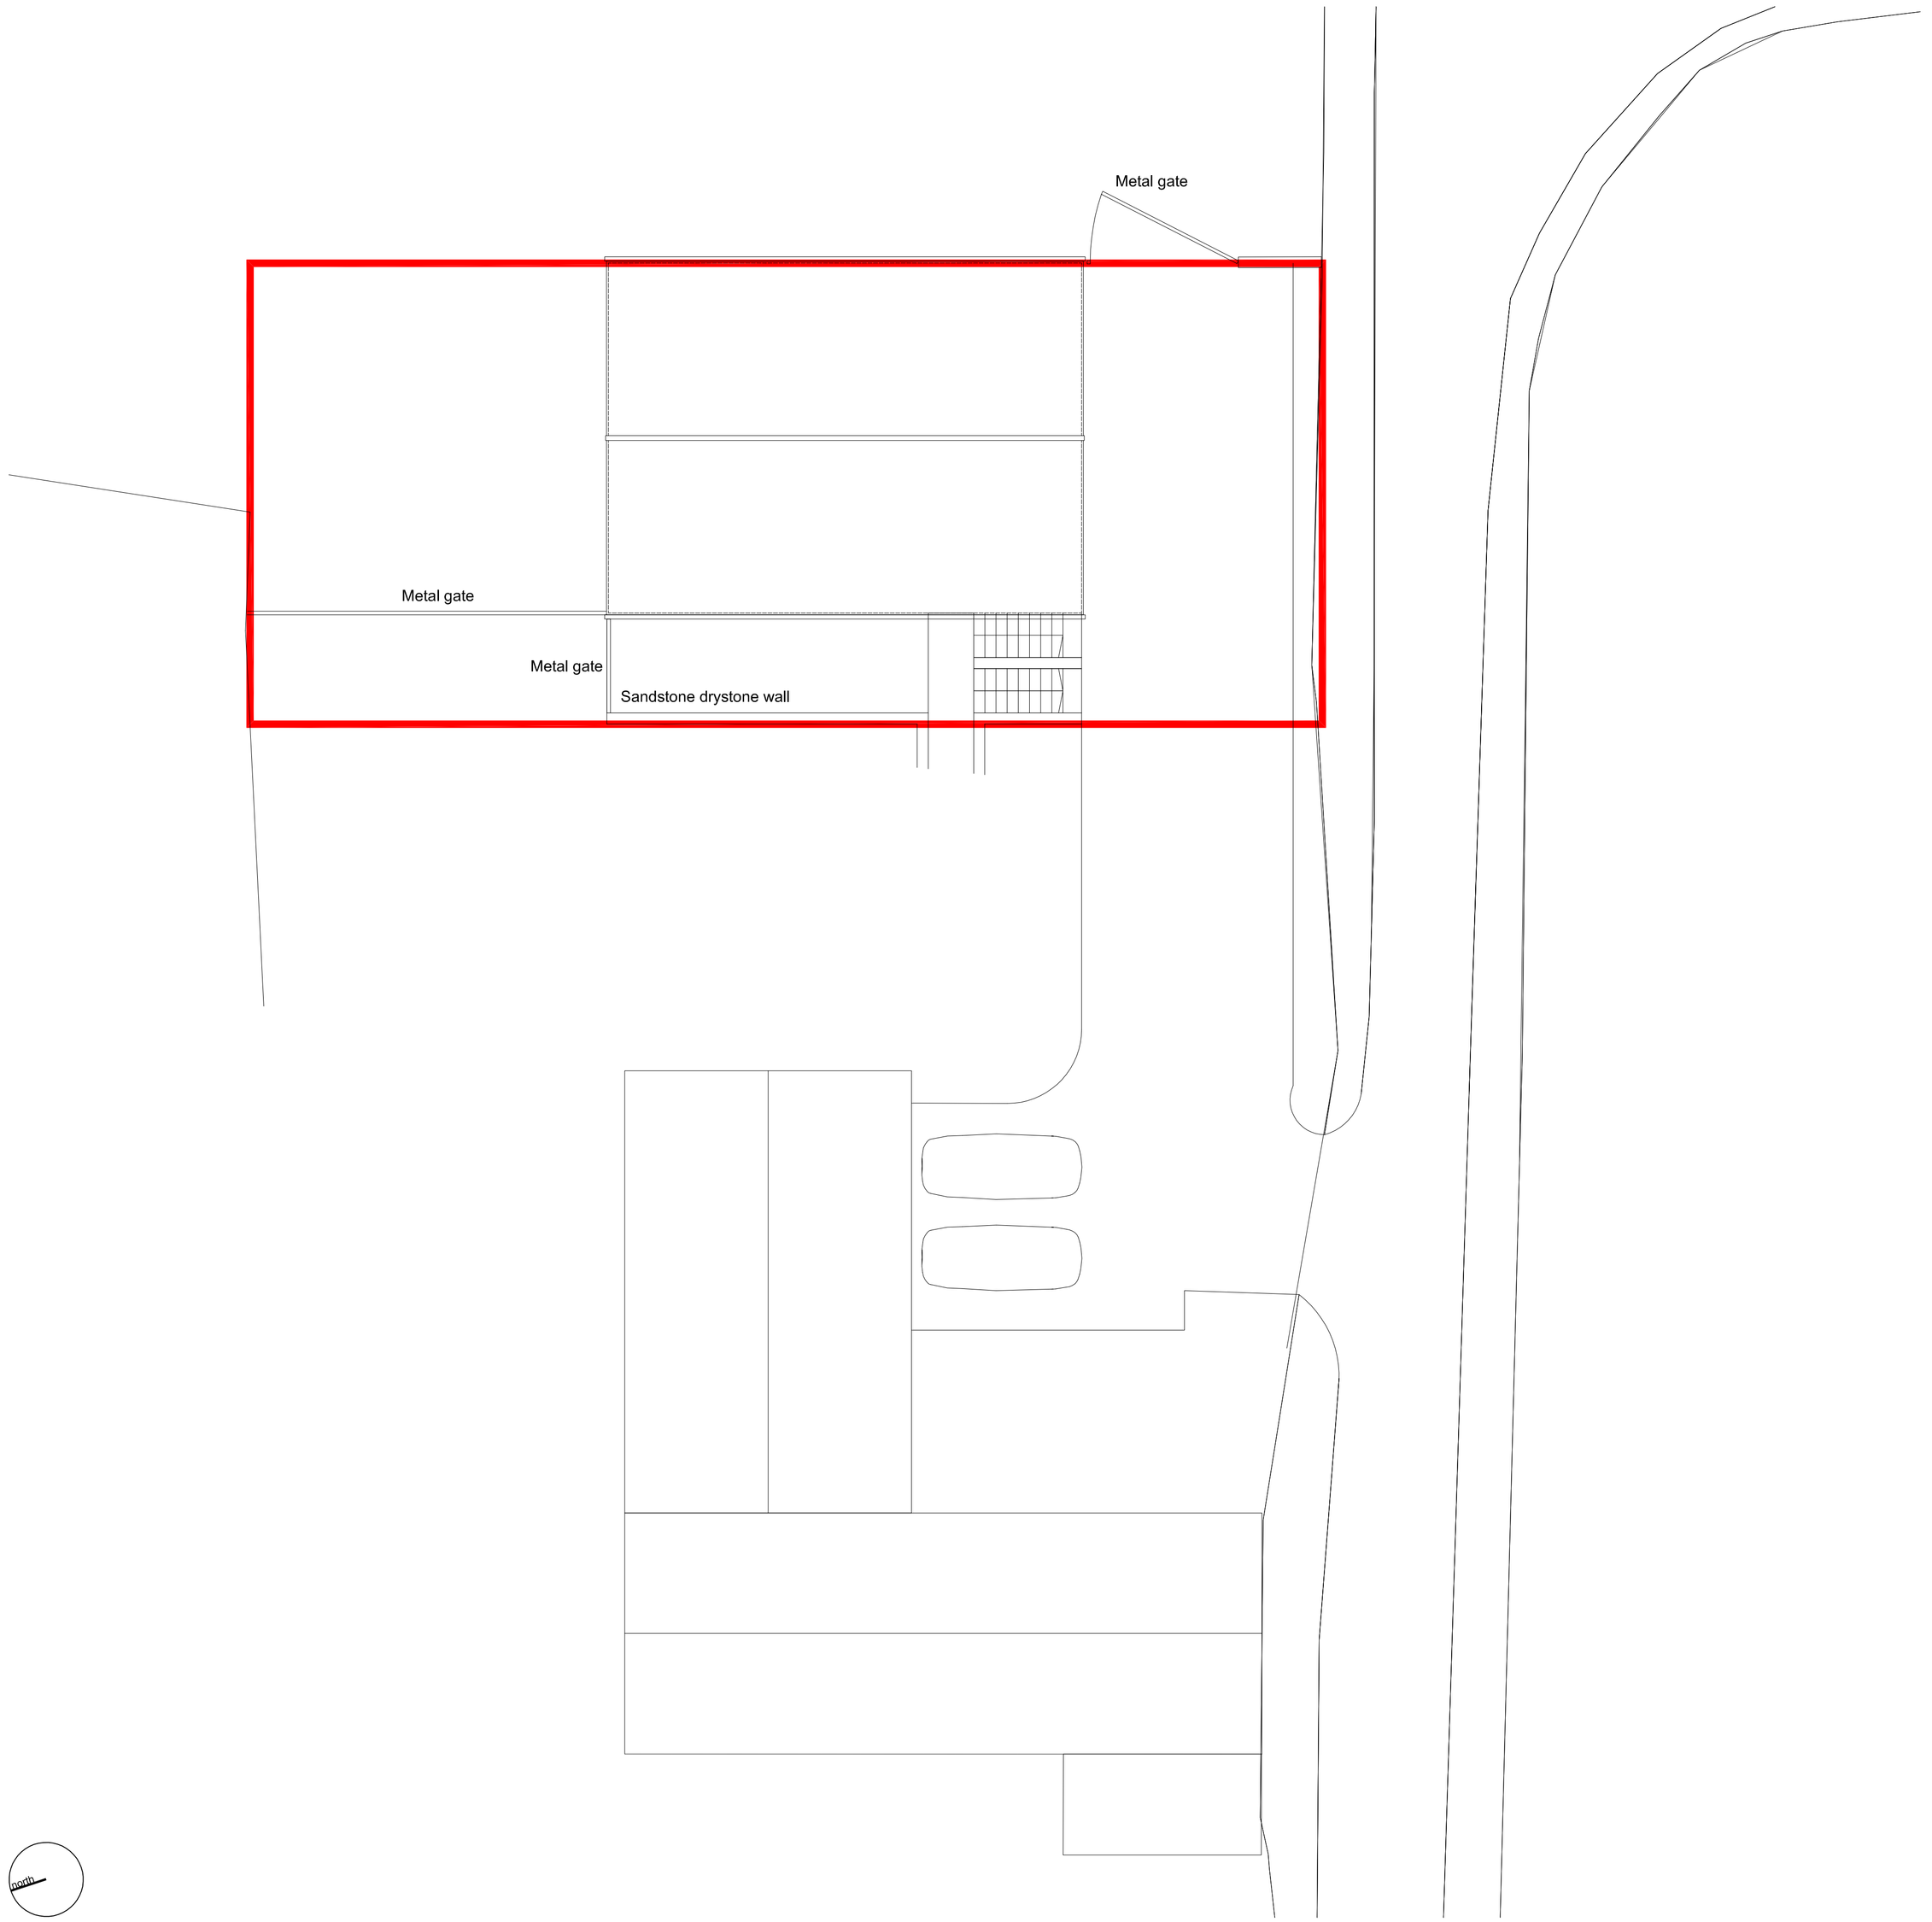

Site location plan 1:1250

Robin Ashley Architects

Hawk Works
105 Mary Street
Sheffield S1 4RT
t: 0114 258 7450
e: contact@raarchitects.co.uk
www.raarchitects.co.uk

project:	Prior approval - Change of use Rock House Farm
client:	Mr + Mrs Austin
drawing:	Site plan as existing + site location plan
drawing number:	15-001-10
revision:	B (25-09-15)
date:	August 2015
scale:	1:100 + 1:1250
original size:	A1
issue:	Approval
drawn:	DJU
checked:	

this drawing may be scaled only for the purposes of planning approval
check all dimensions on site + refer all queries prior to carrying out work
this drawing is to be used only for the purposes for which it is issued
© **robin ashley architects LLP**
registered in england + wales, number OC310 421

MADE IN SHEFFIELD