




SOUTH EAST ELEVATION

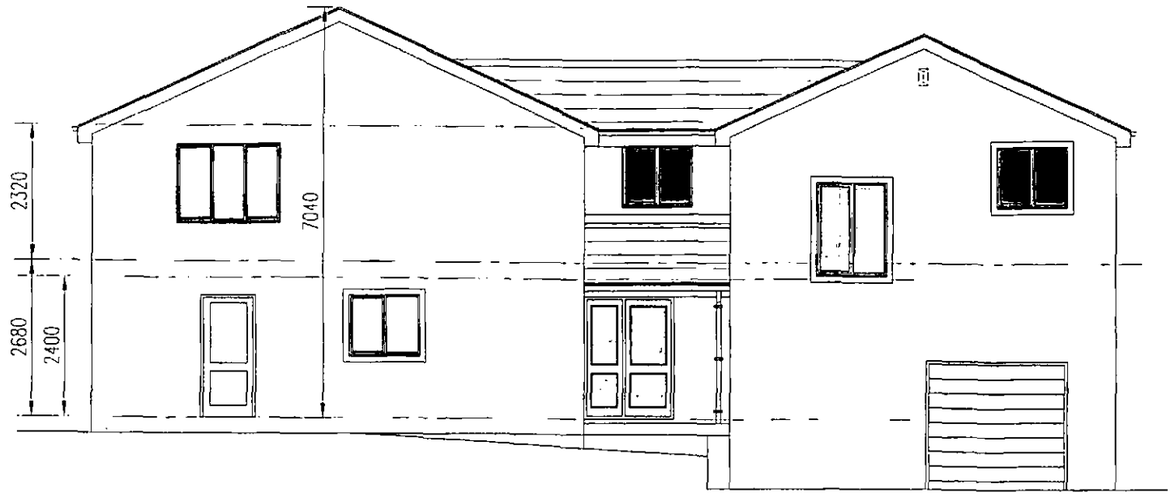

NORTH EAST ELEVATION

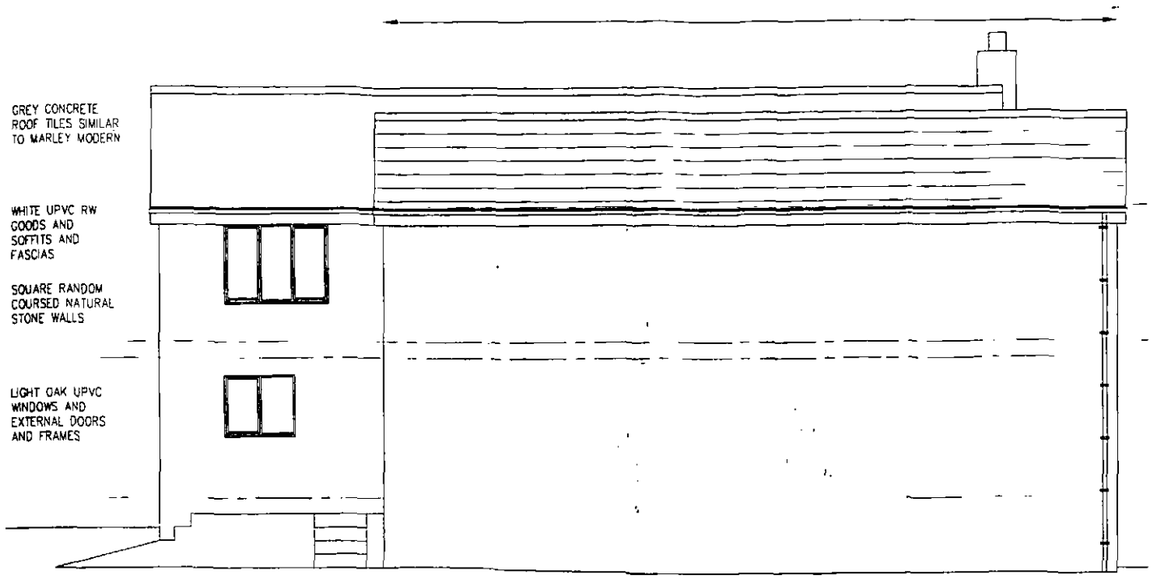

NORTH WEST ELEVATION

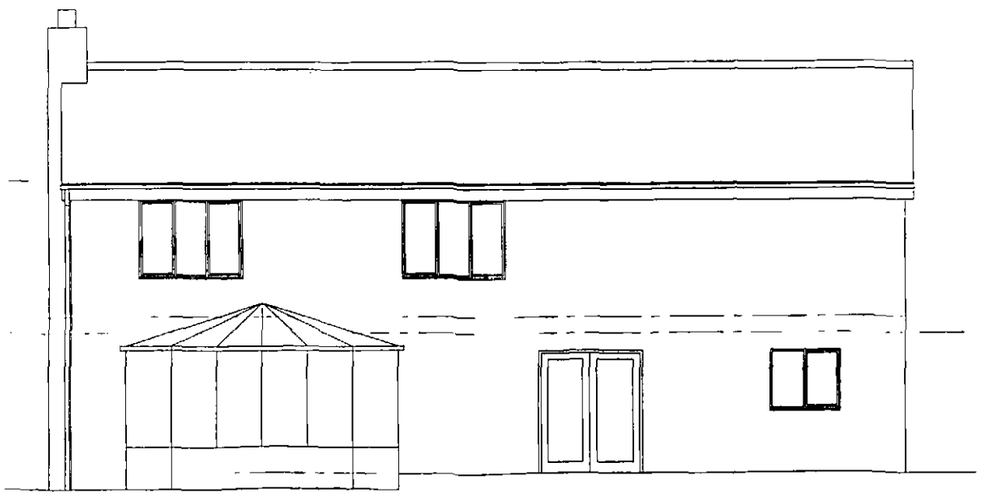

SOUTH WEST ELEVATION

0	SCALE 1:50	4m
0	SCALE 1:100	8m
0	SCALE 1:200	16m
0	SCALE 1:500	40m
0	SCALE 1:1250	100m

pb ARCHITECTURAL DESIGN
PROJECT MANAGEMENT
SPECIFICATION MANAGEMENT
COMPUTER AIDED DESIGN
25 MILL HILL AVENUE, PONTEFRACT, WEST YORKSHIRE WF8 4JH
TELEPHONE 01977 798494
e-mail pb1@gm...com

CLIENT: MR & MRS P BROOKSBY

PROJECT: 3 WHINMOOR COURT SILKSTONE S75 4NT


DRAWING: PROPOSED ELEVATIONS


SCALE	DATE	DRAWN BY	CHECKED BY
1:100	NOV 11	pb	

DRAWING No.: PROP 02

REVISION: C

© COPYRIGHT: ALL RIGHTS RESERVED. THIS DRAWING MUST NOT BE REPRODUCED WITHOUT PERMISSION.
DO NOT SCALE.
THE CONTRACTOR IS RESPONSIBLE FOR CHECKING DIMENSIONS, WHICH ARE IN MILLIMETRES, UNLESS OTHERWISE STATED.

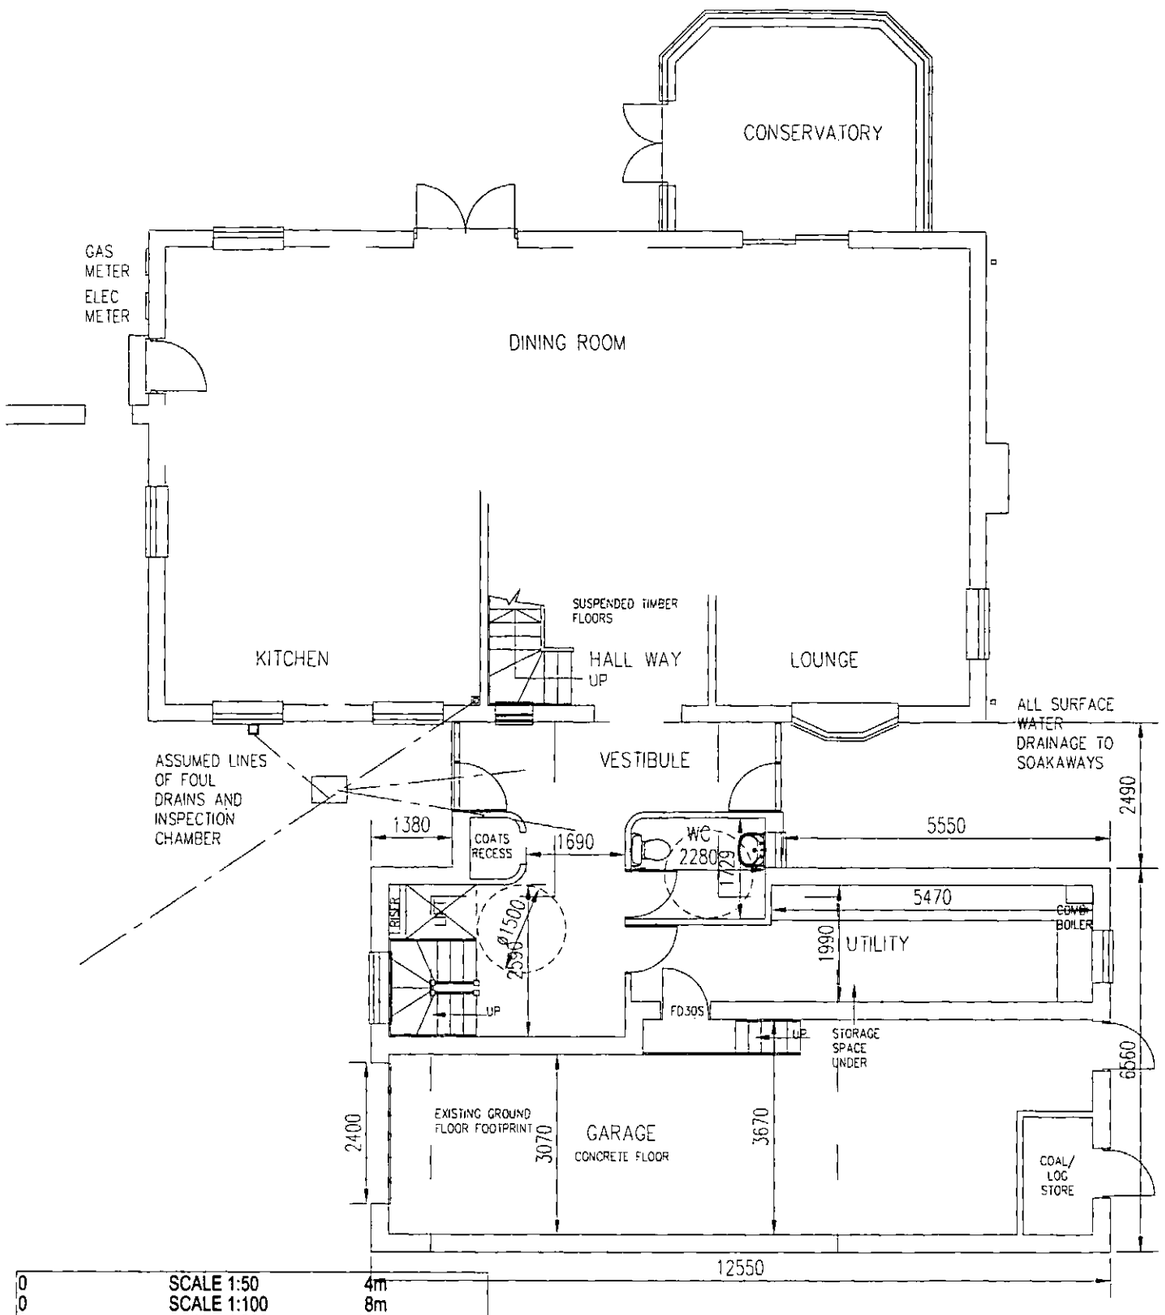

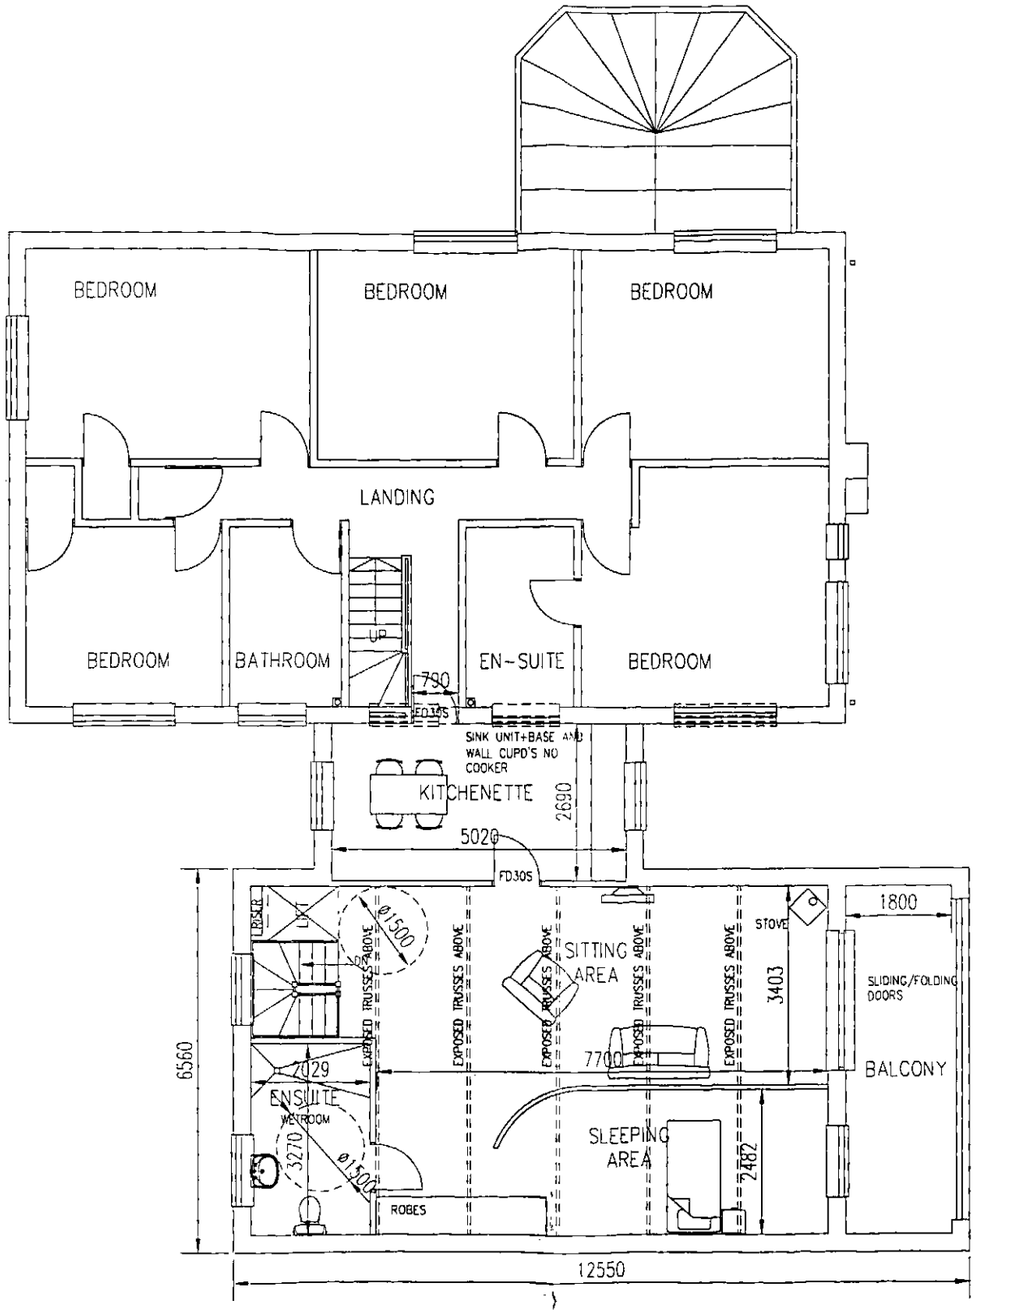

pb ARCHITECTURAL DESIGN
PROJECT MANAGEMENT
SPECIFICATION MANAGEMENT
COMPUTER AIDED DESIGN
pb
25 MILL HILL AVENUE, PONTEFRACT, WEST YORKSHIRE WF8 4JP
TELEPHONE 01977 796494
email pb1@gmx.com

CLIENT: MR & MRS P BROOKSBY

PROJECT: 3 WHINMOOR COURT SILKSTONE S75 4NT

DRAWING: PROPOSED FLOOR PLANS

SCALE	DATE	DRAWN BY	CHECKED BY
1:100	NOV 11	pb	

DRAWING No. PROP 01

REVISION D

© COPYRIGHT: ALL RIGHTS RESERVED. THIS DRAWING MUST NOT BE REPRODUCED WITHOUT PERMISSION.
DO NOT SCALE.
THE CONTRACTOR IS RESPONSIBLE FOR CHECKING DIMENSIONS, WHICH ARE IN MILLIMETRES, UNLESS OTHERWISE STATED.



LOCATION PLAN 1:1250

NORTH



BLOCK PLAN 1:500

0	SCALE 1:50 4m
0	SCALE 1:100 8m
0	SCALE 1:200 16m
0	SCALE 1:500 40m
0	SCALE 1:1250 100m

pb ARCHITECTURAL DESIGN
PROJECT MANAGEMENT
SPECIFICATION MANAGEMENT
COMPUTER AIDED DESIGN
pb
25 MILL HILL AVENUE, PONTEFRACT, WEST YORKSHIRE WF8 4JH
TELEPHONE 01977 796494
email: pb1@gmx.com

CLIENT
MR & MRS P BROOKSBY

PROJECT
3 WHINMOOR COURT SILKSTONE S75 4NT

DRAWING
LOCATION AND BLOCK PLANS

SCALE	DATE	DRAWN BY	CHECKED BY
1:1250 1:500	NOV 11	pb	

DRAWING No.
LOCATION 01

REVISION
A

© COPYRIGHT: ALL RIGHTS RESERVED. THIS DRAWING MUST NOT BE REPRODUCED WITHOUT PERMISSION.
DO NOT SCALE.
THE CONTRACTOR IS RESPONSIBLE FOR CHECKING DIMENSIONS, WHICH ARE IN MILLIMETRES, UNLESS OTHERWISE STATED.