




- PROPOSED SIDE ELEVATION @1:100

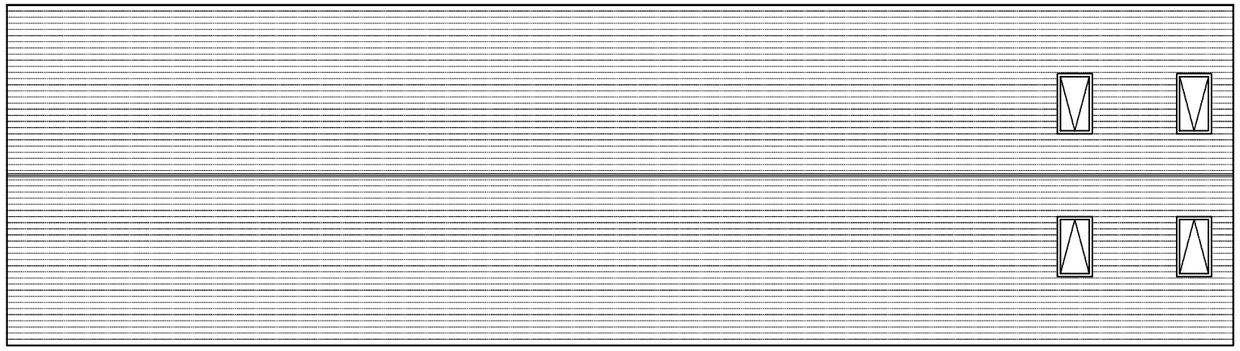


- PROPOSED ROOF PLAN @1:100

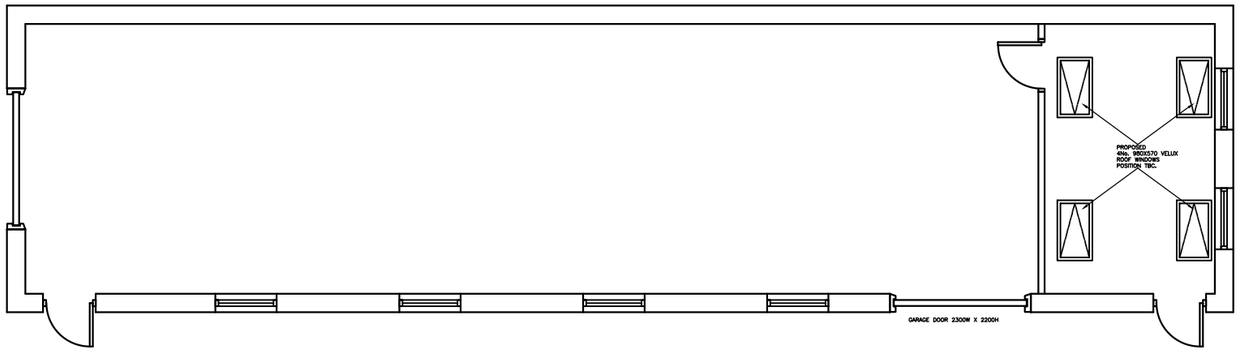


- PROPOSED FLOOR PLAN @1:100

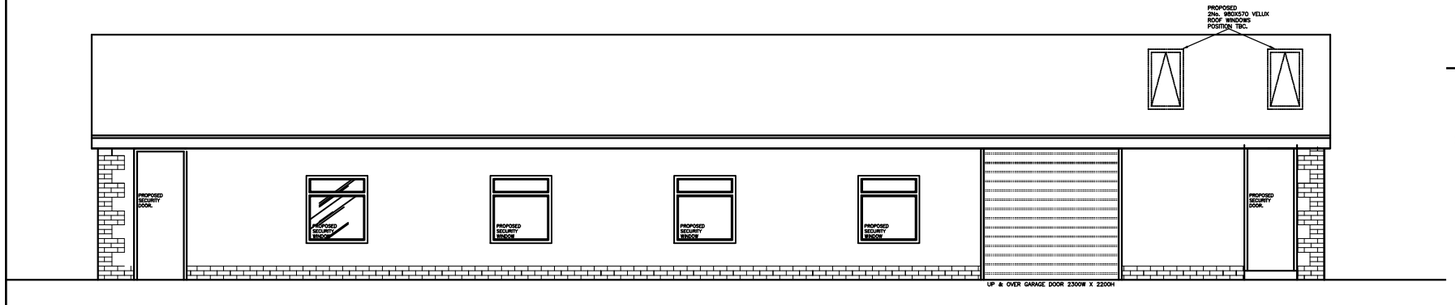

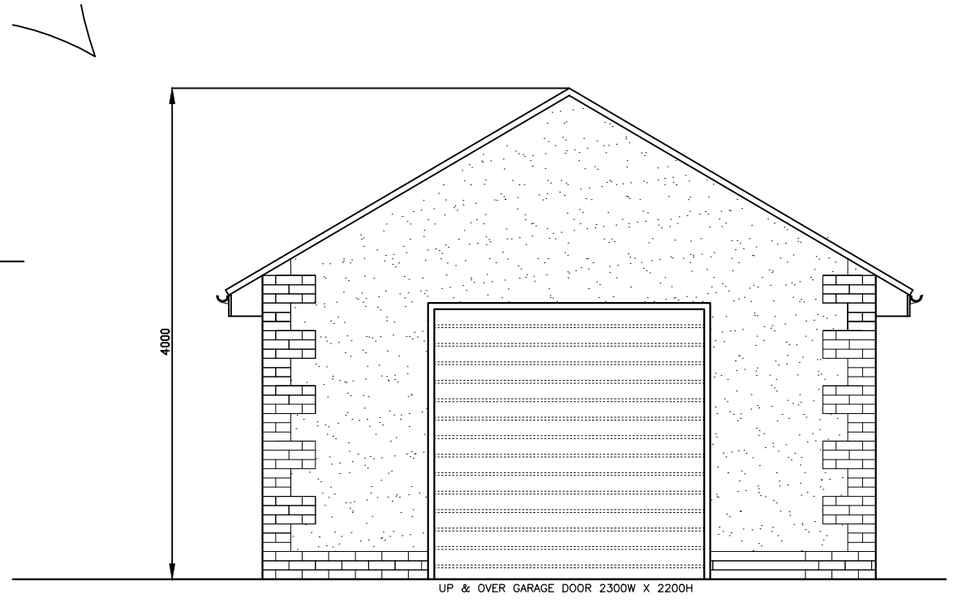

- PROPOSED FRONT ELEVATION @1:50

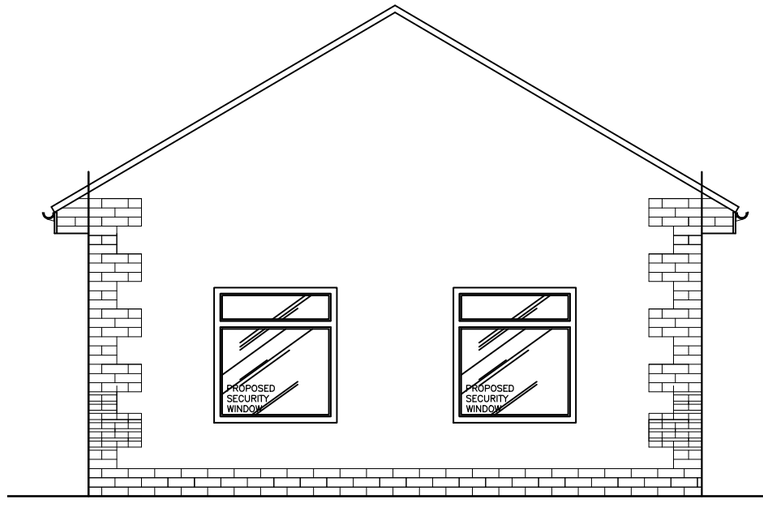

- PROPOSED REAR ELEVATION @1:50

CLIENT MR M SPIVAK	
LOCATION 44 CALDER AVENUE, ROYSTON S71 4AS	
TITLE PROPOSED GARAGE PLANS & ELEVATIONS FOR PLANNING PURPOSES.	
JOB NO.	1015
SCALE	1:50 @A3
DRAWN BY	
DATE	12.11.2015.
DRAWING NO.	1015.007.
REVISION	REV A
Please Note:	