
Drawing No.	Rev No.
MPH003 -001	A

N


W E

S

INDICATIVE ONLY

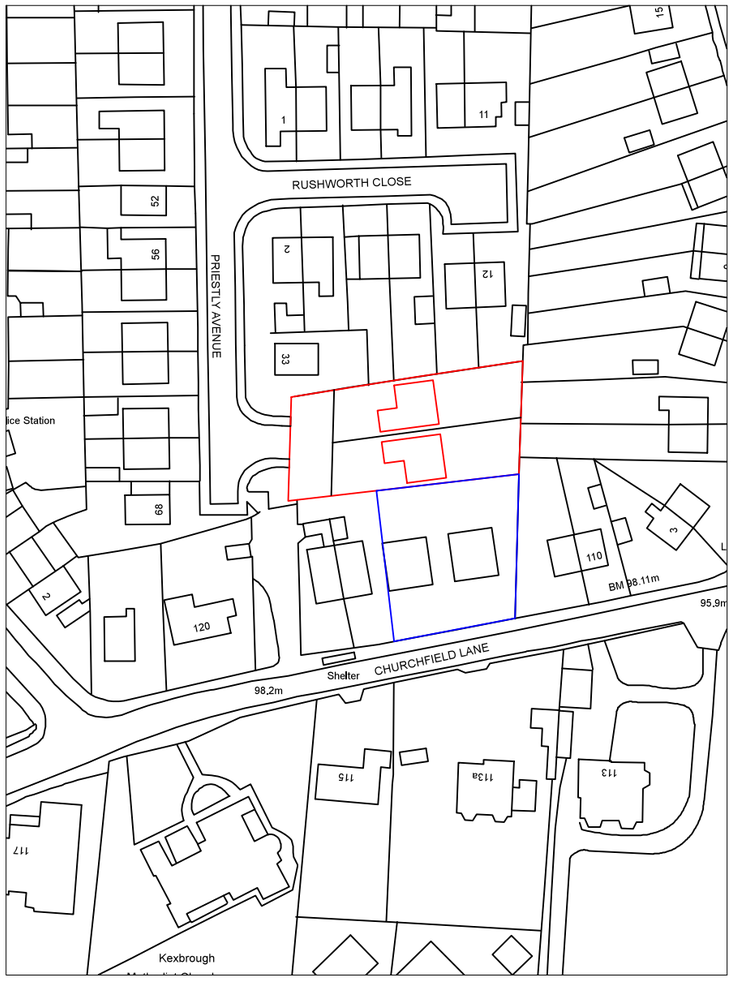

LOACATION PLAN
SCALE 1:1250 AT A3

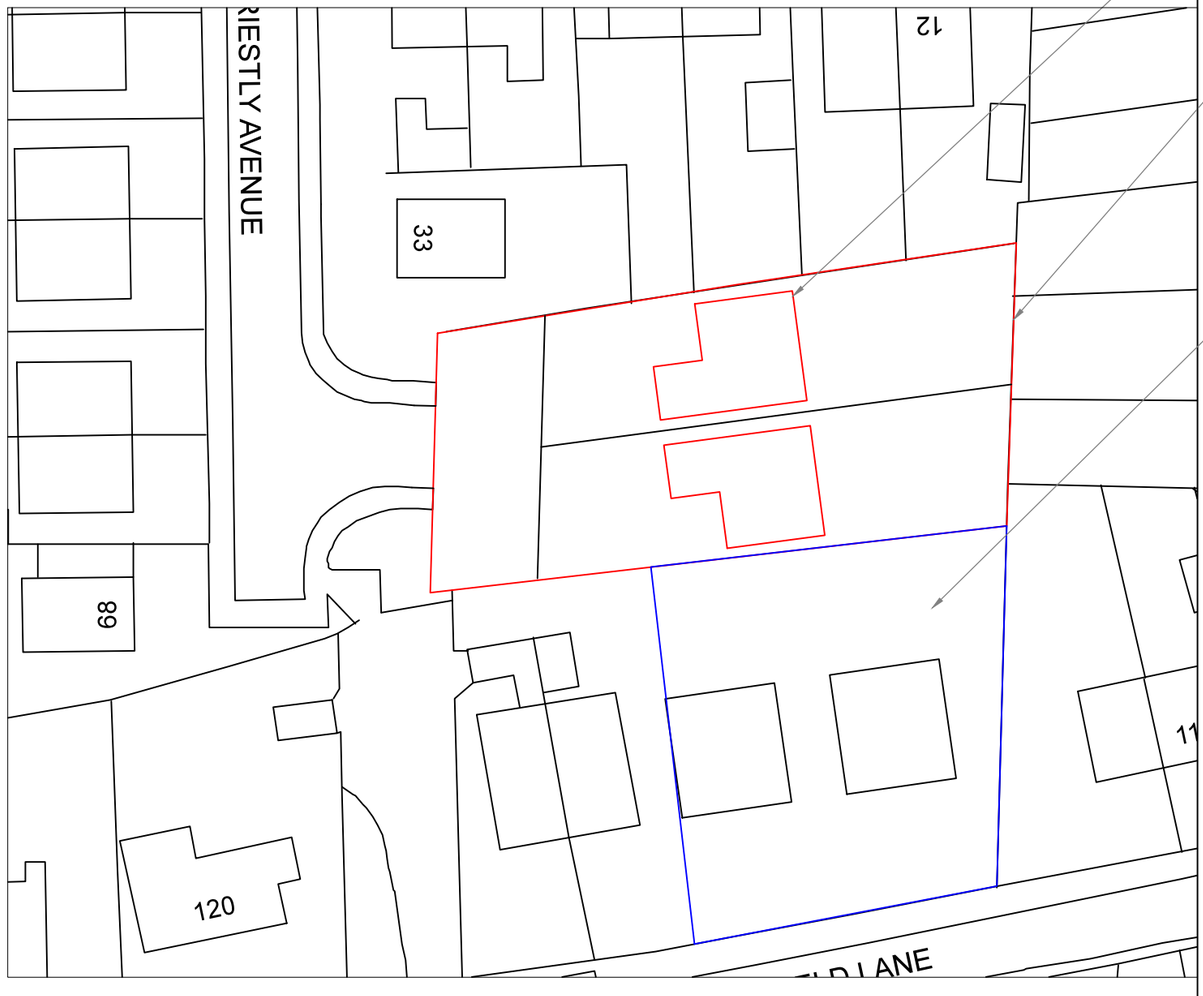

SITE PLAN
SCALE 1:500 AT A3

PROPOSED BUNGALOW AREA 90m^2

SITE AREA 1000m^2

ADJACENT SITE OWNED BY MY CLIENT TO BE USED FOR MATERIAL ACCESS DURING CONSTRUCTION

DO NOT SCALE: Contractor to check all dimensions and report any omissions or errors

NOTES

Rev	Description	By	Chk	App	Date
A	Size reduced	JRB			17/08/18

JRB DESIGNS Ltd
1 Saville Road
Cudworth
Barnsley
S72 8LT
Tel: 01226 383542
Fax: 01226 380078
Mob: 07970 541192
Email: john@jrbdesigns.co.uk

This drawing is copyright. © jrbdesigns Ltd.

Client
MR. P HINDLEY

Drawing Title
SITE PLANS

Address
LAND ADJACENT TO 116
CHURCHFIELD LANE
DARTON BARNSLEY
S75 5

Project Title:
2 NEW DETACHED BUNGALOWS

Purpose of Issue:
PLANNING

Drawing Status
FIRST ISSUE

Scale at A3	Drawn By	Date	
AS SHOWN	JRB	23/05/2018	
Checked By	Date	Approved By	Date
	23/05/2018		23/05/2018
Project No.	Drawing No.		Revision
MPH003	001		A

APPROVAL [X] INFORMATION [ ] TENDER [ ] CONTRACT [ ] CONSTRUCTION [ ]