

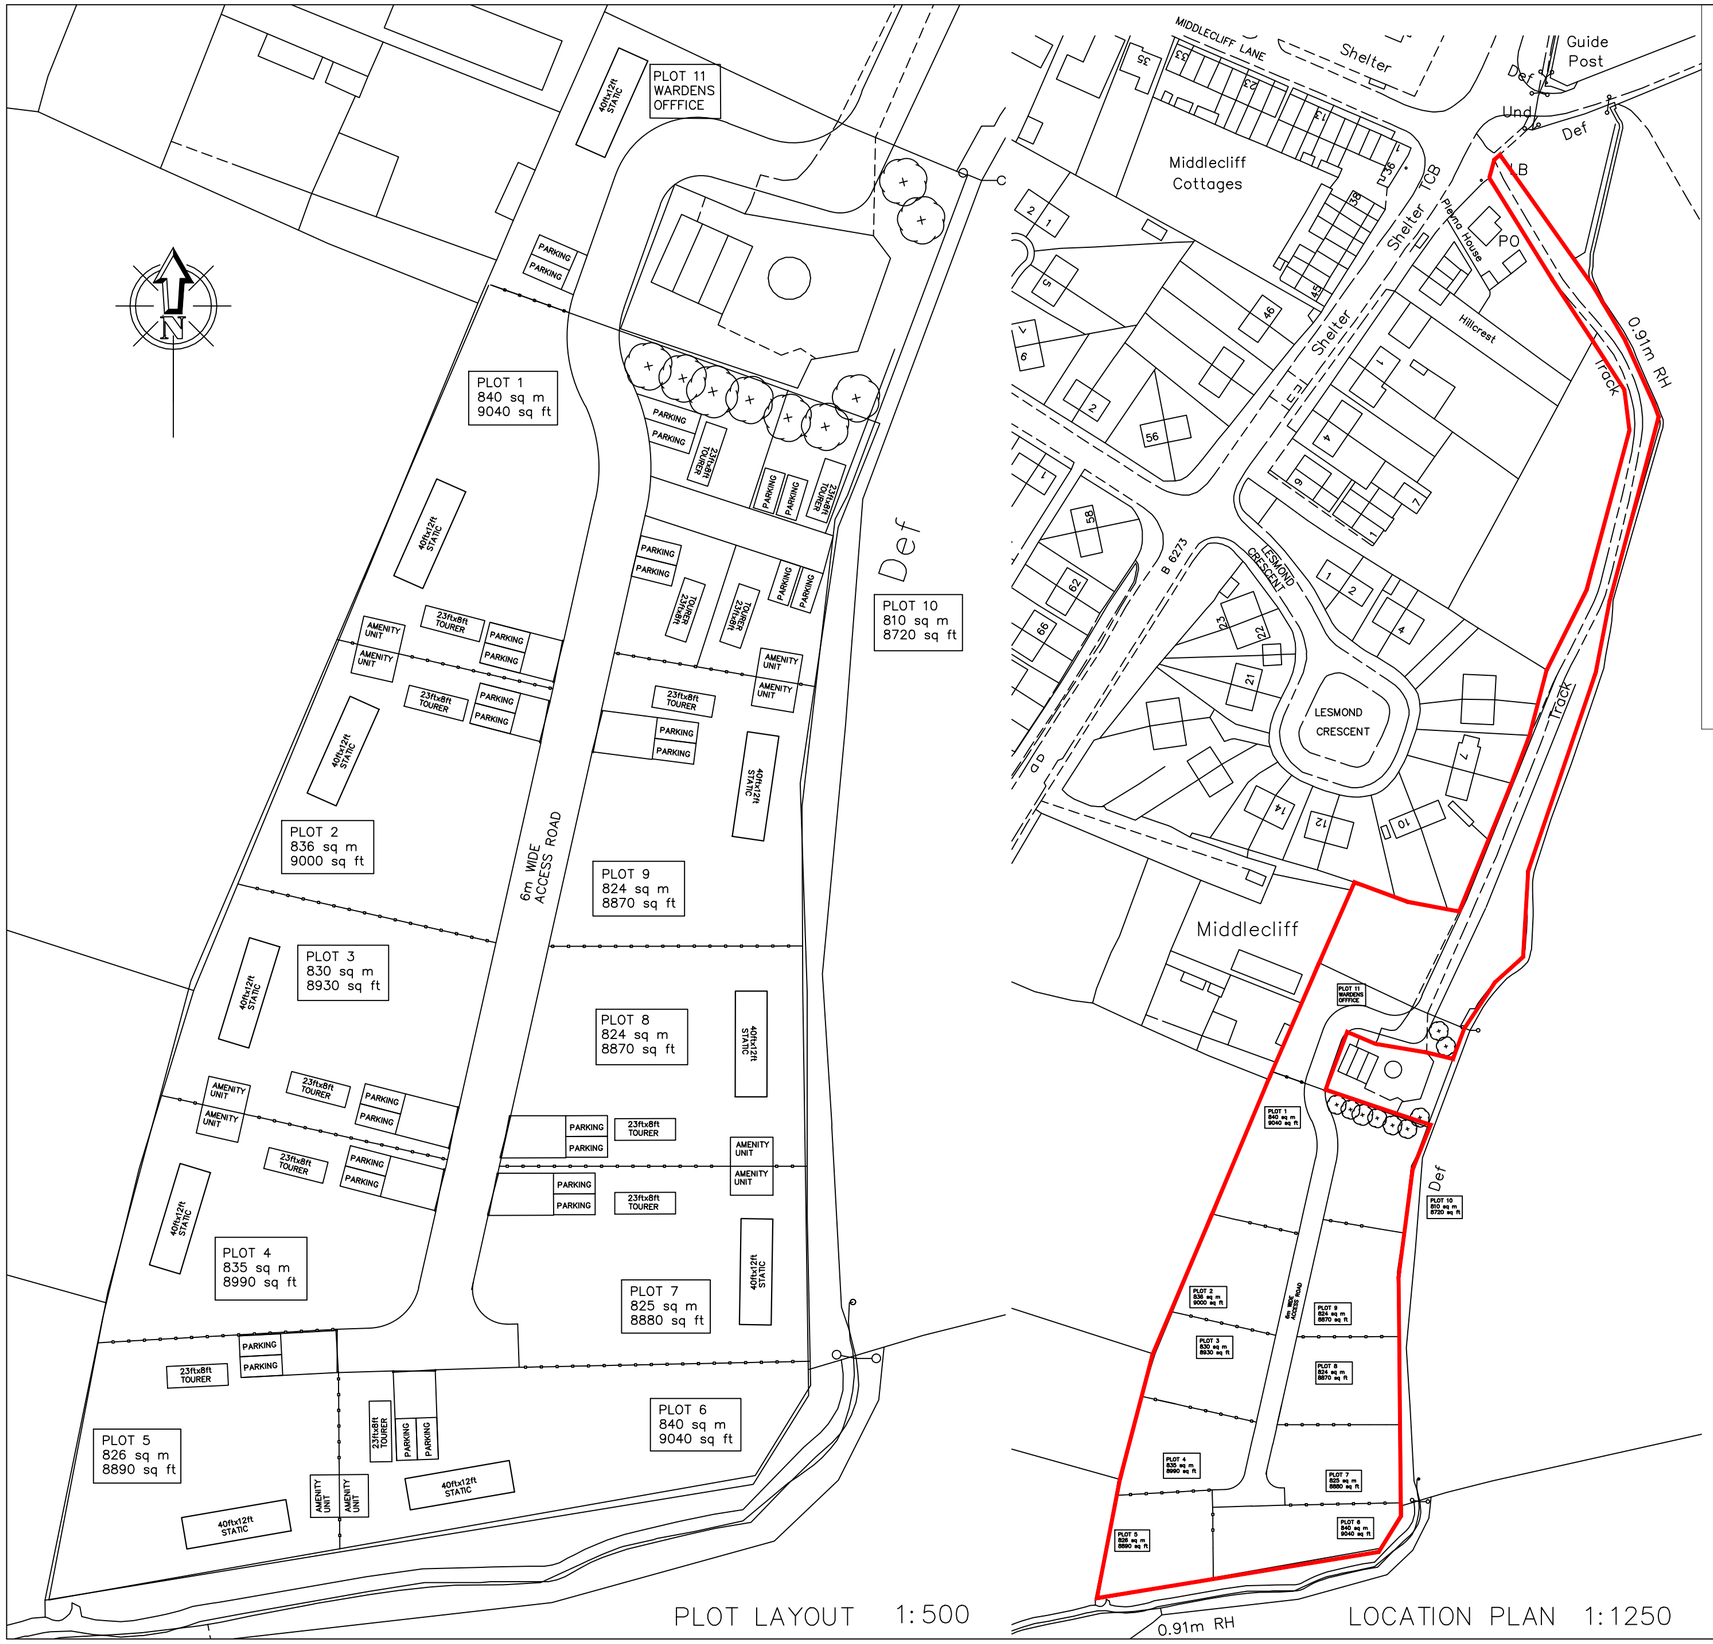


PLOT LAYOUT 1:500


LOCATION PLAN 1:1250

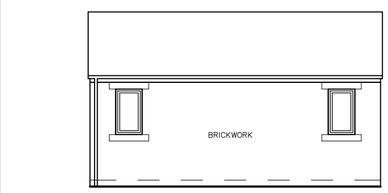


REAR ELEVATION

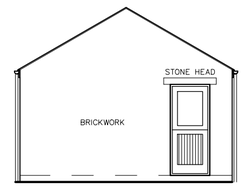

SIDE ELEVATION

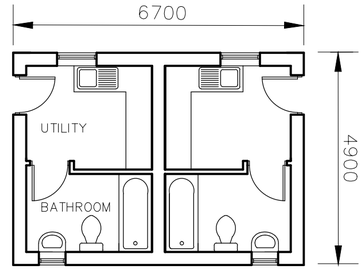

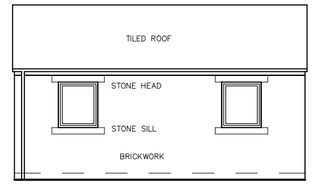

FRONT ELEVATION

AMENITY BLOCK SCALE 1:100

SCALE = 1:500 / 1250 / 100@A2

SURVEY SITE SERVICES

CHARTERED SURVEYORS
CHARTERED CIVIL ENGINEERS

Survey and Site Services
York Hub
Peter Lane
York
YO1 8SU
Tel ephone (01226) 289177

Client
NATHAN SMITH

Drawing Title
LOCATION PLAN
PLOT LAYOUT

Site Address
Land at Middlecliff
Barnsley
South Yorkshire

Surveyed	Processed	Drawn vhm	Checked
Drg.No. YH252/S/1		Date 31/07/13	