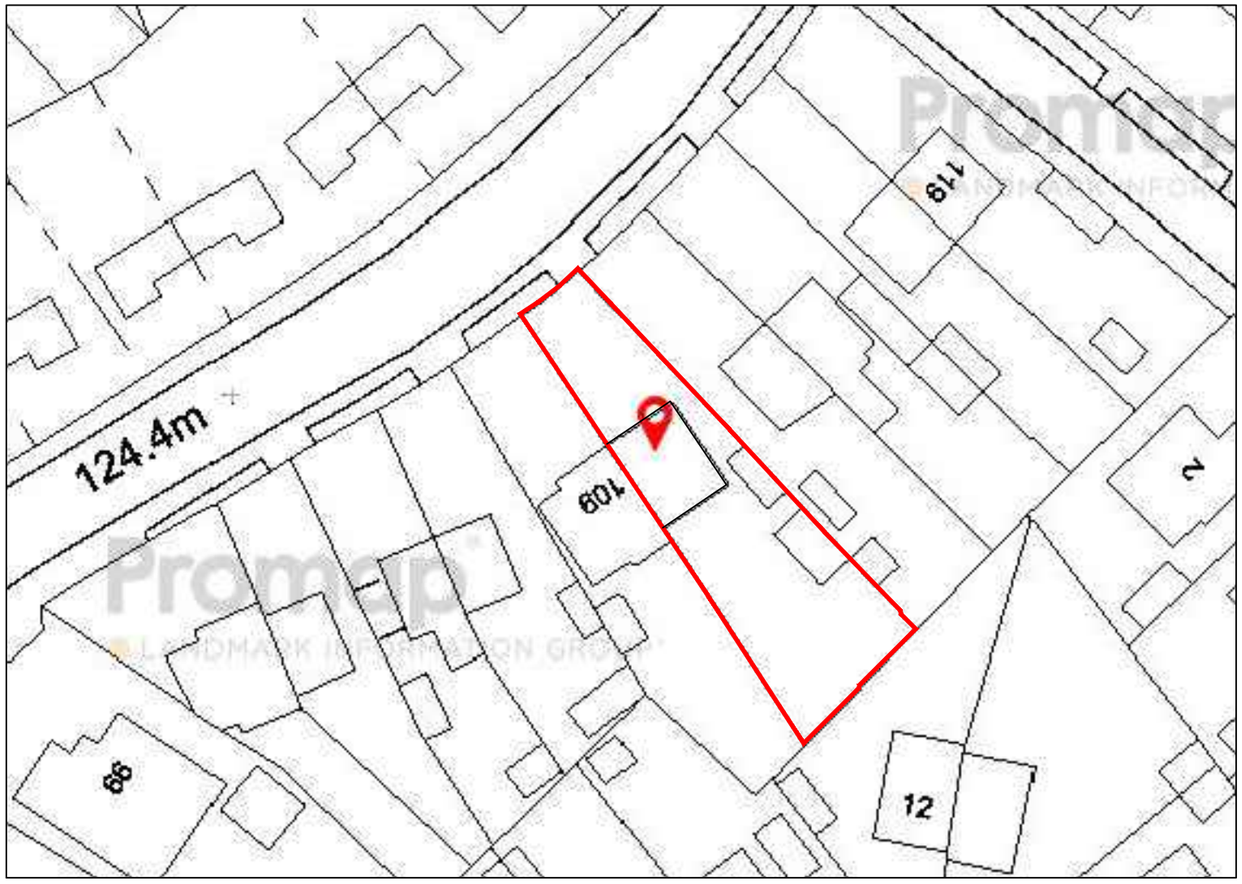


DATE	REVISIONS	BY

N

DRAWN AN	CHECKED	DATE March 202
DRG. No. 03		REV.
SCALE: 1:500@A3		
Existing Site Plan		