
Notes

Figured dimensions only to be taken from this drawing.
Do not scale if in doubt ask.

Rev	Date	Drawn	Description

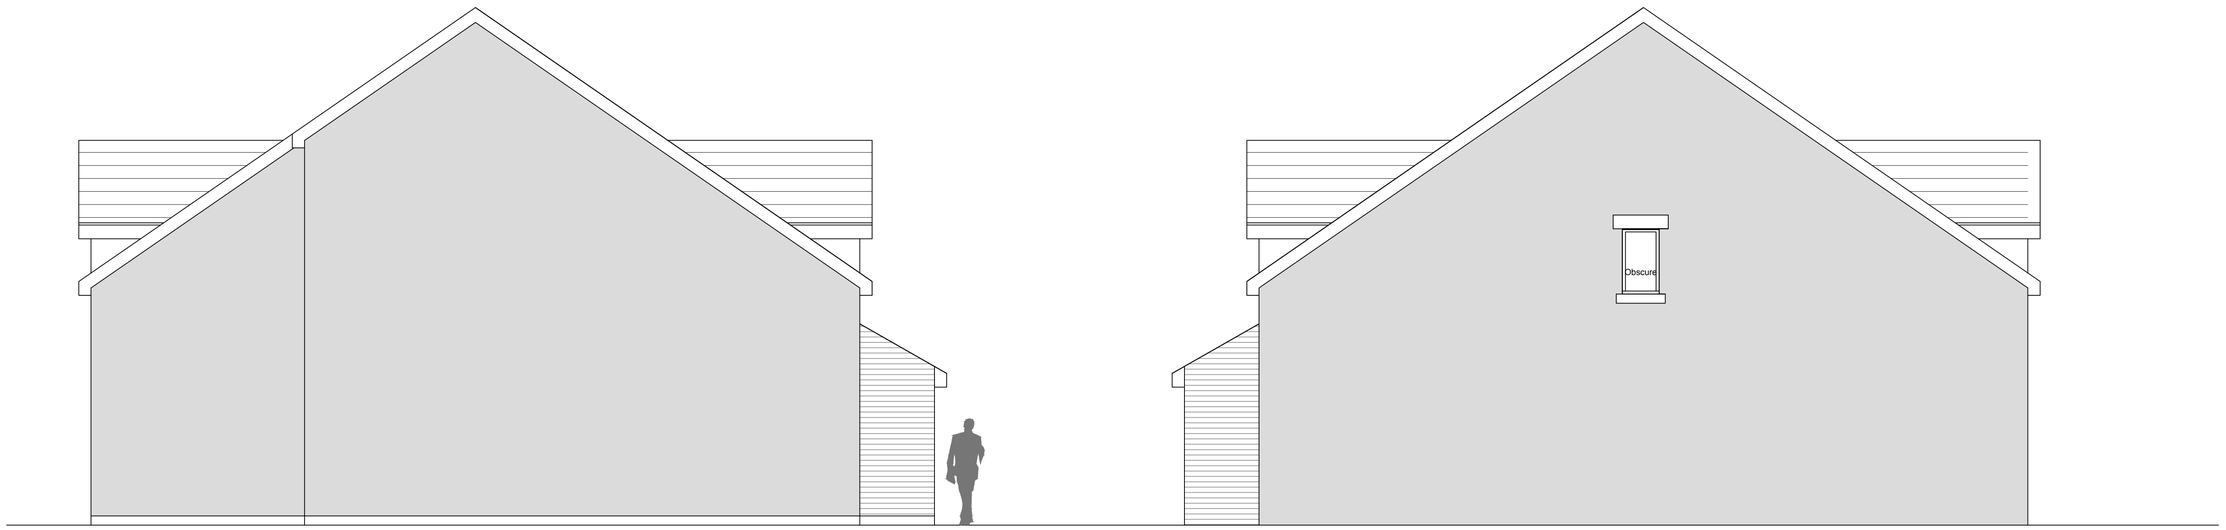

SIDE ELEVATION 1:50

SIDE ELEVATION 1:50



REAR ELEVATION 1:50



FRONT ELEVATION 1:50

MATERIALS:
ROOF: CLAY PANTILES
WALLS: THROUGH COLOUR RENDER/ RED FACING BRICK
WINDOWS: UPVC DOUBLE GLAZED
ARTSTONE HEADERS AND CILLS

MaxDesign

Architecture | Planning | Consultancy

Loversall Hall, Rakes Lane, Loversall, Doncaster, DN11 9DD

t: 01302 630530 m: 07734 939 044
e: design@maxdesignconsultancy.co.uk w: maxdesignconsultancy.co.uk

status:
PLANNING

client:
J WADE

project:
HIGH STREET, THURNSCOE

title:
PLOT 2 ELEVATIONS

scale:
1:50@A1

date:
SEPT 26

project no.:	drawn:	number:	rev:
2686	MJ	06	