

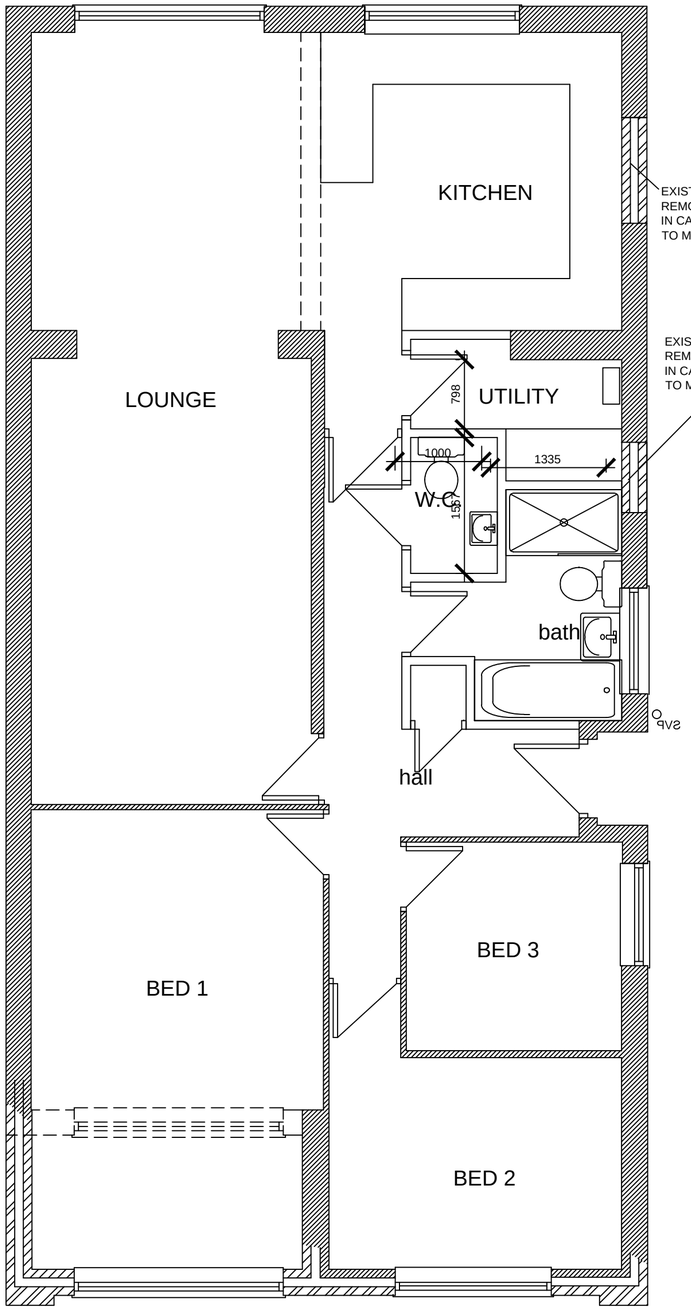



FLOOR PLAN
AS PROPOSED

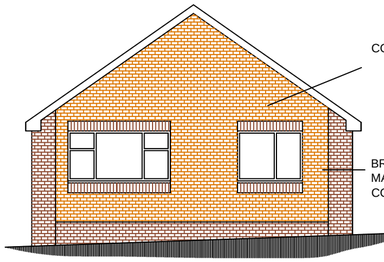


FRONT ELEVATION
AS PROPOSED

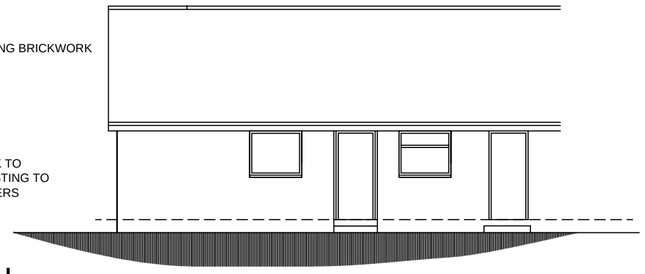


SIDE ELEVATION
AS PROPOSED

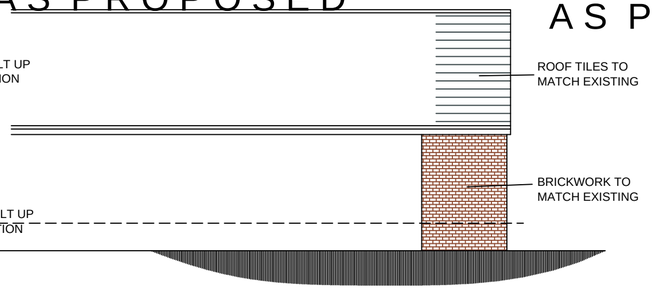


SIDE ELEVATION
AS PROPOSED

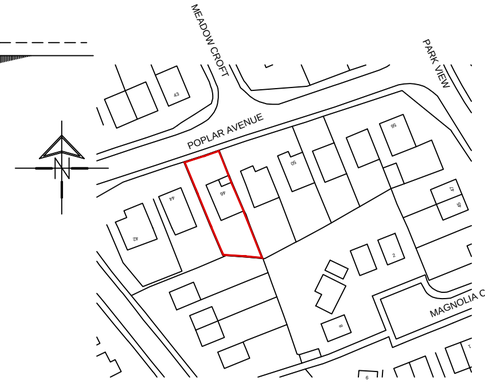


LOCATION PLAN
SCALE 1:1250

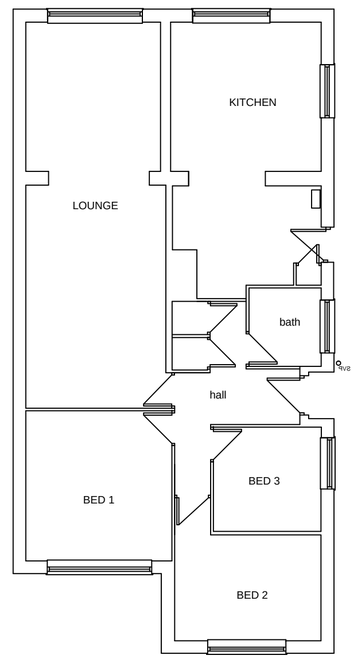


FLOOR PLAN
AS EXISTING

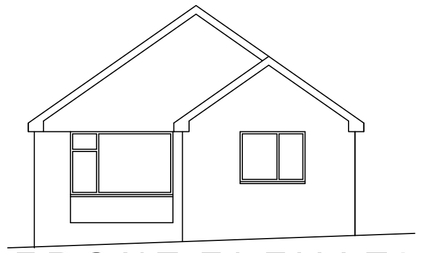

FRONT ELEVATION
AS EXISTING

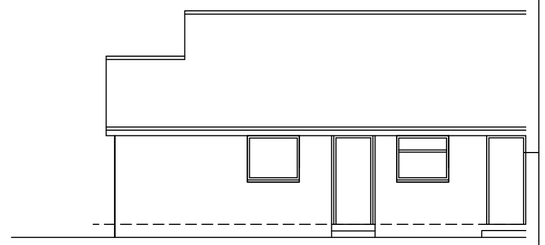

SIDE ELEVATION
AS EXISTING

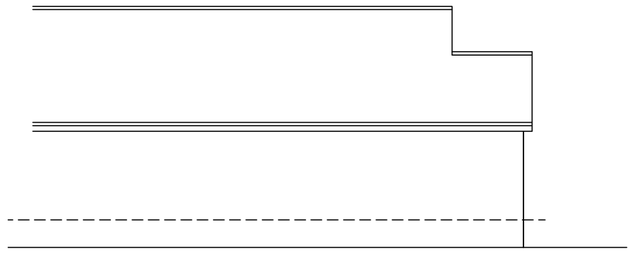

SIDE ELEVATION
AS EXISTING

White Agus PARTNERSHIP
8 MORSTON BUSINESS PARK,
WHALEY ROAD, BARUGH GREEN,
BARNSLEY.
S75 1HQ
Phone: 01226 208482
Fax: 01226 283030
Email: info@whiteaguspartnership.co.uk
Web: www.whiteaguspartnership.co.uk
ARCHITECTURAL SERVICES AND SURVEYORS

Project.	Client.
PROPOSED EXTENSION & ALTERATIONS 46 POPLAR AVENUE, SHAFTON BARNSLEY, S72 8PU	MR & MRS ESMOND SMITH
Drawing Title. PLANS AND ELEVAQTIONS	Date. JAN 2014 / Scale. 1:50 & 1:100
	Ref. 13-086 / Dwg. No. 01 / Rev. A

Date	Suffix	Description	Date	Suffix	Description
30-01-14	A	INTERNAL LAYOUT REVISED			