

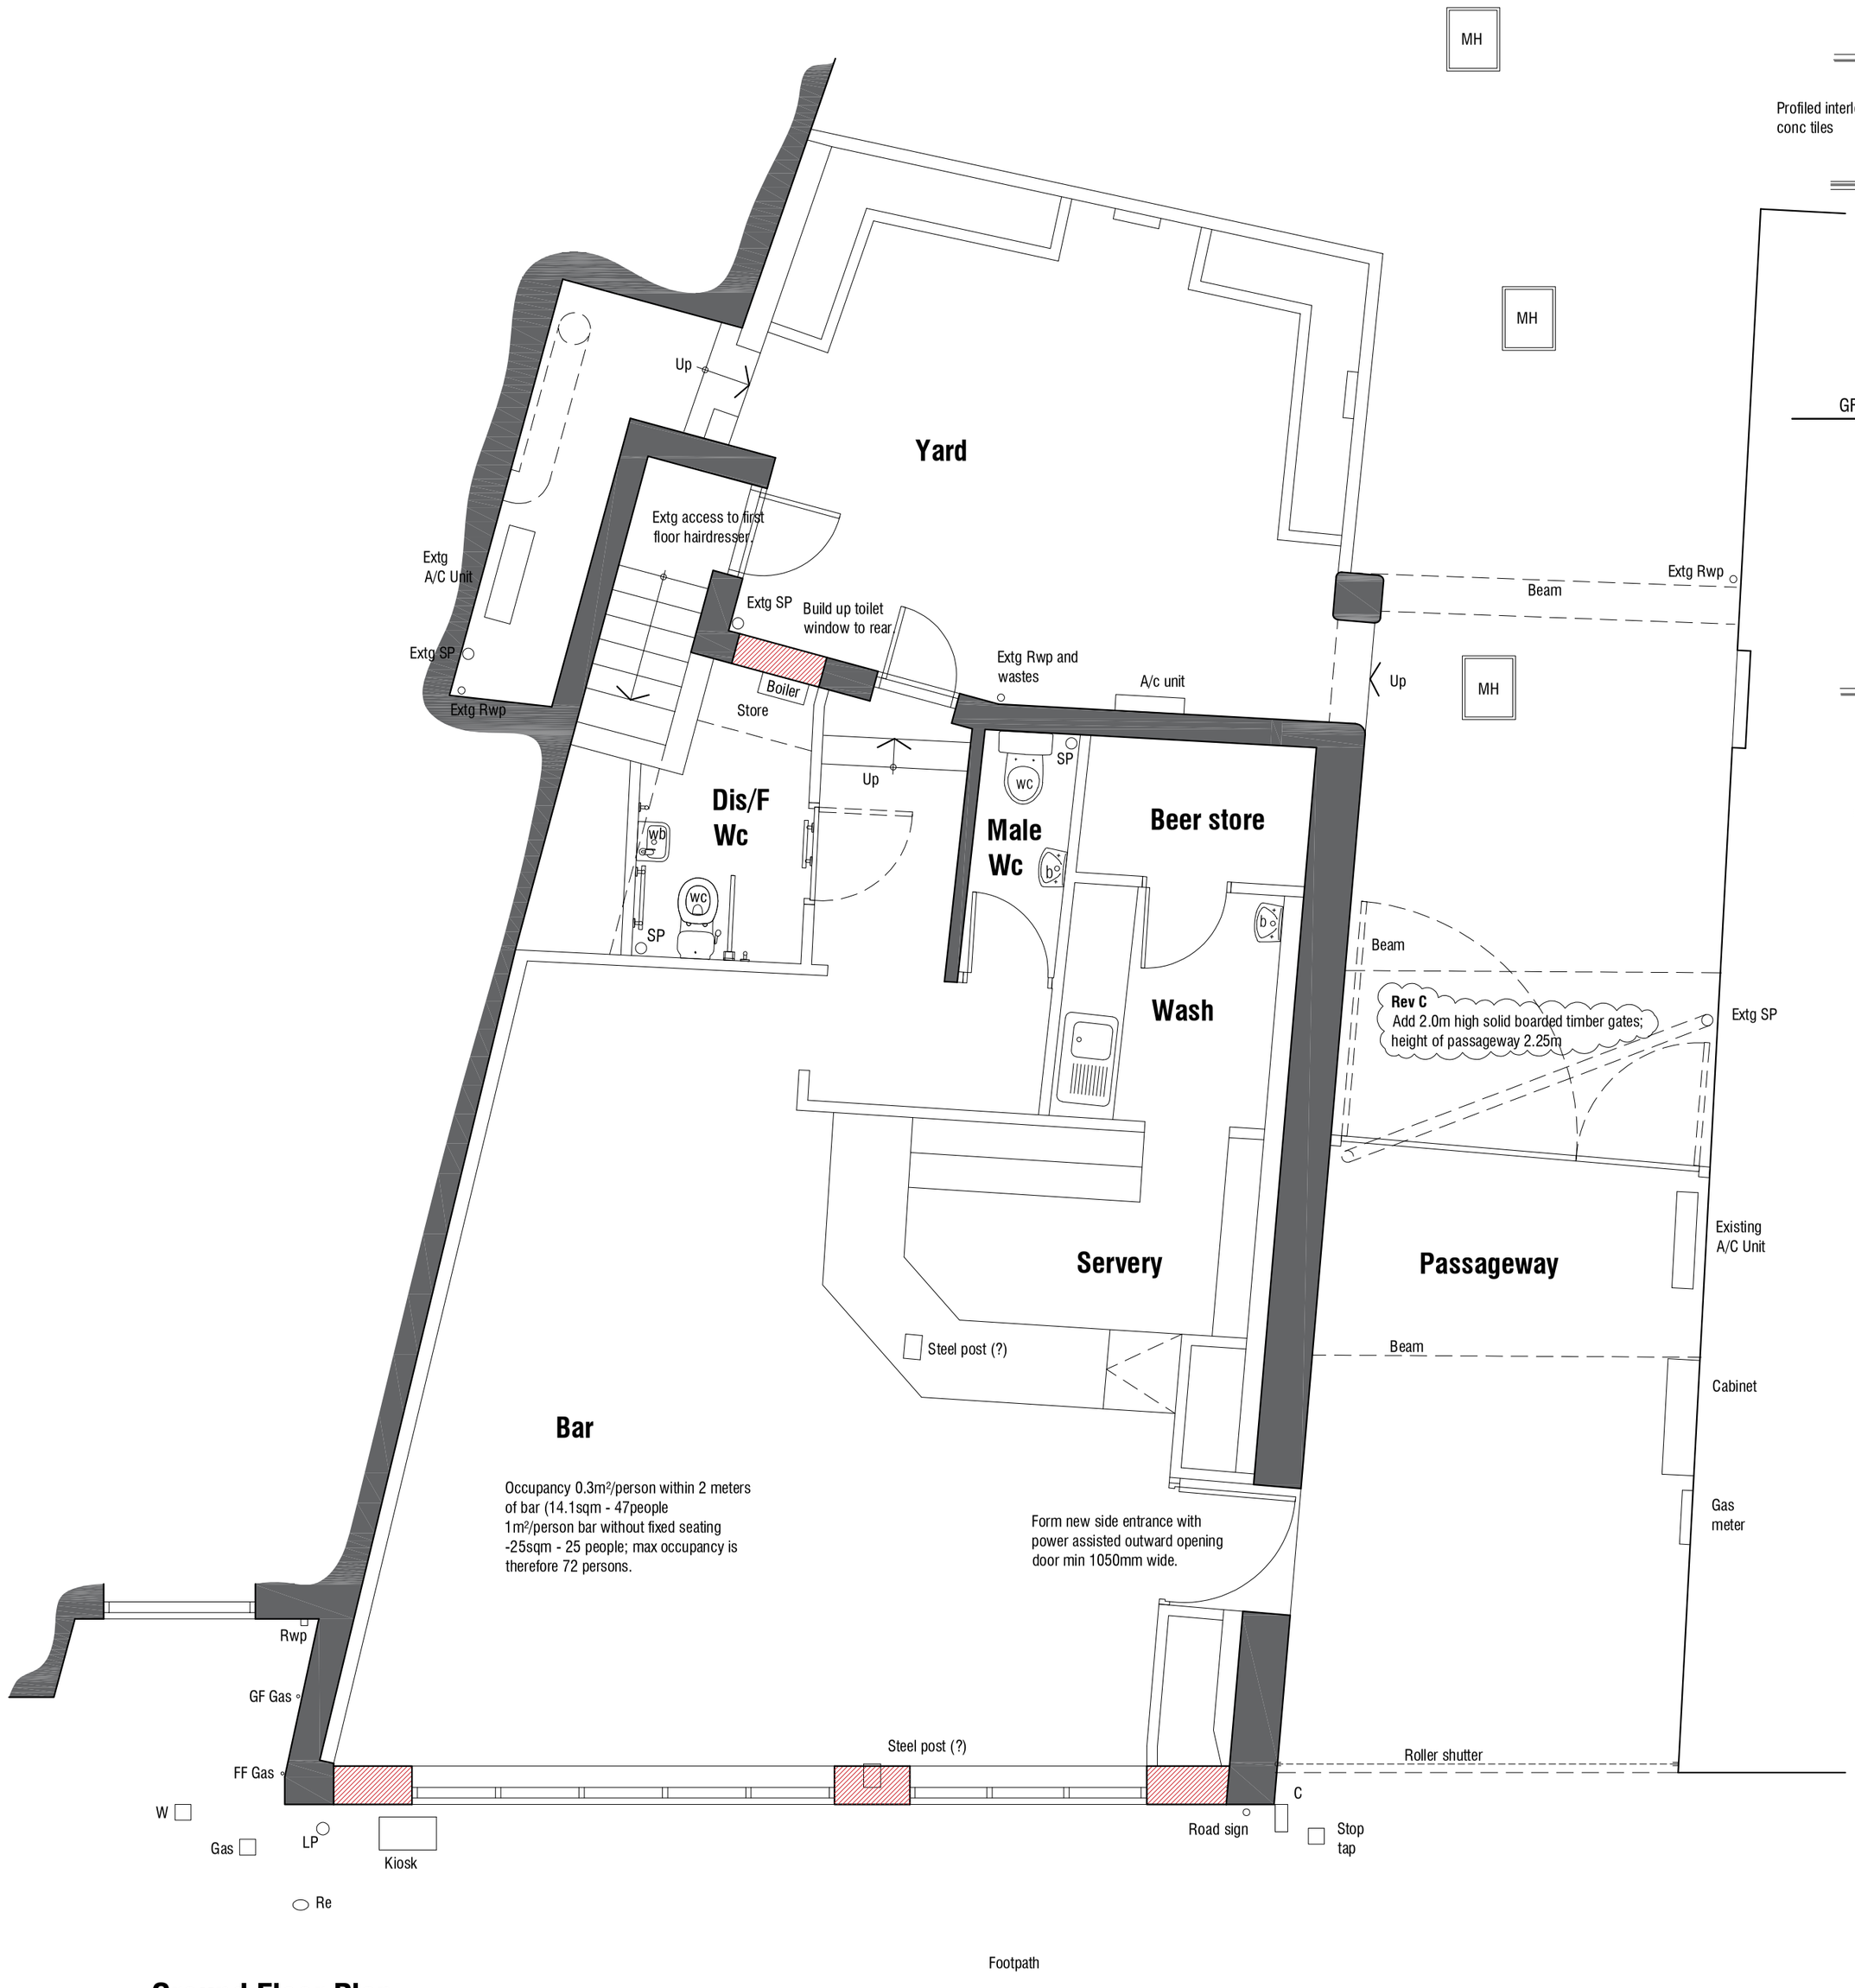


Ground Floor Plan 1:50

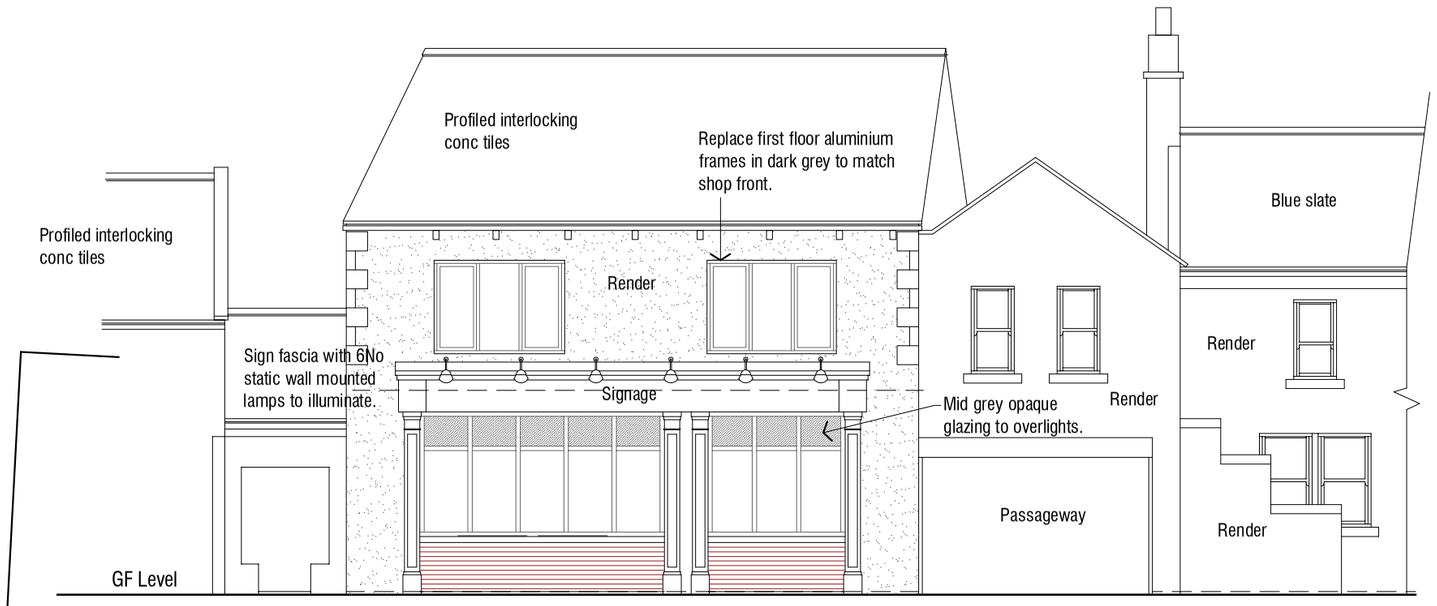

South West Elevation 1:100

Reduce width of shop front - Rustic red brick or natural stone at low level with stone cill 900mm high; traditional timber shop front with aluminium window frames in dark grey finish.

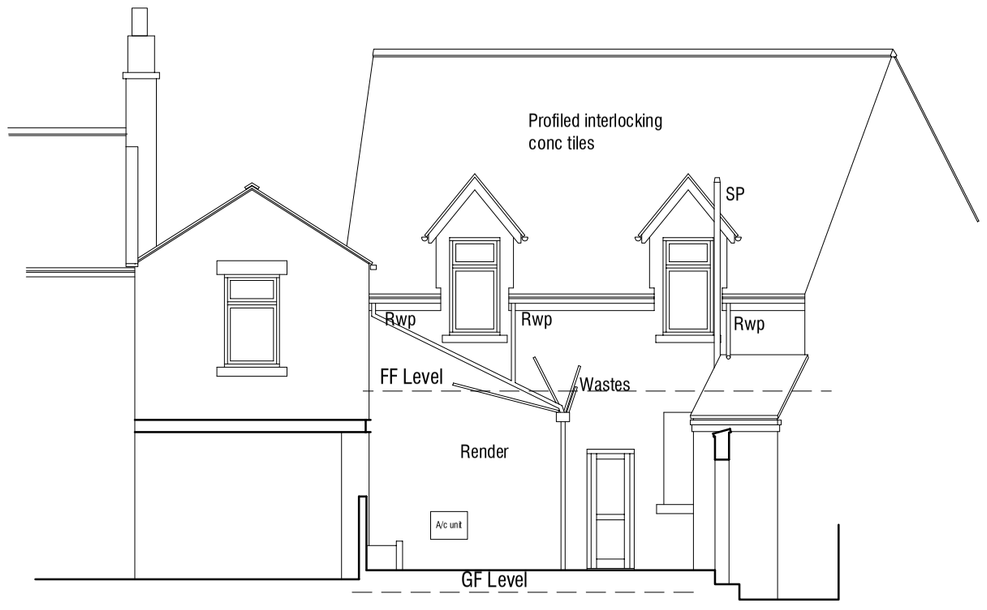

North East Elevation 1:100

Rev C 31.01.2022 - Add gates to passageway.
Rev B 07.12.2021 - Amend Layout.
Rev A 06.12.2021 - Update design.

30-32 SHEFFIELD ROAD
HOYLAND COMMON
BARNSLEY

PROPOSALS

mboothdesign
architectural design and building consultants
Fairfield House
Berneslai Close Barnsley
S70 2FL
M: 07881898300
E: mark@mboothdesign.co.uk

Scale	AS SHOWN @ A2	Drawn	MJB
Date	NOV 2021	Ref.	21.24
Dwg No.	**P01**	Rev.	**C**

0cm 2cm 4cm 6cm

Copyright mbooththdesign. All dimensions in millimeters unless otherwise stated. Dimensions for setting out in existing buildings are to be checked and verified on site.