

Drawing No. MNP001 -004 | Rev No.

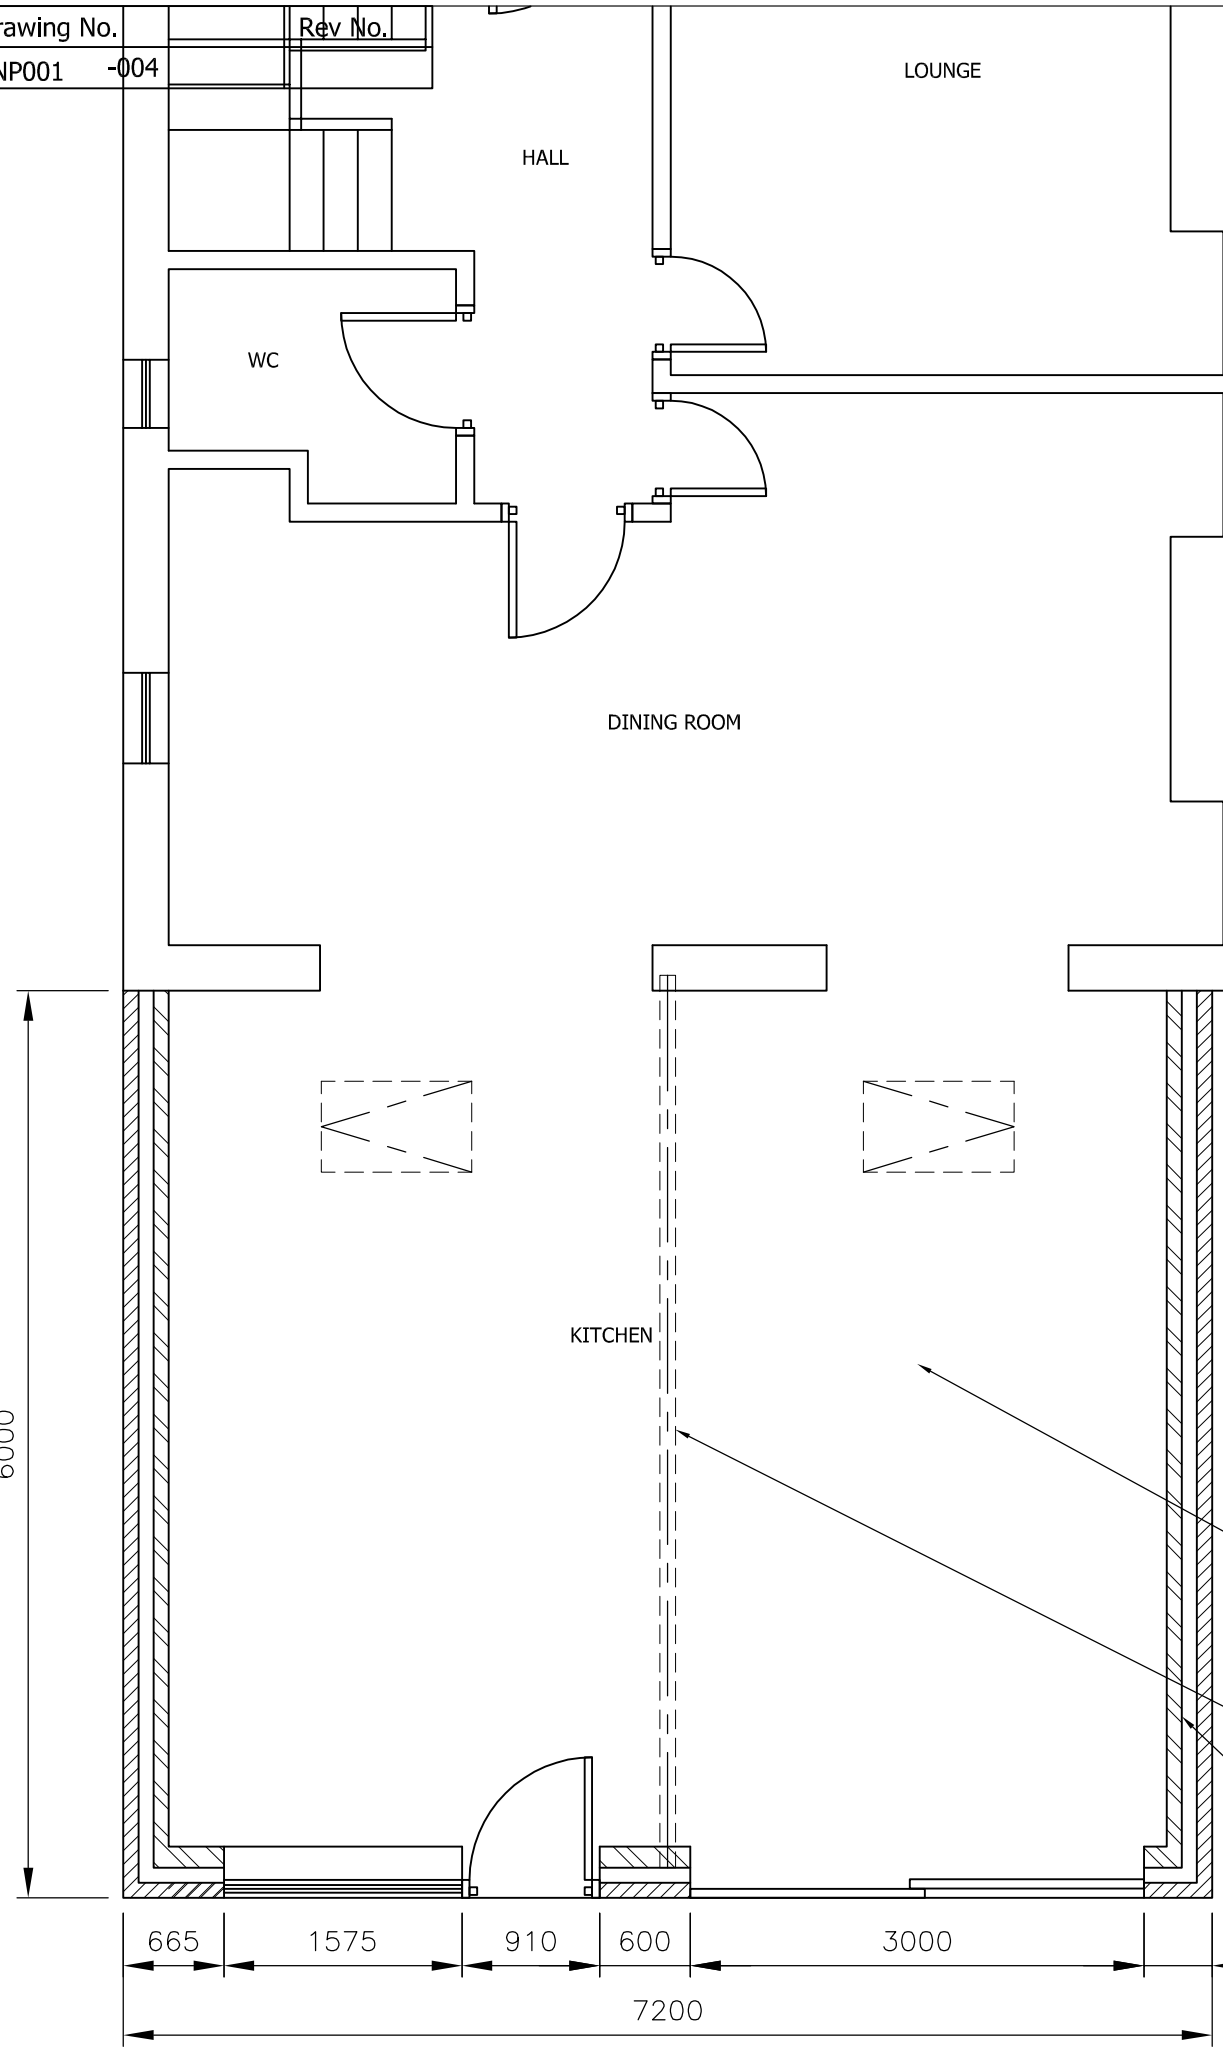

PROPOSED GROUND FLOOR PLAN
SCALE 1:50 AT A3

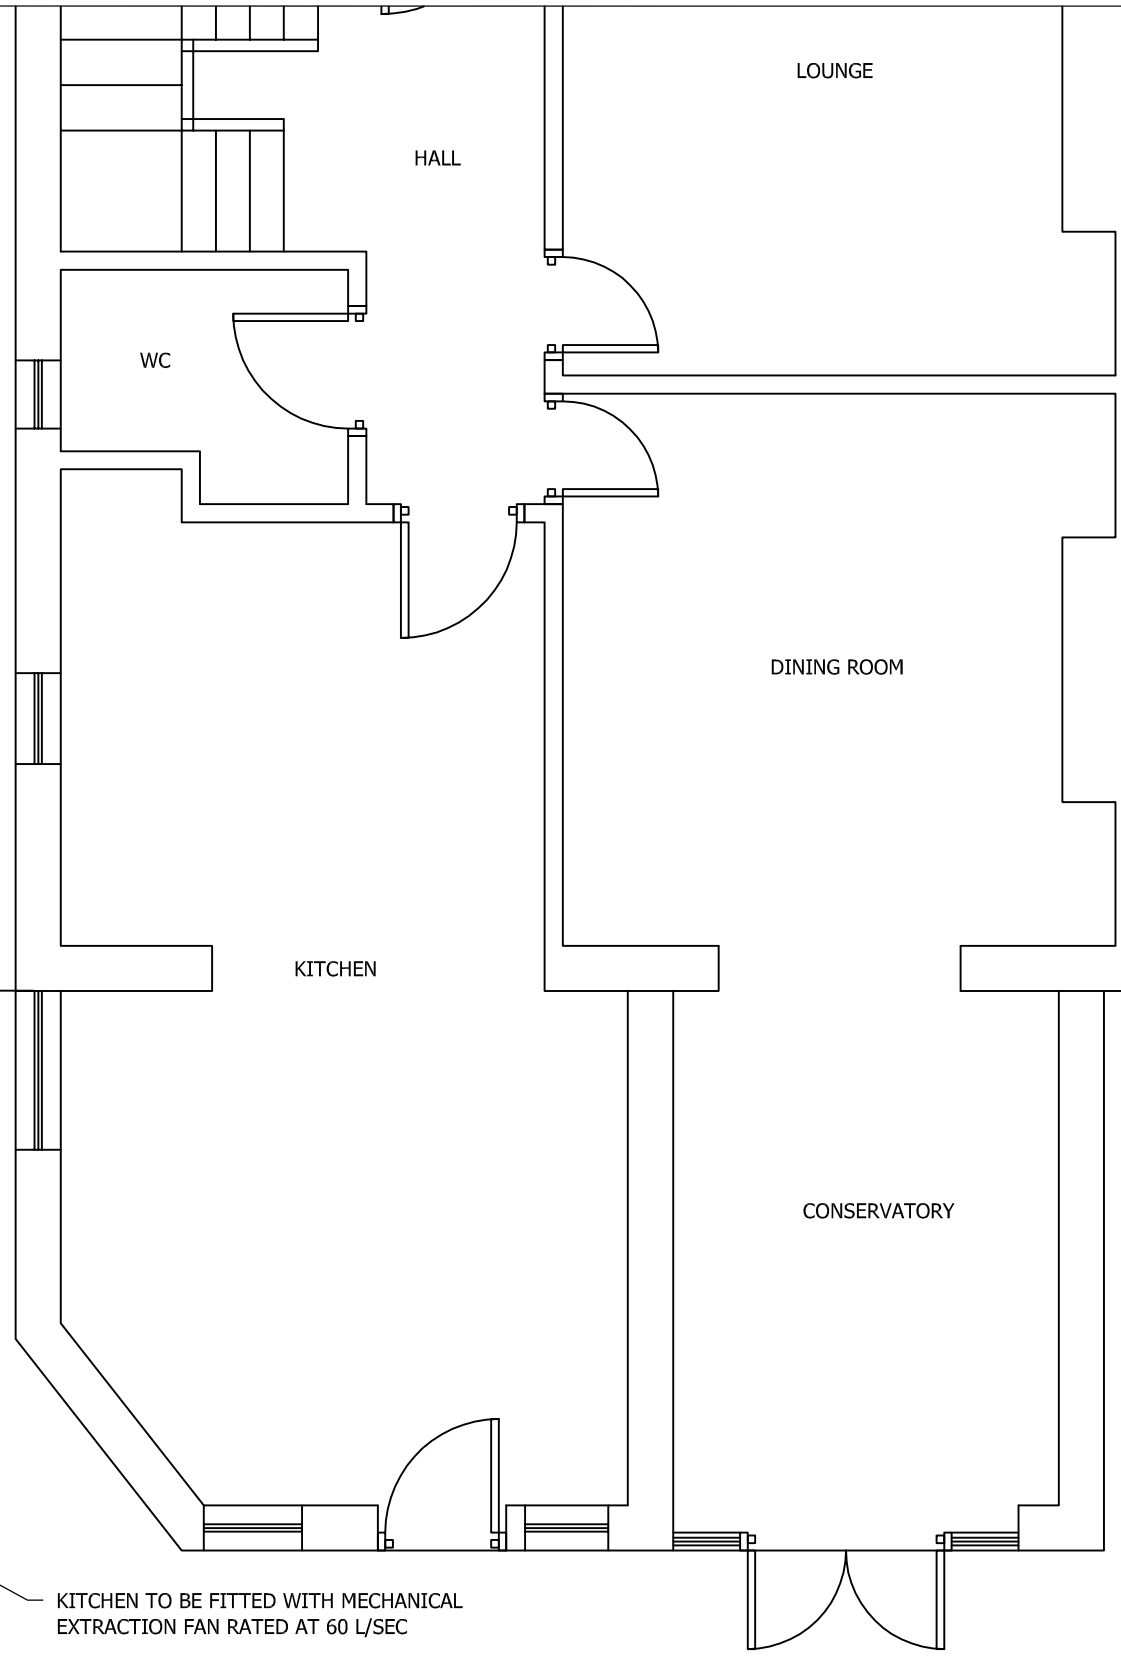

EXISTING GROUND FLOOR PLAN
SCALE 1:50 AT A3

KITCHEN TO BE FITTED WITH MECHANICAL EXTRACTION FAN RATED AT 60 L/SEC

RIDGE BEAM 203 x 133 x 25 UB

140 THK BLOCKS USED ON RETURN WITH BED REINFORCEMENT TO ALLOW 450 RETURN

DO NOT SCALE: Contractor to check all dimensions and report any omissions or errors

NOTES

Rev	Description	By	Chk	App	Date

JRB DESIGNS Ltd
1 Saville Road
Cudworth
Barnsley
S72 8LT
Tel: 01226 383542
Fax: 01226 380078
Mob: 07970 541192
Email: john@jrbdesigns.co.uk

This drawing is copyright. © jrbdesigns Ltd.

Client
MR N PLATTS

Drawing Title
PROPOSED PLANS

Address
425 ROTHERHAM ROAD
SMITHIES
BARNSLEY
S71 1UX

Project Title:
PROPOSED SINGLE STOREY REAR EXTENSION

Purpose of Issue:
PLANNING

Drawing Status
FIRST ISSUE

Scale at A3	Drawn By	Date	
AS SHOWN	JRB	14/09/2012	
Checked By	Date	Approved By	Date
	14/09/2012		14/09/2012
Project No.	Drawing No.		Revision
MNP001	004		-

APPROVAL [X] INFORMATION [ ] TENDER [ ] CONTRACT [ ] CONSTRUCTION [ ]