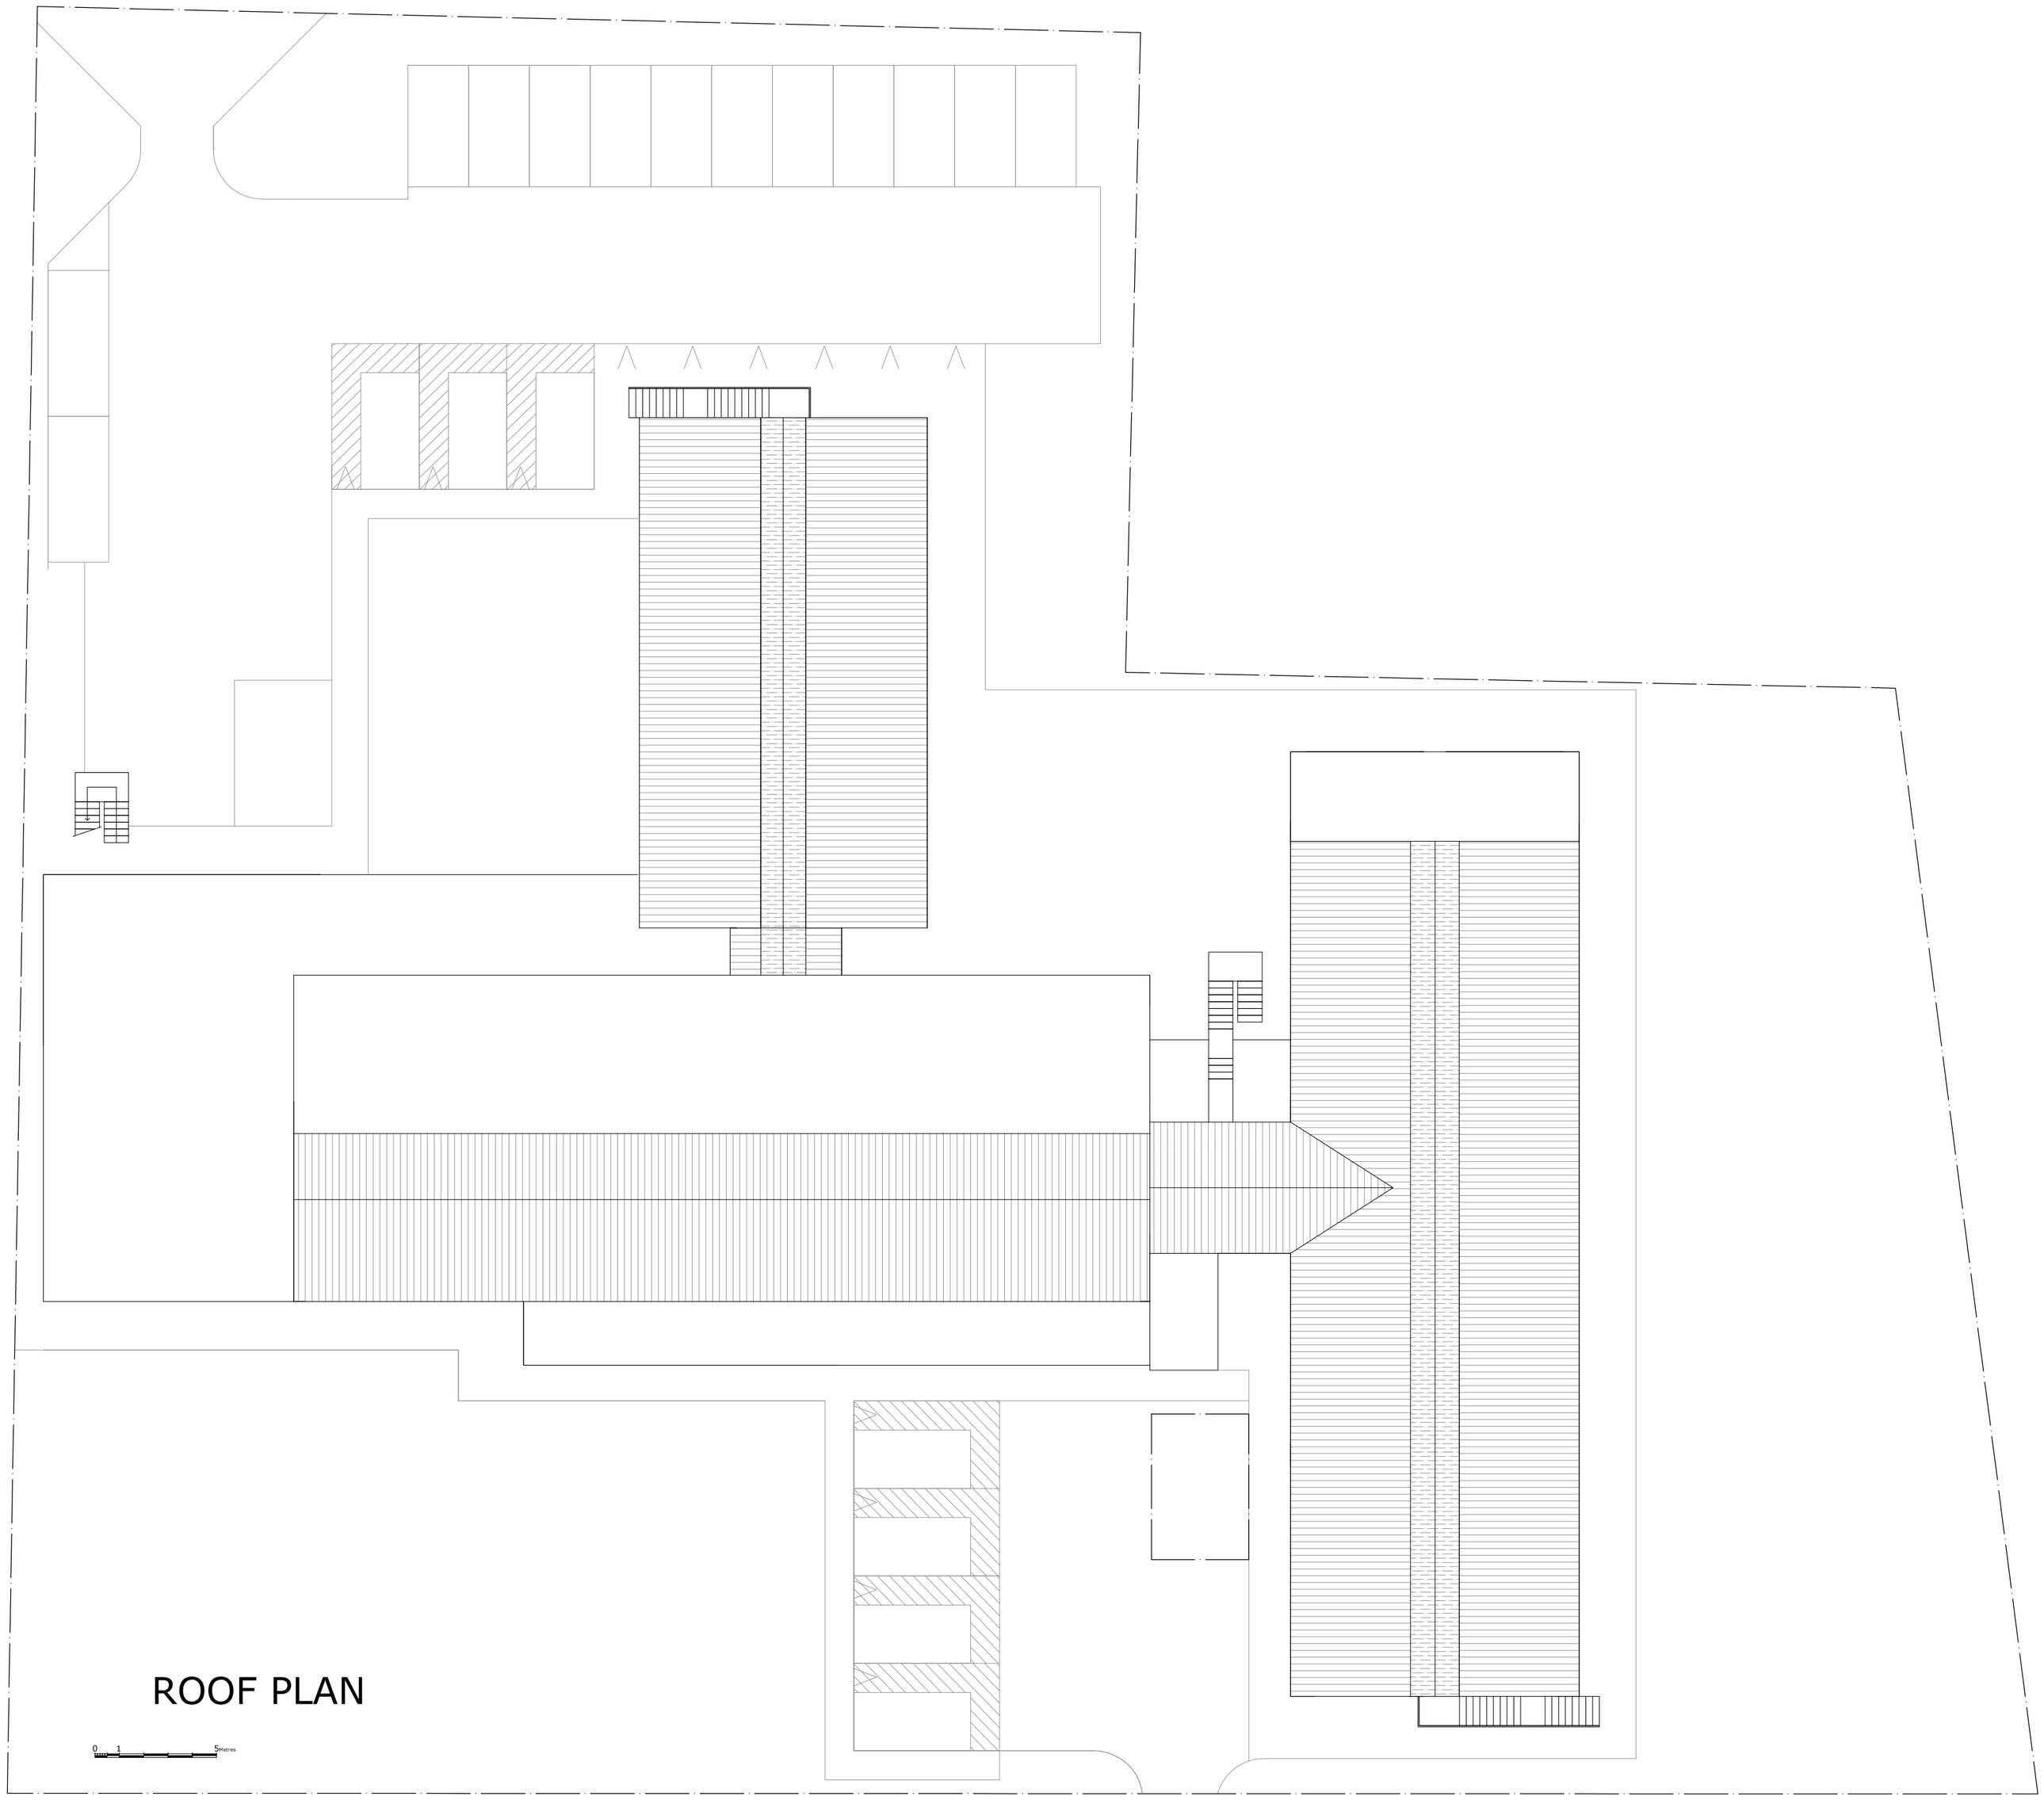


ROOF PLAN

0 1 5metres

drawing stage

S FENTON-COOPLAND

FC Bros Ltd.

Architectural Design Planning Consultants Project Management
Building works Structural engineering.

37 Flanderwell Lane
Bramley
S66 3QW
Tel. 0114 299 7564
07738 61 66 88
www.Sfentoncoopland.com
Enquiries@Sfentoncoopland.com

project title.
PROPOSED 2 STOREY DEVELOPMENT
LINDHURST HOME
LINDHURST ROAD, BARNSLEY

drawing title.
OUTLINE DRAWINGS
PROPOSED ROOF PLAN

scale.	job agent	drawn	checked
1:200	FC	SFC	

date	project no.	drawing no.	revision
15/09/2010	031005	3DD-SK03	