

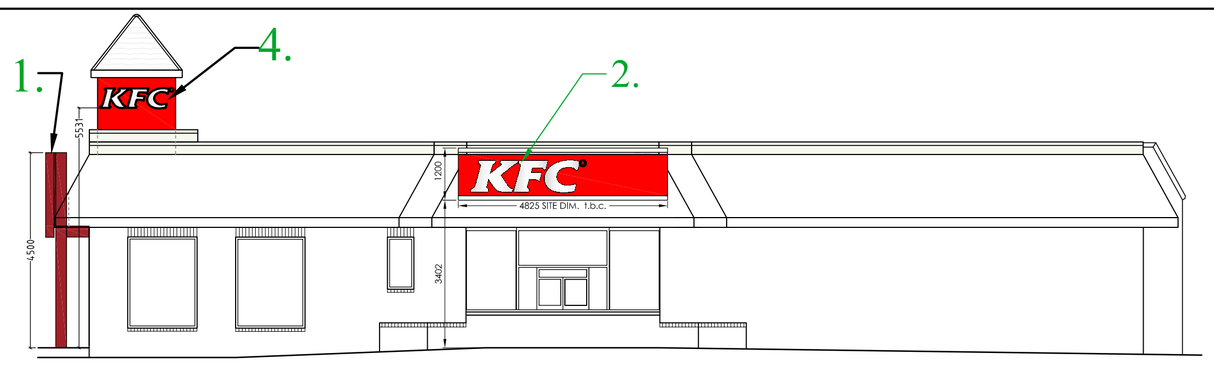



proposed elevation A
scale - 1:100 @ A1 / 1@200 @A3

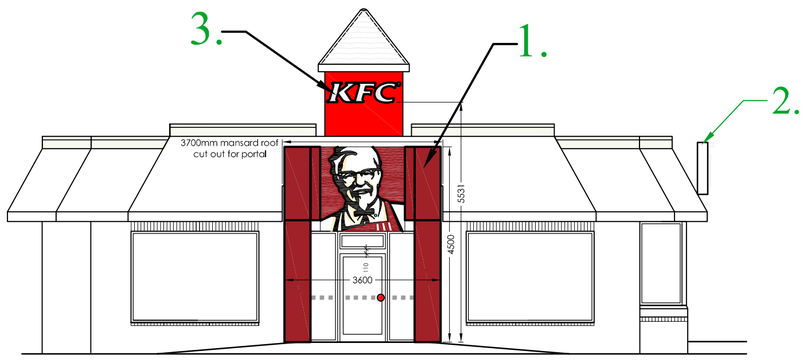


proposed elevation B
scale - 1:100 @ A1 / 1@200 @A3

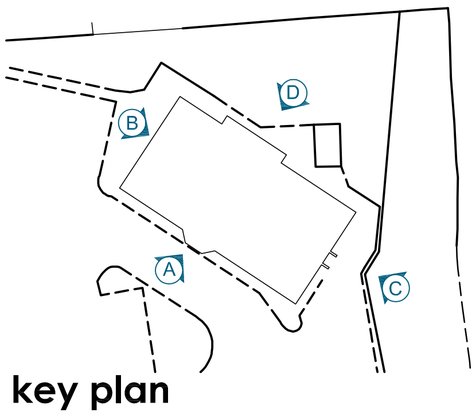


key plan
scale - nts

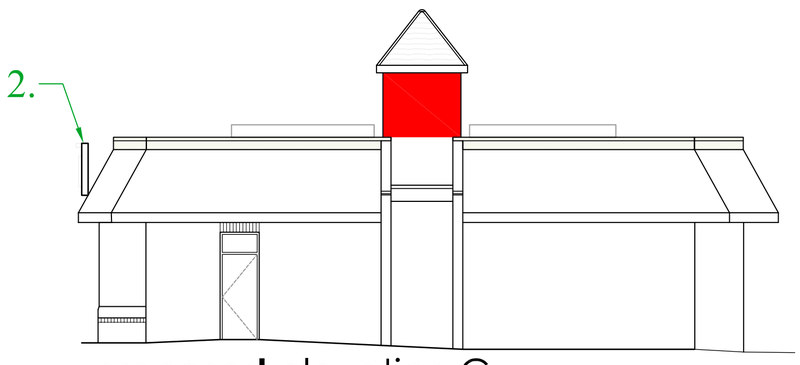

proposed elevation C
scale - 1:100 @ A1 / 1@200 @A3

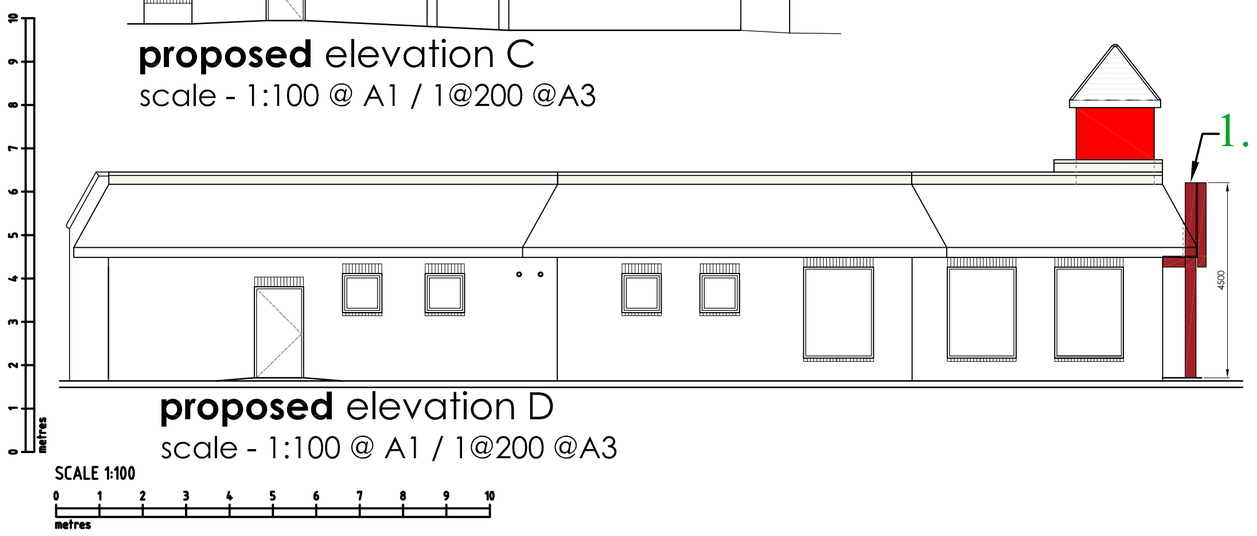







proposed elevation D
scale - 1:100 @ A1 / 1@200 @A3

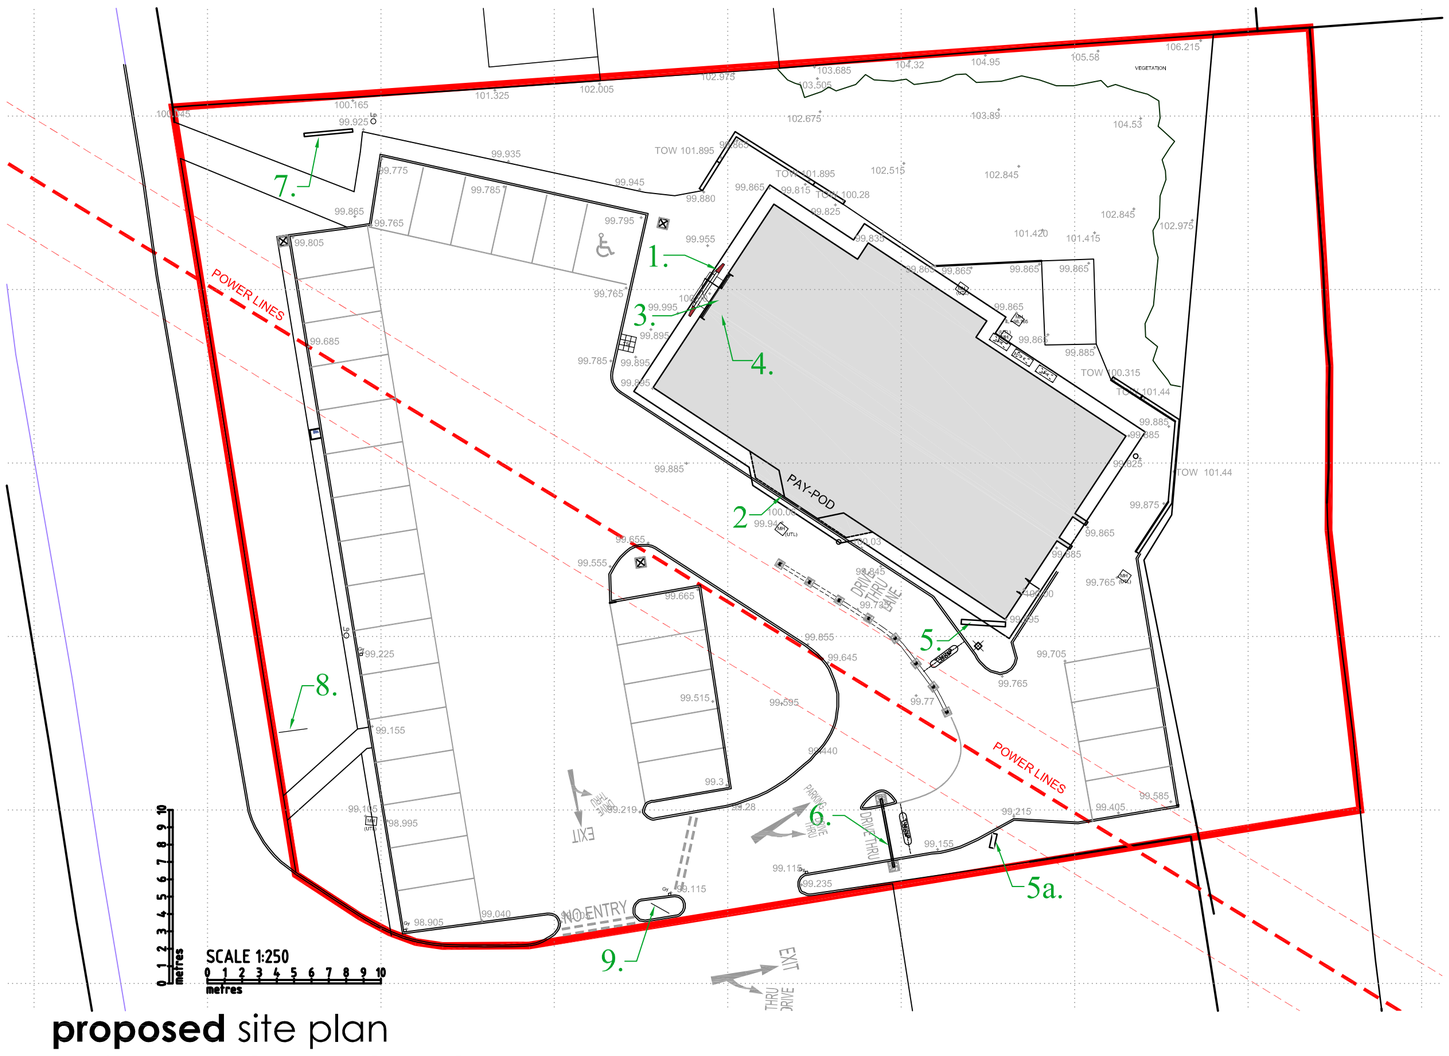

proposed site plan
scale - 1:250 @ A1 / 1@500 @A3

SUBJECT TO PLANNING APPROVAL

EXTERNAL SIGNAGE SCHEDULE (n.t.s.)

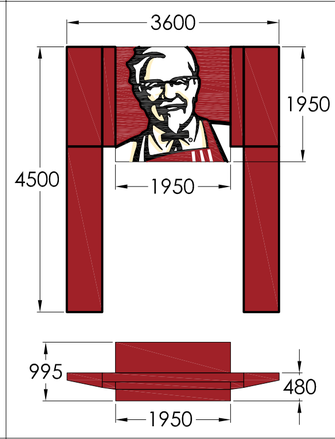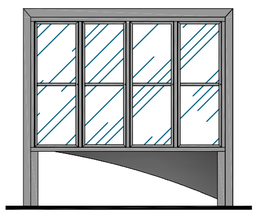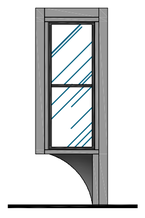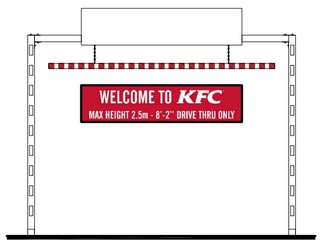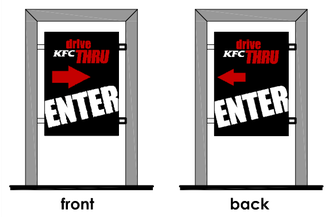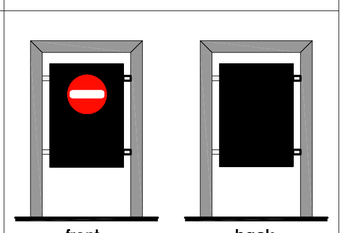sign no.	signage image (n.t.s.)	description
1.		Entrance portal construction with internally illuminated Colonel logo flex box. Portal internal 150x150mm mild steel support clad with face panels folder and formed from 3mm aluminium powder coated red RAL 3001. Flex box Colonels logo extruded aluminium sign comp system finished red RAL 3001. Illumination provided by fluorescent tubes. Flex face substrate is to be decorated with face applied 3M self adhesive vinyl's to match corporate colours. Dimensions as shown. Luminance level = 225 Candella per sqm
2.		700mm cap height white internally illuminated individual built-up, 64mm deep, **KFC letters** with Ø140mm registered badge. Signage to be mounted on 235mm deep aluminium fascia box, powder coated finished KFC red RAL 3001 (satin matt finish), dimension as shown. With white lower band to fascia box bottom and Trough light illuminiation to fascia box top. Luminance level = 250 Candella per sqm
3. 4.	KFC®	450mm cap height white internally illuminated individual built-up, 64mm deep **KFC letters** with Ø90mm registered badge. Width of lettering is 1699mm (including registered trademark). Letter returns fixed to wall with screws painted to match letters. Luminance level = 250 Candella per sqm
5		2323mm high (above pavement FFL) x 2545mm wide x 275mm deep, 4 door, 8 panel **main order menu unit**, aluminium supporting post and door frames finished in silver RAL 9006. Main aluminium signcase finishes in silver RAL 7031. Illumination via banks of fluorescent tubes. Frames to be glazed in 6mm clear acrylic panel backed up with 3mm opal 050 perspex panel with poster between. Luminance level = 250 Candella per sqm
5a		2303mm high (above pavement FFL) x 833mm wide x 275mm deep, 1 door, 2 panel order menu unit, aluminium supporting post and door frames finished in silver RAL 9006. Main aluminium signcase finishes in silver RAL 7031. Illumination via banks of fluorescent tubes. Frames to be glazed on 6mm clear acrylic panel backed up with 3mm opal 050 panel with poster between. Luminance level = 250 Candella per sqm
6.		3400mm high x 4000mm wide goal post **height restriction** to drive thru entrance (2500mm clear height), non-illuminated mid steel height restrictor frame all to be finished silver with red sign and white text detail. Red chains and hooks and red and white striped cross bar.
7.		Existing internally illuminated Pylon Sign with new vinyl graphics applied and legs resprayed with Silver Dupont 9006 satin.
8.		1200mm high (above FFL) x 760mm wide x 260mm deep **directional ground signs** to be positioned in location shown. Signage size 500x700mm. Frame finished in silver. Sign panel illuminated by downlights in soffit of framing. Luminance level = 100 Candella per sqm
9.		

refresher

store address
BARNSLEY Wakefield Road Barnsley S71 1NG

drawn by	checked	date
MA	-	Jul '11
store no.	scale	
0000	as indicated @ A1	

drawing title
PROPOSED
site plan & elevations
with signage locations

drawing no.	revision
0000/2011/A100/10	0080

ALL DIMENSIONS TO BE CHECKED ON SITE.

DO NOT SCALE FROM THIS DRAWING EXCEPT FOR THE PURPOSES OF LOCAL AUTHORITY PLANNING

rev	date	description
A	2607/11	Sign 5a added

architect ltd
ripon house, suite 7
35 station lane
hornchurch
essex, rm12 6jl
tel.: 01708 477899
fax: 0709 223 4930
e.: office@architect.ltd.uk
web.: www.architect.ltd.uk