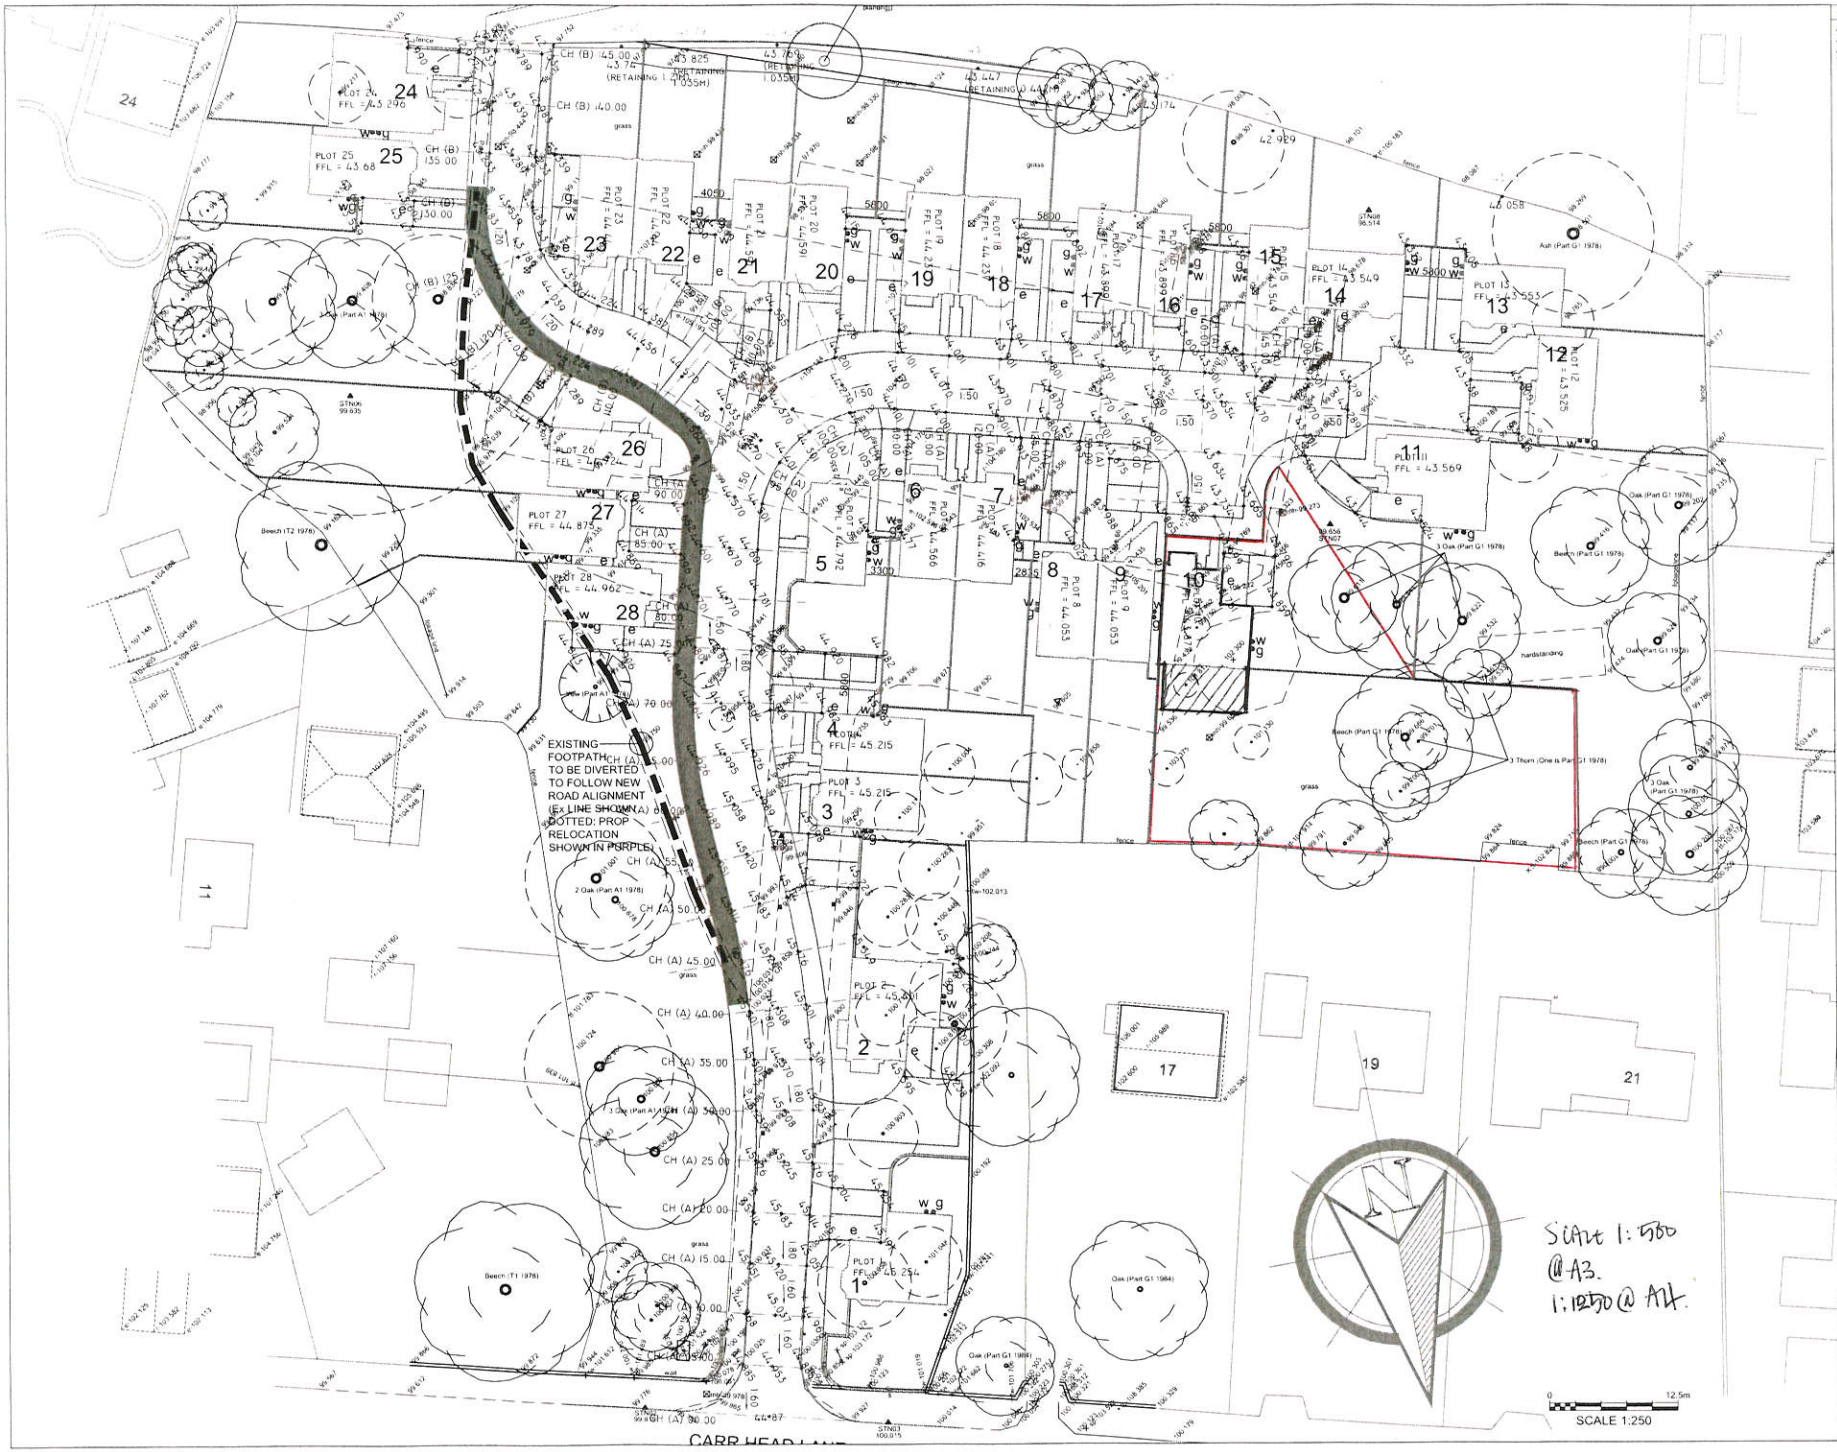


NOTES

ALL DIMENSIONS TO BE CHECKED ON SITE PRIOR TO ANY MANUFACTURING OR FABRICATION AND ANY ANOMALIES TO BE BROUGHT TO THE ATTENTION OF THE ARCHITECT.

SERVICE ENTRY POSITIONS
- GAS
- WATER
- ELEC

LEGEND
28no DWELLINGS:-
2 & 2 ½ Storey Buildings
4 bed dwellings
200% parking

Plots 1, 2, 10, 11 & 24 = 2 storey

PRELIMINARY
Subject to Building Regulation Approval & Discharge of Planning Conditions

REV	AMENDMENTS	BY	DATE
C	LEVELS REV'd TO ENG's INFO	BLW	30.06.2017
B	INFO UPDATE		12.12.2016
A	FIRST ISSUE		05.12.2016

PROJECT
PROPOSED DEVELOPMENT
BOLTON HALL NURSING HOME
CARR HEAD LANE
ROTHERHAM
S63 8DA

CLIENT
MR ANDY HALL

DRAWING TITLE
SITE PLAN

DRAWN BLWORTHINGTON | DATE 05.12.2016
CHECKED | SCALE 1:250 (A1)
APPROVED

Scale 1:500 @A3.
1:1250 @ A1.

HOWARD & SEDDON A.R.I.B.A.
CHARTERED ARCHITECTS
64 WASHWAY ROAD.
SALE. CHESHIRE M33 7RE.
TEL No. 0161 - 973 8296
FAX No. 0161 - 962 3485
e-mail : admin@howardandseddon.co.uk

JOB No.	DRG No.	REVISION
12387	500	C