



Existing Rear Elevation

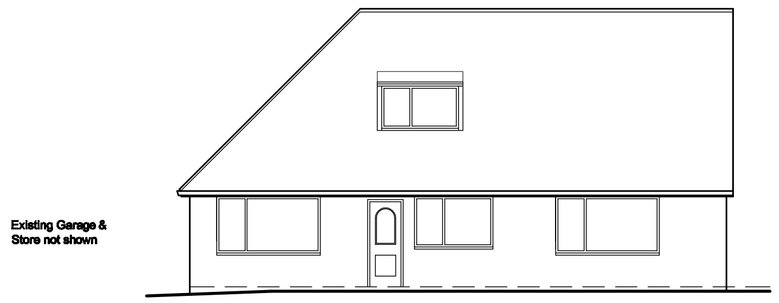


Existing Side Elevation

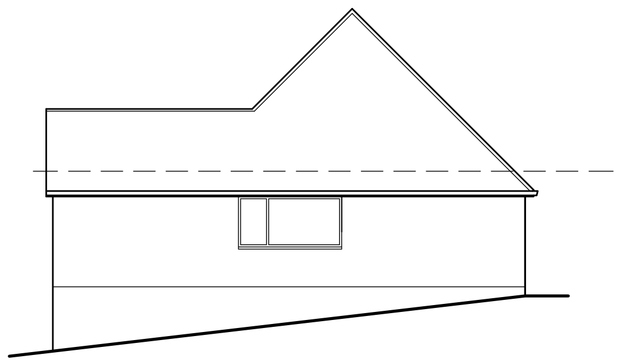


Existing Front Elevation




Proposed Rear Elevation

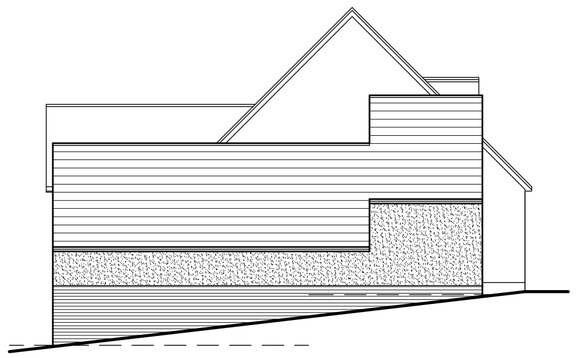


Proposed Side Elevation

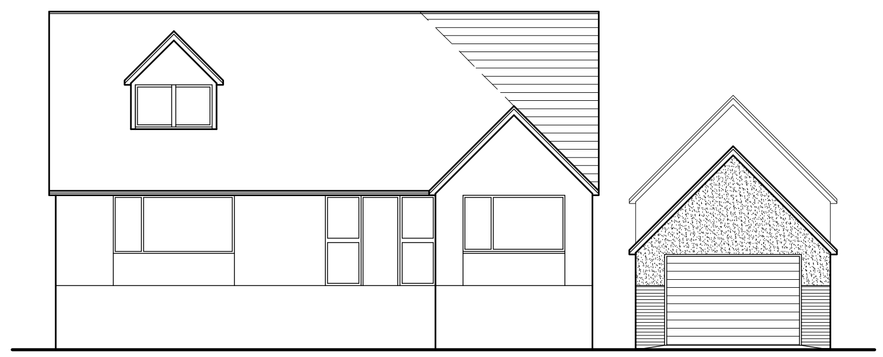


Proposed Front Elevation

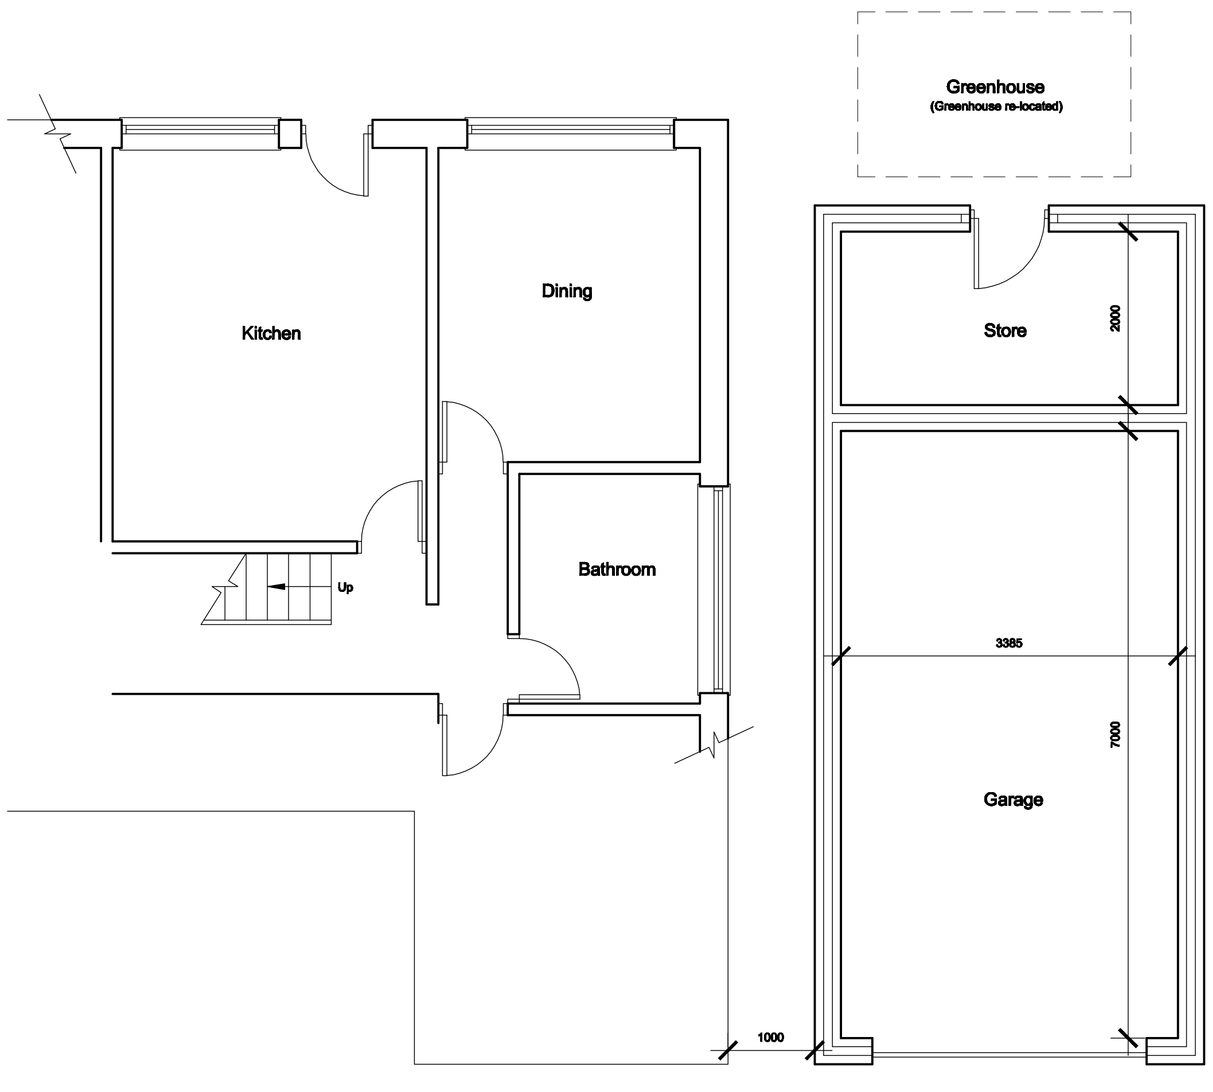

Proposed Ground Floor Plan

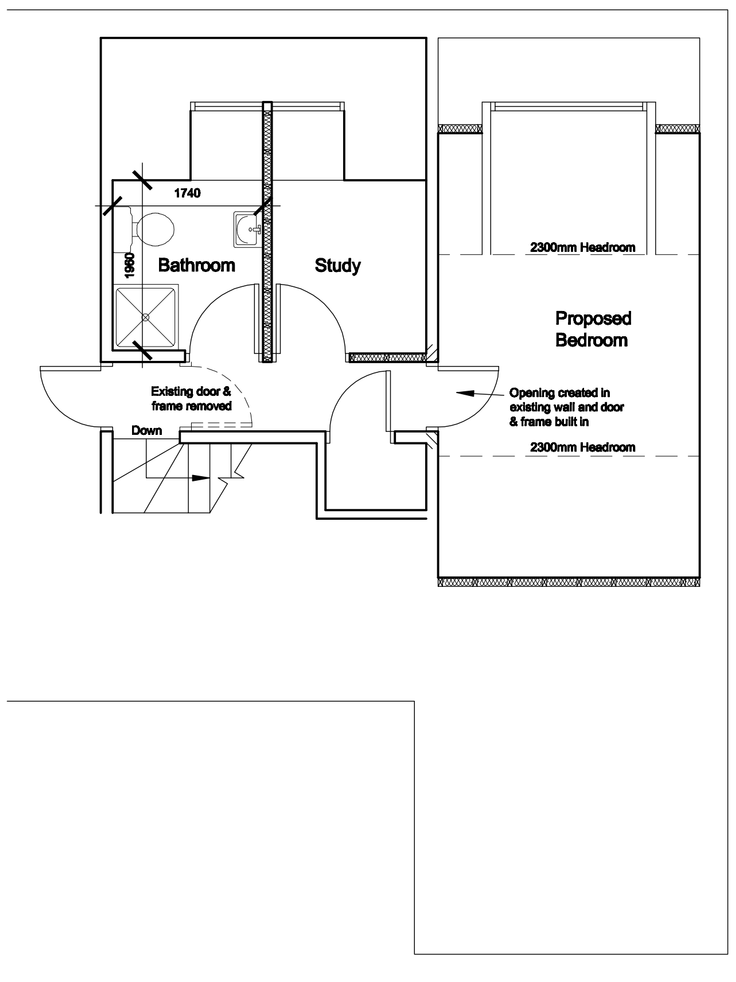

Proposed First Floor Plan

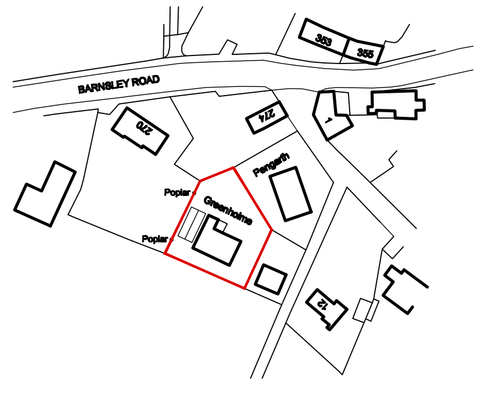

Location Plan
Scale 1:1250

Note: All dimensions are indicative

White Agus Partnership
128B, NEW ROAD,
STAINCROSS,
BARNSLEY.
S75 6PP
PHONE/FAX. 01226 208482
E mail: agus@btinternet.com
CHARTERED SURVEYORS AND BUILDING DESIGN CONSULTANTS

Project. PROPOSED ROOF-REMODELLING & GARAGE AT GREENHOLME, SKINPIT LANE HOLANDSWAINE, S36 7JY	Client. MR S. TOTTY
Drawing Title. PLANS & ELEVATIONS	Date. SEPT 2009 / Scale. 1:50 & 1:100
	Ref. 09–054 / Dwg. No. 01 / Rev. A

Date	Suffix	Description	Date	Suffix	Description
21/09/09	A	REVISED TO CLIENTS REQUEST			