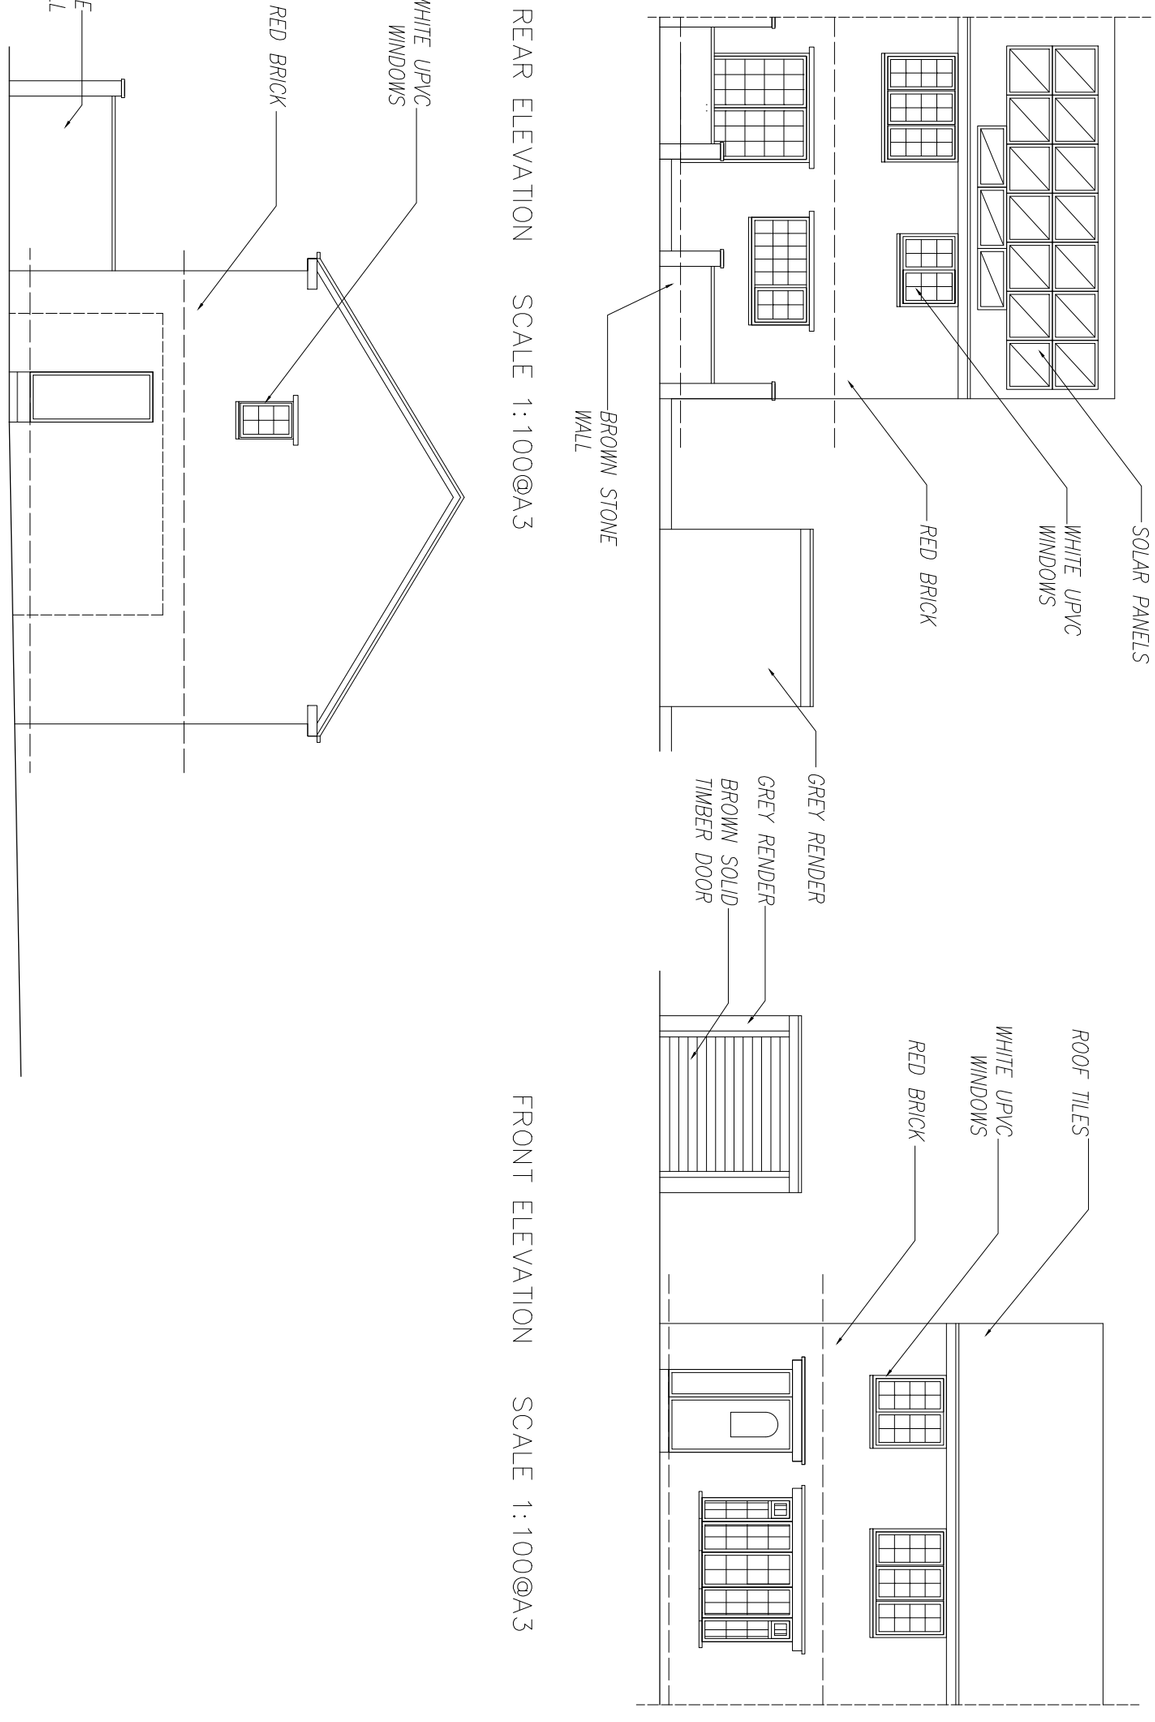


REAR ELEVATION SCALE 1:100@A3

SIDE ELEVATION SCALE 1:100@A3

FRONT ELEVATION SCALE 1:100@A3

client **ELEANOR DEARLE**

project **89 GRANGE ROAD**
ROYSTON
S71 4LG

title **EXISTING ELEVATIONS**

drawing no **A17-117/03** revision **X**

scale **1:100@A3** date drawn **10/06/2017**

SPACE studio

RIBA Chartered Practice

18 Mylor Road
Sheffield
S11 7PF

Telephone +44 (0) 114 263 1762

Revision **X** date drawn **14/06/2017** Drawn By **AMA**

Comments **FIRST ISSUE**