



EXISTING FRONT ELEVATION
SCALE 1:100




EXISTING SIDE ELEVATION
SCALE 1:100

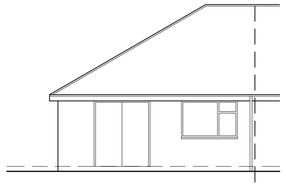


EXISTING REAR ELEVATION
SCALE 1:100

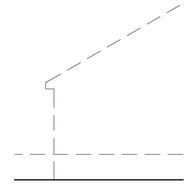

EXISTING SIDE ELEVATION
SCALE 1:100

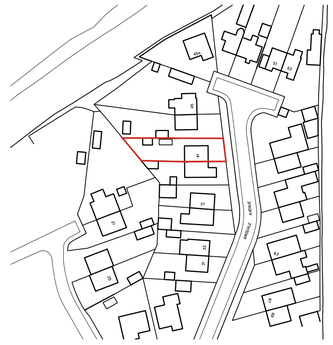

LOCATION PLAN
SCALE 1:1250

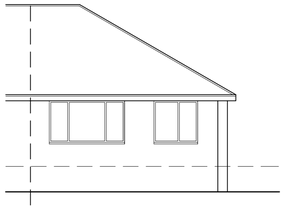


PROPOSED FRONT ELEVATION
SCALE 1:100




PROPOSED SIDE ELEVATION
SCALE 1:100




PROPOSED REAR ELEVATION
SCALE 1:100

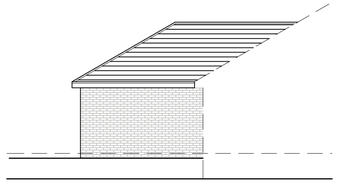

PROPOSED SIDE ELEVATION
SCALE 1:100

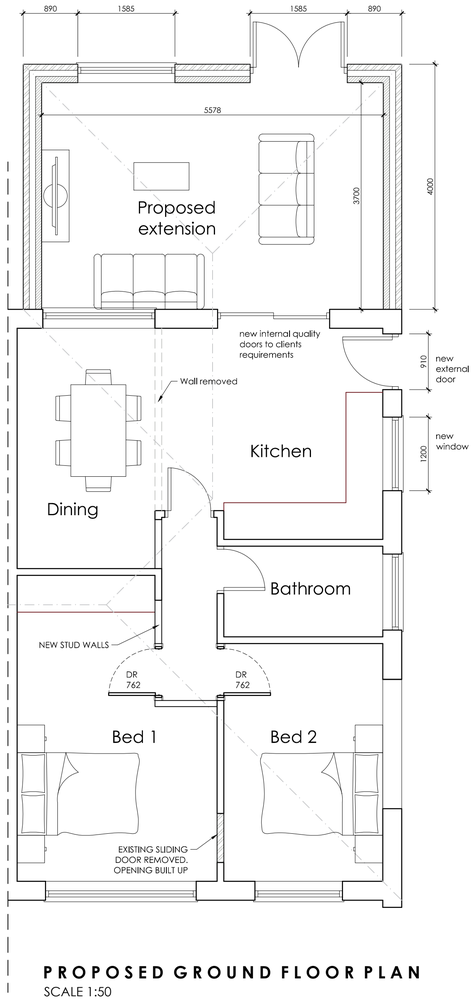

PROPOSED GROUND FLOOR PLAN
SCALE 1:50

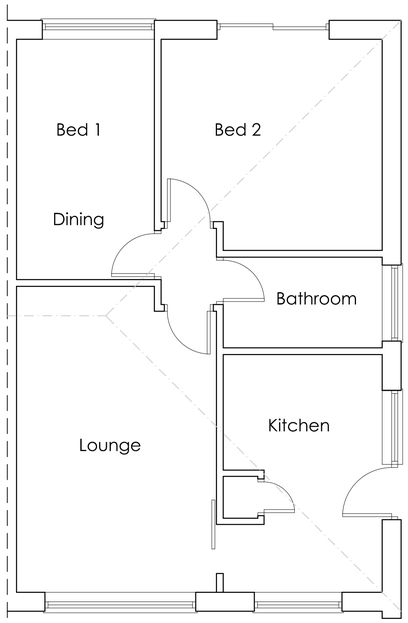

EXISTING GROUND FLOOR PLAN
SCALE 1:50



SITE PLAN
SCALE 1:500

White Agus PARTNERSHIP
OFFICE ONE.
34 VICTORIA ROAD,
BARNSLEY,
S70 2BU
Phone: 01226 208482
Email: info@whiteaguspartnership.co.uk
Web: www.whiteaguspartnership.co.uk

ARCHITECTURAL SERVICES

Project. PROPOSED EXTENSION AT 41 AINSDALE AVENUE S63 9BE	Client. MR & MRS BARBER
Drawing Title. PLANS AND ELEVATIONS	Date. JUNE 2020 — Scale. 1:50 & 1:100 @ A1 Ref. 20-030 — Dwg. No. 01 — Rev.

Date	Suffix	Description	Date	Suffix	Description