
Drawing No.	Rev No.
MPC001 -002	A

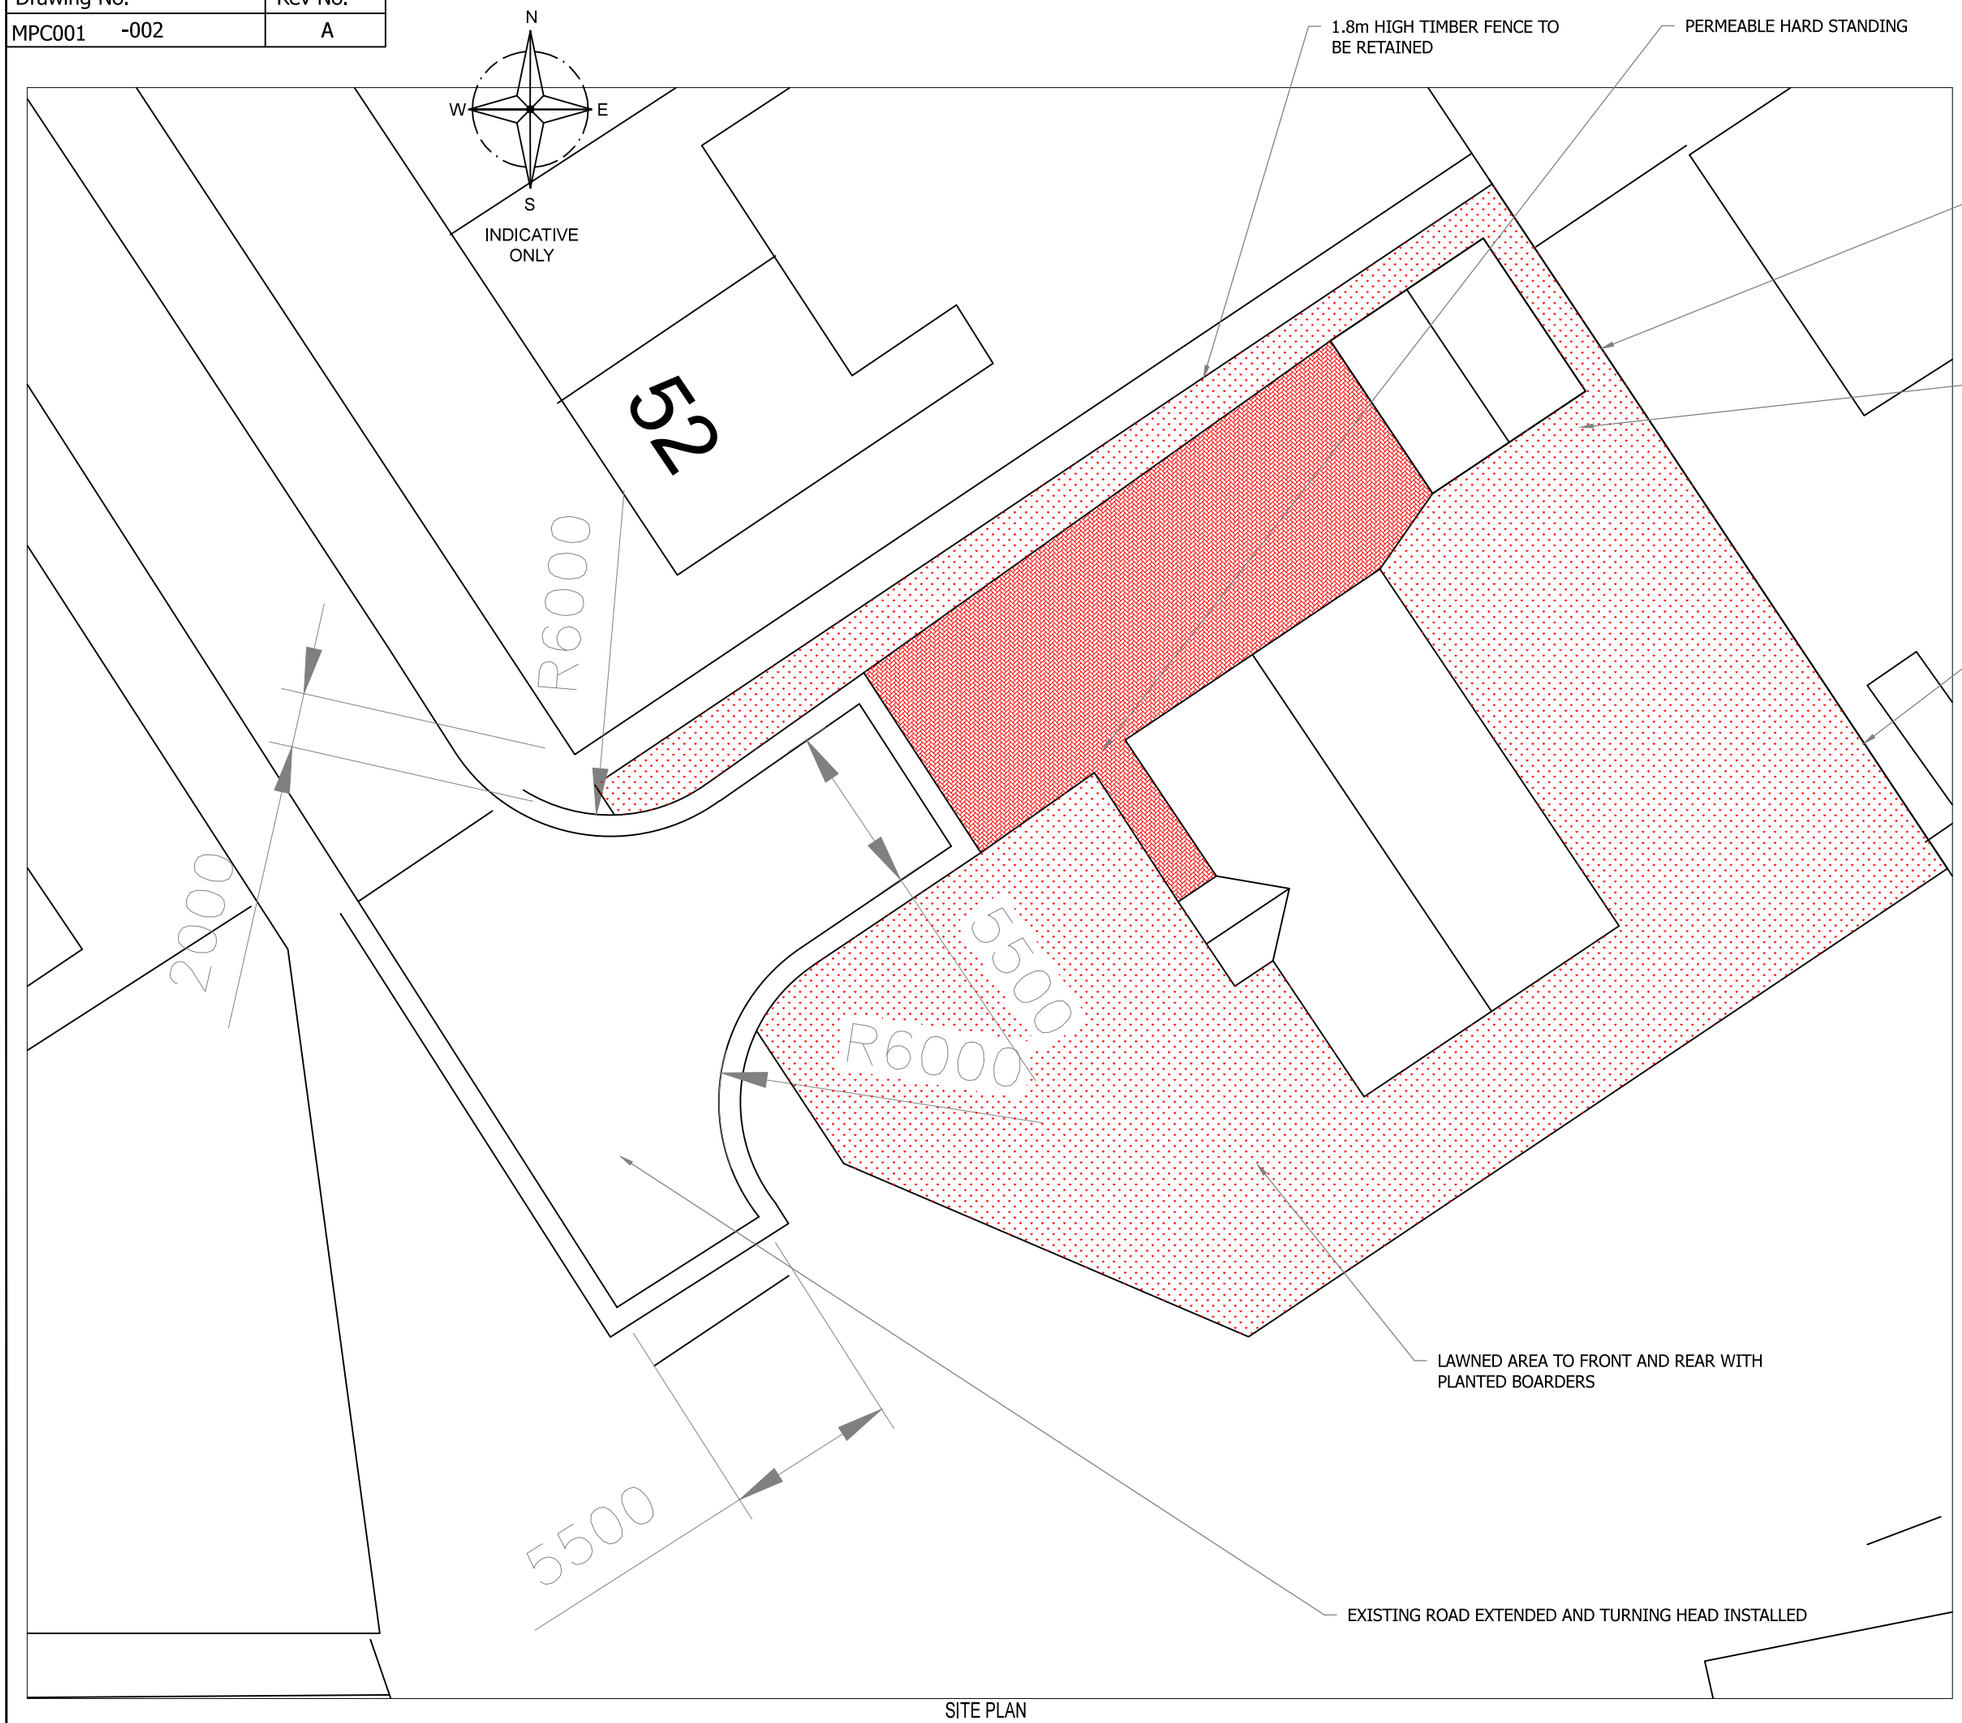

SITE PLAN
SCALE 1:200 AT A3

DO NOT SCALE: Contractor to check all dimensions and report any omissions or errors

NOTES

Rev	Description	By	Chk	App	Date
A	Side fence to be retained	JRB			23/11/18

JRB DESIGNS Ltd
1 Saville Road
Cudworth
Barnsley
S72 8LT
Tel: 01226 383542
Fax: 01226 380078
Mob: 07970 541192
Email: john@jrbdesigns.co.uk

This drawing is copyright. © jrbdesigns Ltd.

Client
MR. P CONNER
101 BRIER LANE
HAVERCROFT
WAKEFIELD

Drawing Title
BLOCK PLAN

Address
LAND OFF MICHAELS ESTATE
GRIMETHORPE
BARNSLEY

Project Title:
PROPOSEDNEW DETACHED BUNGALOW

Purpose of Issue:
PLANNING

Drawing Status
FIRST ISSUE

Scale at A3	Drawn By	Date	
AS SHOWN	JRB	15/05/2018	
Checked By	Date	Approved By	Date
	15/05/2018		15/05/2018
Project No.	Drawing No.		Revision
MPC001	002		A

APPROVAL [X] INFORMATION [ ] TENDER [ ] CONTRACT [ ] CONSTRUCTION [ ]