

Revision	Date
-	-

HOUSE TYPE '1B'


THREE BEDROOM MID TERRACE HOUSE
TOTAL GROSS AREA: 91 SQM (980 SQFT)
ONE OFF ROAD PARKING SPACE

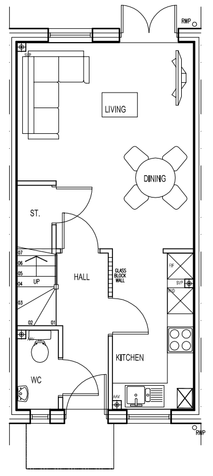


GROUND FLOOR PLAN
AREA - 32.76sqm

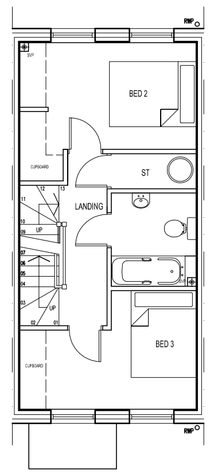

FIRST FLOOR PLAN
AREA - 34.36sqm

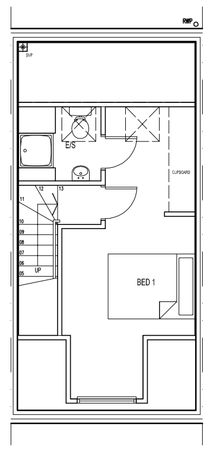


SECOND FLOOR PLAN
AREA - 26.79sqm

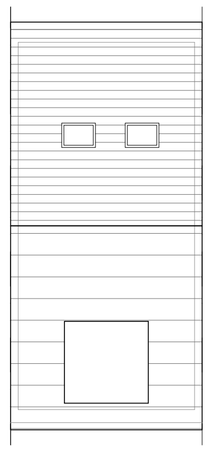

ROOF PLAN


RED BRICK

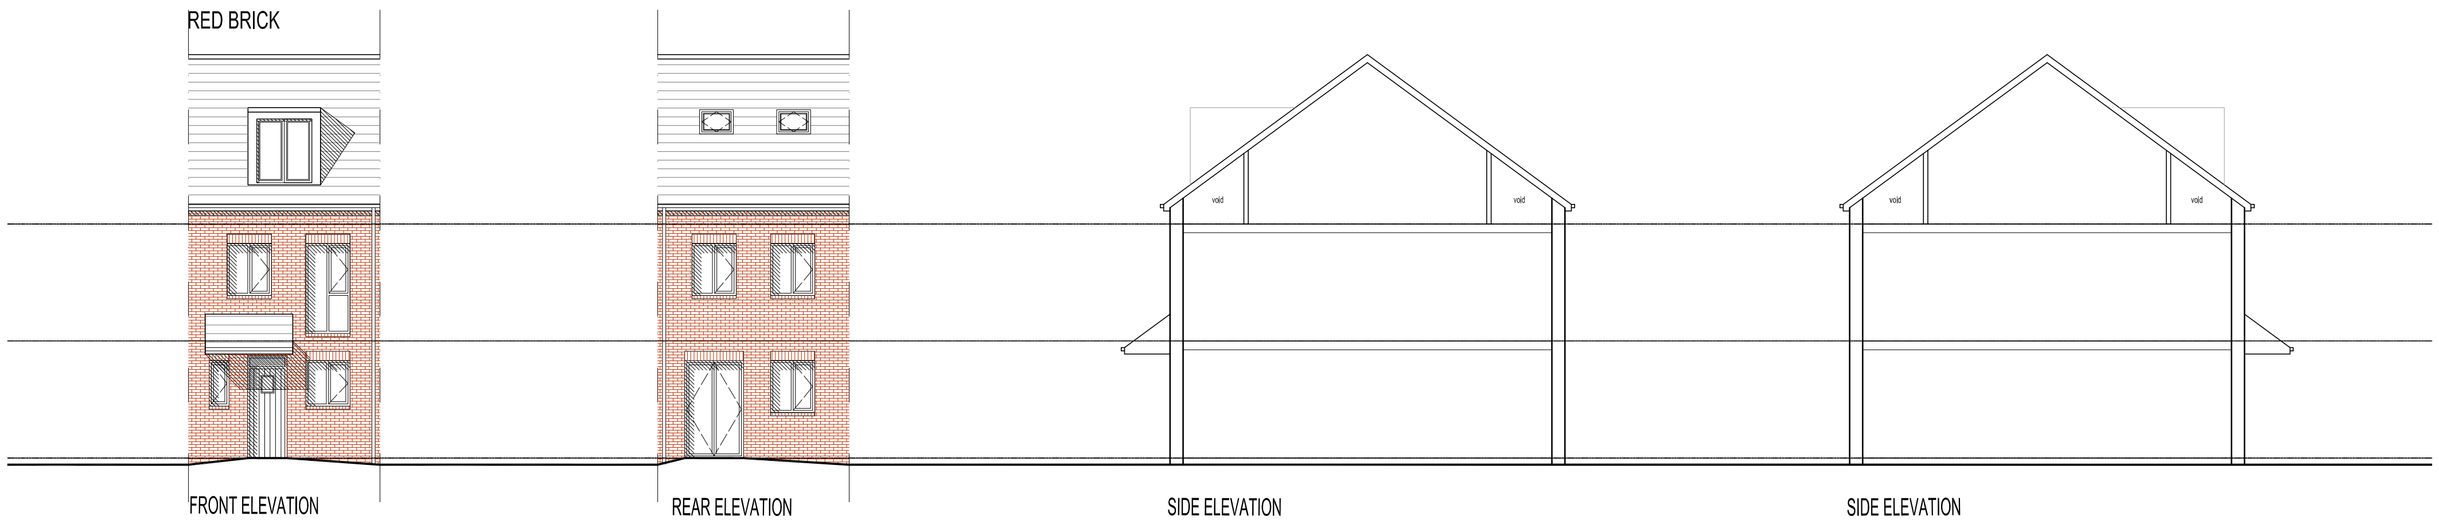

FRONT ELEVATION
REAR ELEVATION
SIDE ELEVATION
SIDE ELEVATION

TYPE '1B(s)'

BUFF BRICK WITH STONE DETAILING

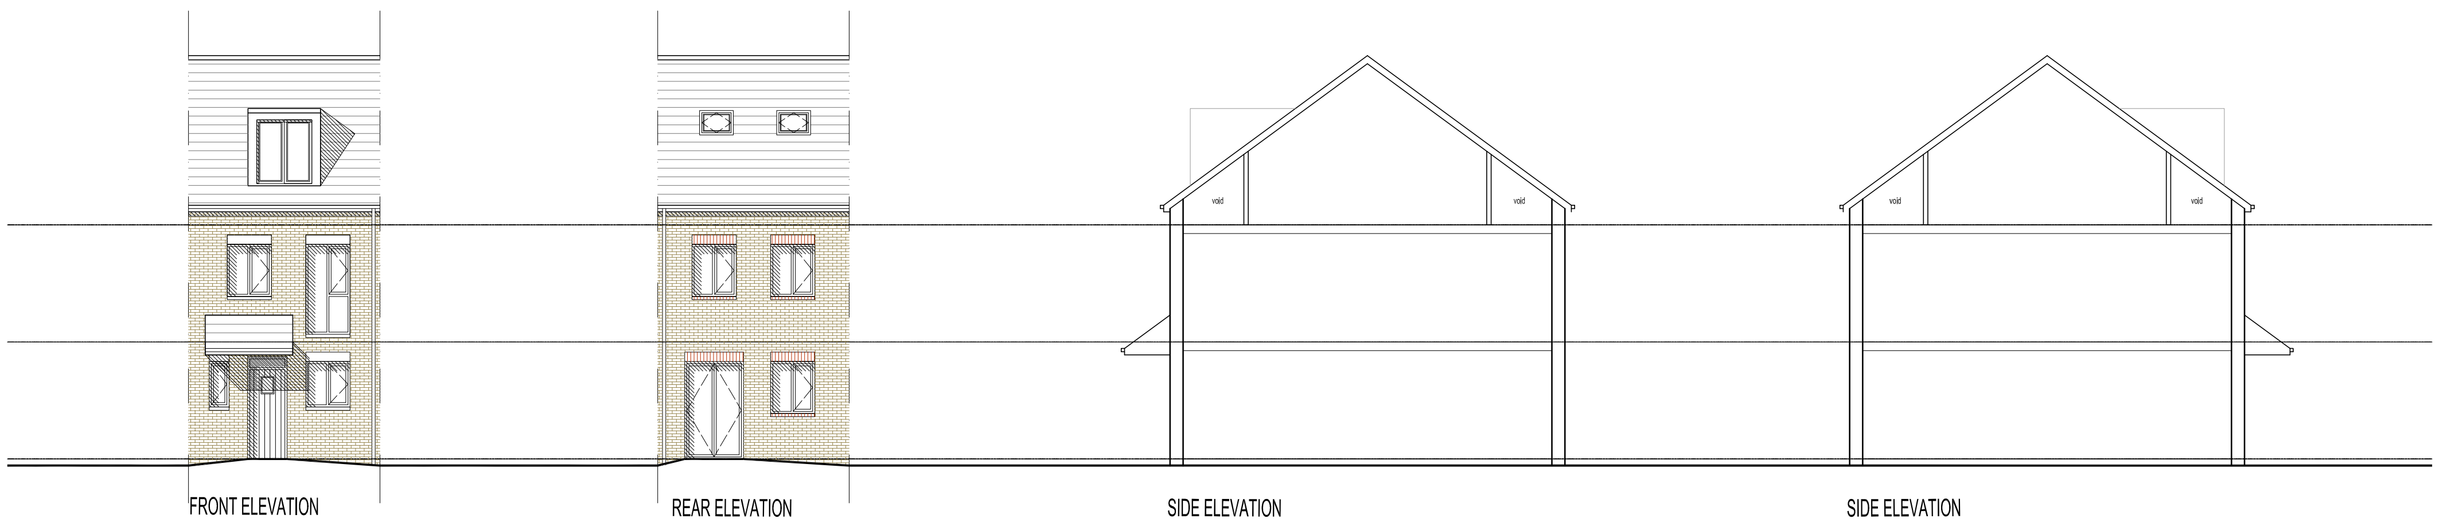

FRONT ELEVATION
REAR ELEVATION
SIDE ELEVATION
SIDE ELEVATION

coda

Coda Studios Ltd
70-17 Cornish Place, Cornish Street,
Sheffield, S6 3AF
t: 0114 2796003
e:information@codastudios.co.uk

CARL LEE	*Client*
GROVE STREET, BARNSLEY	*Job*
PROPOSED HOUSE TYPE 1B	*Title*

DRAWN	CHECKED	DATE	SCALE	
MB		04 2015	A3 ISSUE:	A1 ISSUE: 1/500

REVISION	DRAWING STATUS	DRAWING NUMBER
-	*PLANNING*	*2256_106*

© COPYRIGHT EXISTS ON THE DESIGNS AND INFORMATION SHOWN ON THIS DRAWING
The Contractor must verify all dimensions on site before making shop drawings or commencing work of any kind. No dimensions to be scaled from this drawing. Architect to be notified of any discrepancies in dimensions immediately.