


Drawing No.	Rev No.
MGD001 -004	

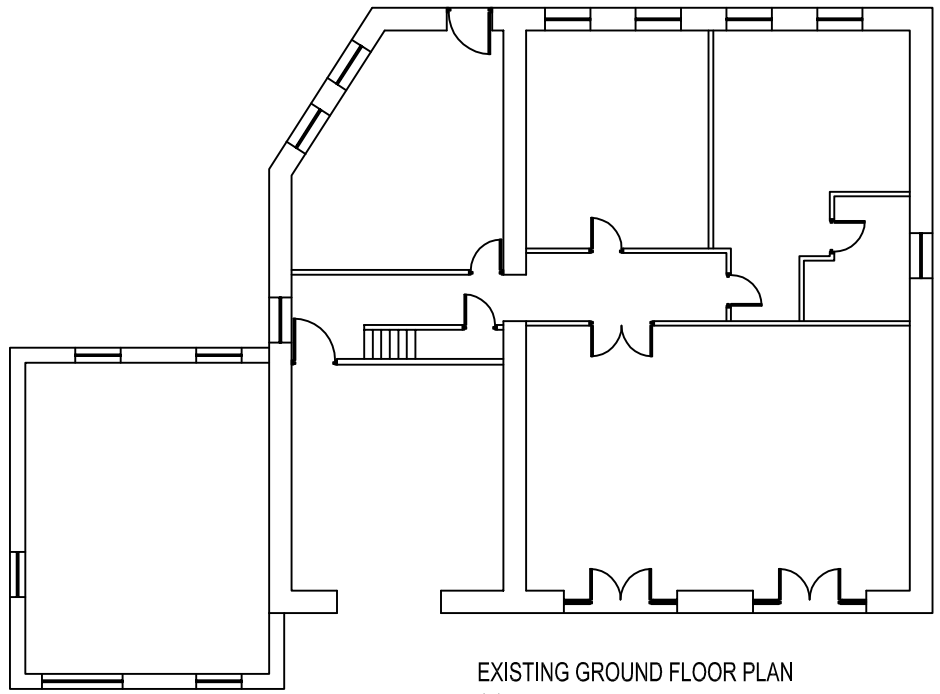

EXISTING GROUND FLOOR PLAN
SCALE 1:200 AT A3

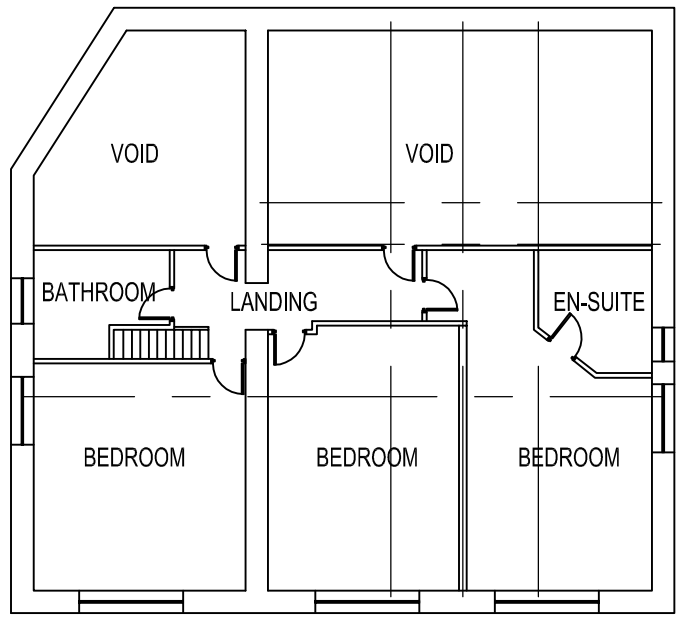

EXISTING FIRST FLOOR PLAN
SCALE 1:200 AT A3

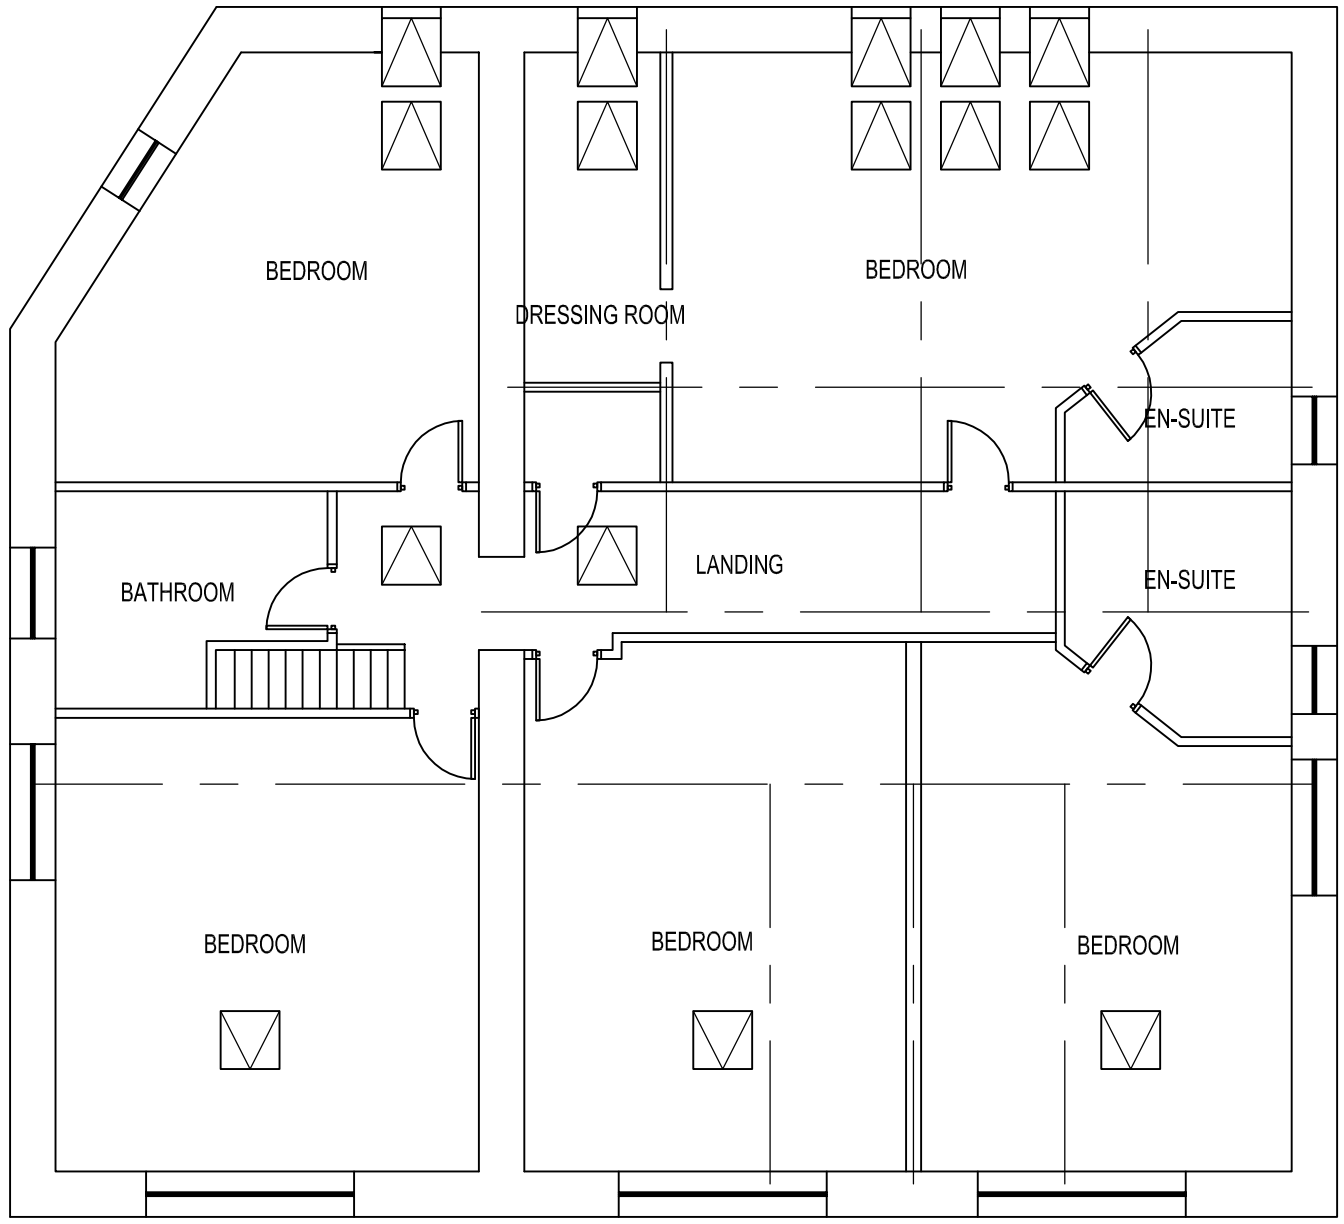

PROPOSED FIRST FLOOR PLAN
SCALE 1:100 AT A3

DO NOT SCALE: Contractor to check all dimensions and report any omissions or errors

NOTES

Rev	Description	By	Chk	App	Date

JRB DESIGNS Ltd
1 Saville Road
Cudworth
Barnsley
S72 8LT
Tel: 01226 383542
Fax: 01226 380078
Mob: 07970 541192
Email: john@jrbdesigns.co.uk

This drawing is copyright. © jrbdesigns Ltd.

Client
MR G DALTON

Drawing Title
PROPOSED PLANS

Address
OLD SAW MILL
FORGE LANE
WORTLEY
SHEFFIELD S35 7DN

Project Title:
ROOF MODIFICATIONS

Purpose of Issue:
CONSTRUCTION

Drawing Status
FIRST ISSUE

Scale at A3	Drawn By	Date	
AS SHOWN	JRB	28/03/2012	
Checked By	Date	Approved By	Date
	28/03/2012		28/03/2012
Project No.	Drawing No.		Revision
MGD001	004		-

APPROVAL [X] INFORMATION [ ] TENDER [ ] CONTRACT [ ] CONSTRUCTION [ ]