
Drawing No.	Rev No.
MDC001 -001	

DO NOT SCALE: Contractor to check all dimensions and report any omissions or errors

NOTES

N
W E
S


INDICATIVE ONLY

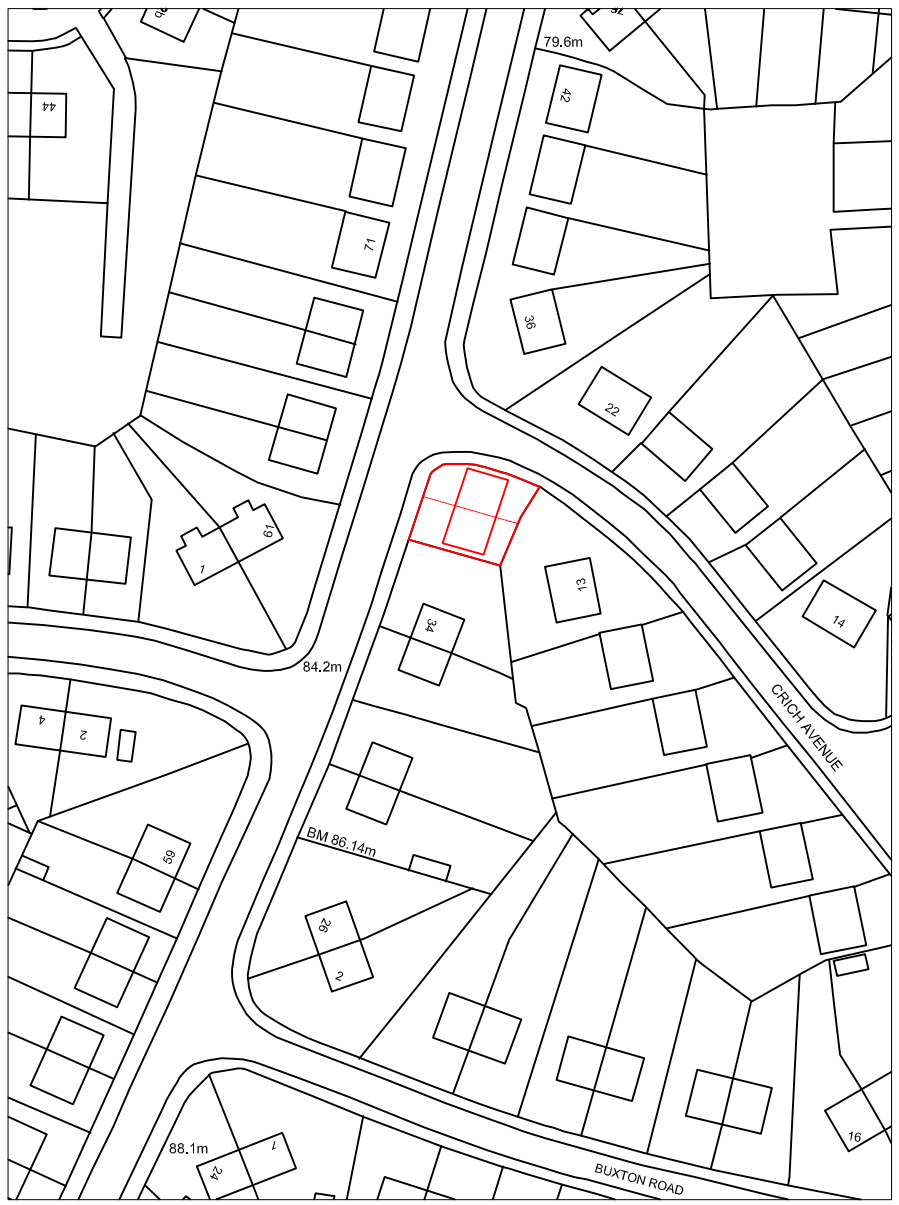

LOACATION PLAN
SCALE 1:1250 AT A3

BUILDING AREA 90m^2

SITE AREA 240m^2

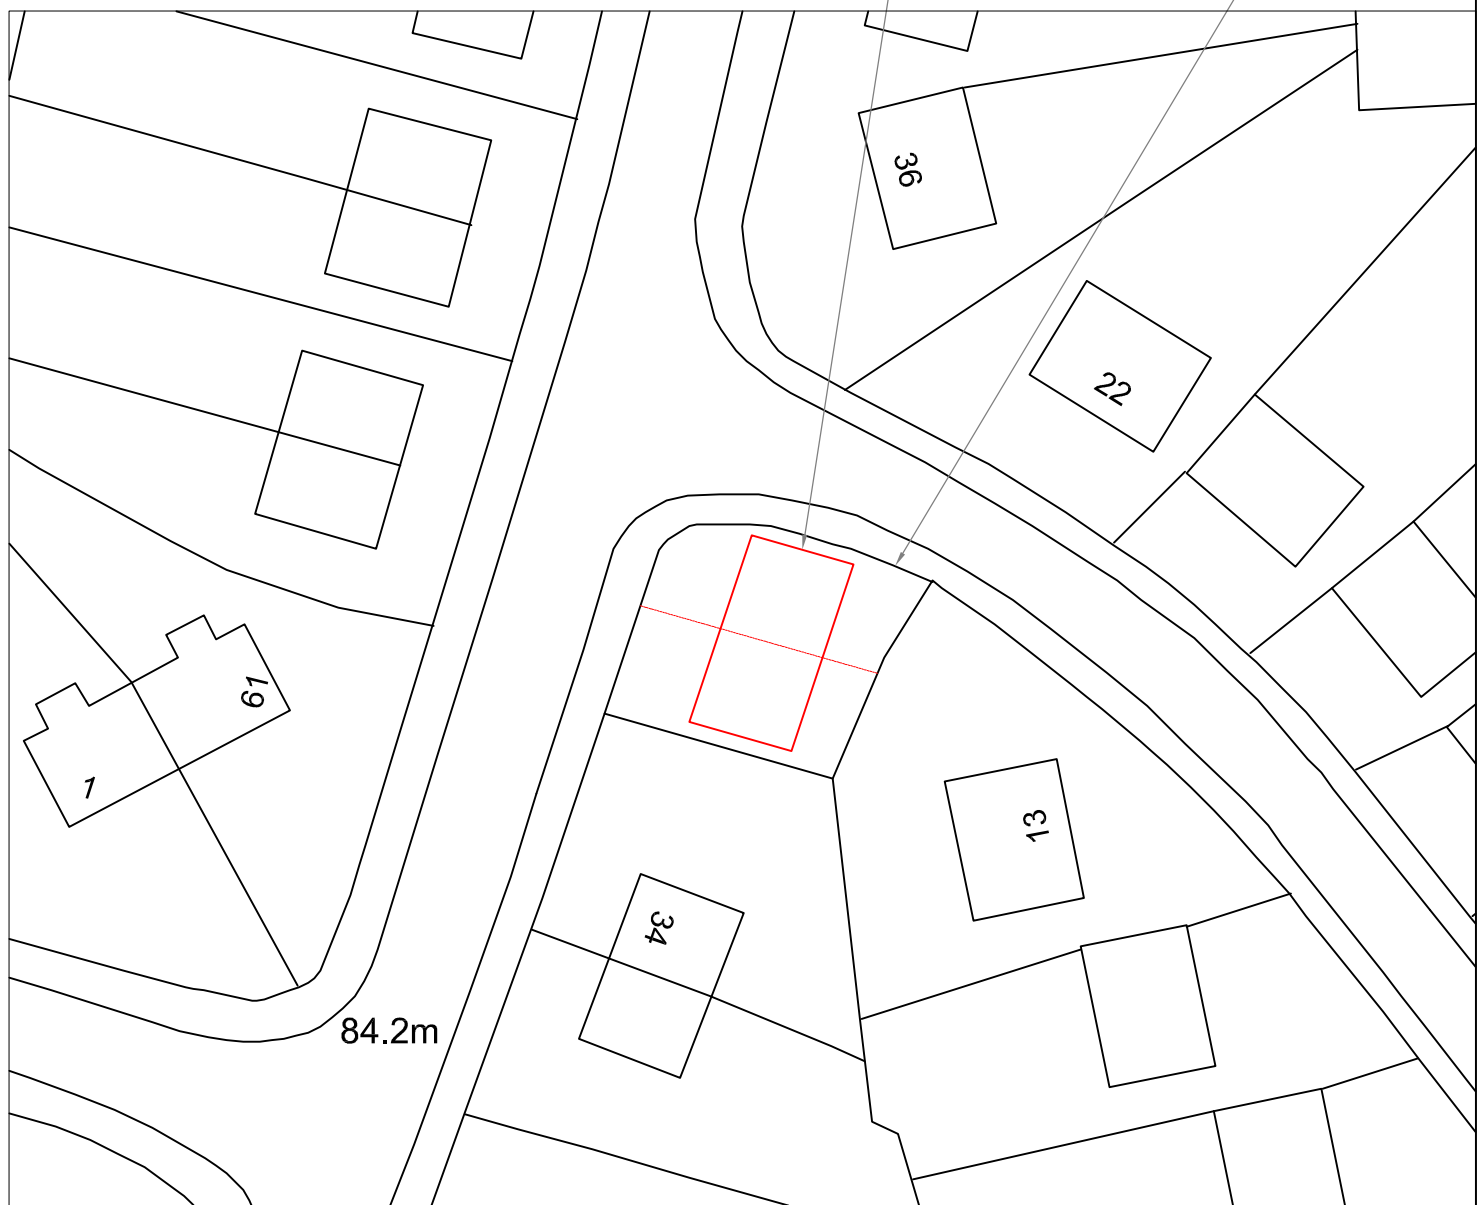

SITE PLAN
SCALE 1:500 AT A3

Rev	Description	By	Chk	App	Date

JRB DESIGNS Ltd
1 Saville Road
Cudworth
Barnsley
S72 8LT
Tel: 01226 383542
Fax: 01226 380078
Mob: 07970 541192
Email: john@jrbdesigns.co.uk

This drawing is copyright. © jrbdesigns Ltd.

Client
MR D COLES
28 BAR LANE
MAPPLEWELL
S75 6DQ

Drawing Title
SITE PLANS

Address
LAND ON CHATSWORTH ROAD
NEXT TO CRITCH AV
ATHERSLEY SOUTH
BARNSLEY

Project Title:
PROPOSED PAIR OF SEMI DETACHED DORMER BUNGALOWS

Purpose of Issue:
PLANNING

Drawing Status
FIRST ISSUE

Scale at A3	Drawn By	Date	
AS SHOWN	JRB	15/12/2013	
Checked By	Date 15/12/2013	Approved By	Date 15/12/2013
Project No. MDC001	Drawing No. 001		Revision -

APPROVAL [X] INFORMATION [ ] TENDER [ ] CONTRACT [ ] CONSTRUCTION [ ]