Notes:

PLANNING DRAWINGS - THIS DRAWING SHOULD NOT BE USED FOR ANY OTHER PURPOSES THAN THAT SPECIFIED HERE

COPYRIGHT - THIS DRAWING MAY NOT BE REPRODUCED OR MODIFIED IN WHOLE OR PART BY ANY PERSON OR ORGANISATION WITHOUT THE ARCHITECTS CONSENT. ISUING COPIES TO THIRD PARTIES MAY NOT BE DONE WITHOUT THE ARCHITECTS CONSENT


Revision:

Revision List:


0 5m

PROPOSED MATERIALS
Walls - Matching coursed sandstone
Roof - Artifical stone slates
Windows/ Doors - Matching wood grain PVCu
Gutters - To match existing
Pipes - Black cast iron effect PVCu

Project/ Client: Hollin Moor Barn/ McDonald
Drawing Title: Elevations - Proposed
Drawing Number: 2087/TP/007
Scale at A3: 1:100
Date: Nov 19

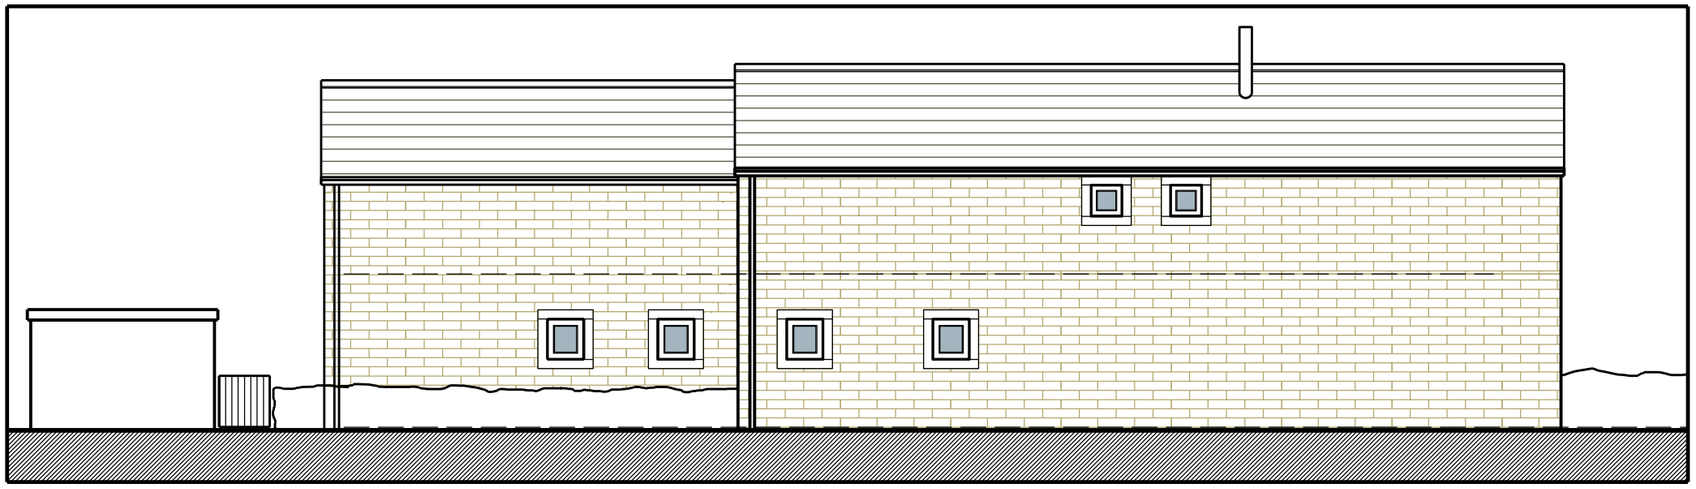


North Elevation - Proposed

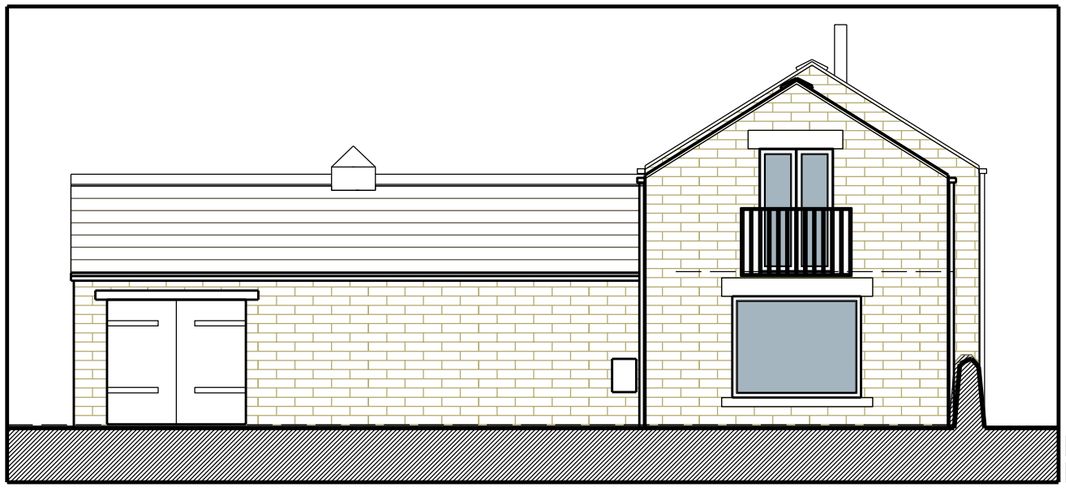

East Elevation - Proposed



West Elevation - Proposed

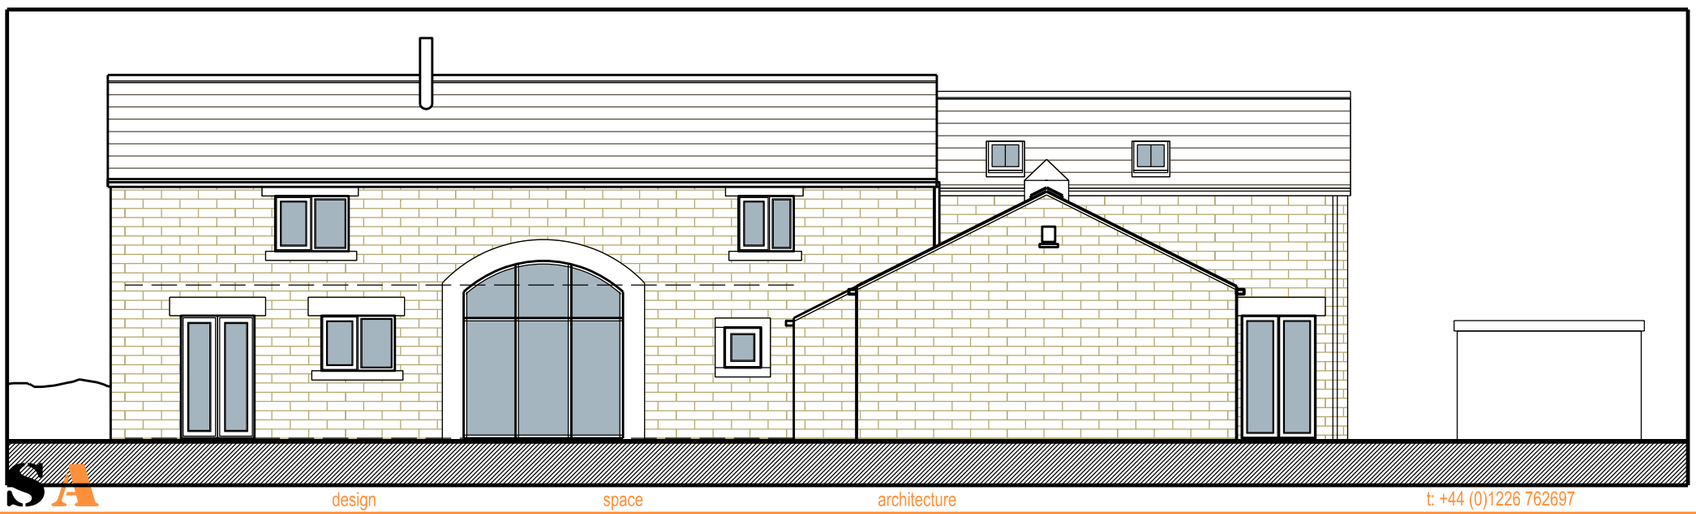

South Elevation - Proposed

DSA design space architecture t: +44 (0)1226 762697 e:info@designspacearchitects.co.uk www.designspacearchitects.co.uk