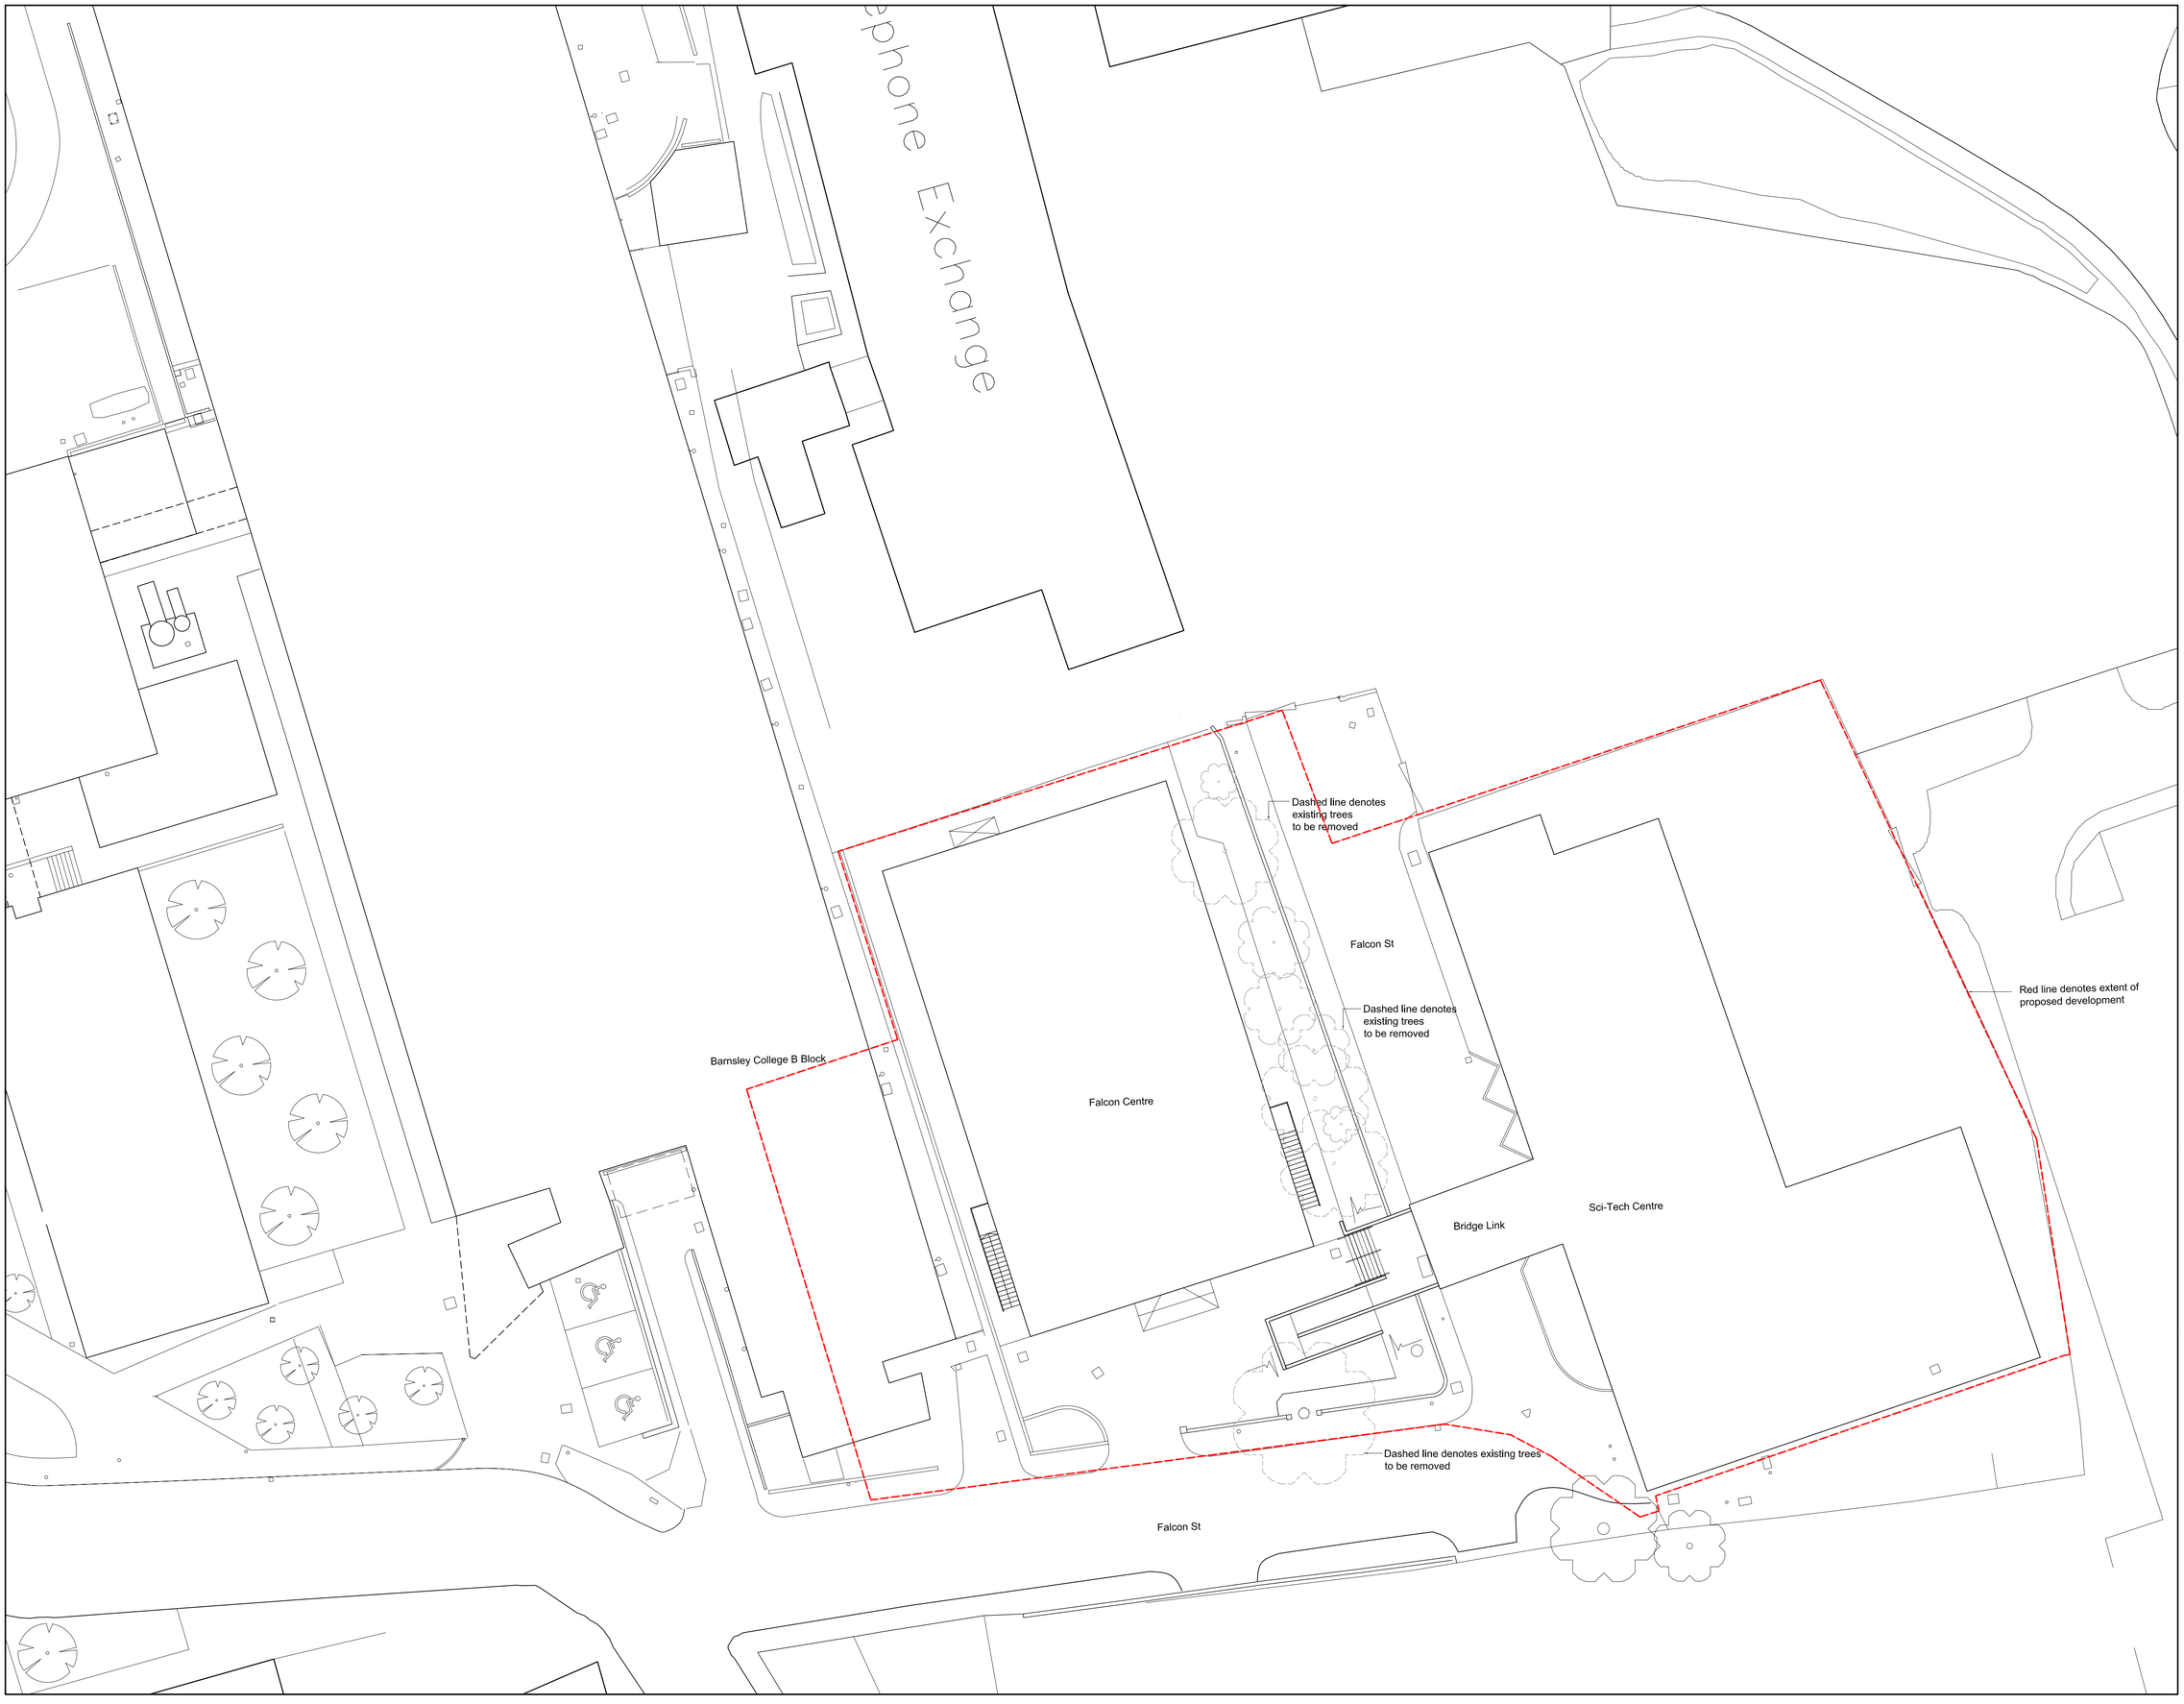


Do not scale from this drawing
The contractor is to check all dimensions on site and report any discrepancies to the architect
All rights described in chapter IV of the copyright, designs and patents act 1988 have been generally asserted

General Note:
Approximate location of existing trees taken from topographical survey.

Planning Issue

A	19.11.10	Drawn: AL	Check: PP

Issued for Planning Approval

-	12.11.10	Drawn: AL	Check: GM

Initial Issue - issued for tender

Fulcrum
2 Sidney Street
Sheffield S1 4RH
Telephone +44(0)1142761651
Facsimile +44(0)1142799191
Website www.jeffersonsheard.com

Jefferson Sheard Architects

Drawn	AL
Check	PP

Project
Barnsley College
Performing Arts (Falcon Centre)

Drawing
Existing Site Plan

Scale	1:200@A1
Date	12.11.10
Ref.	0011
Number	0000
Rev.	A