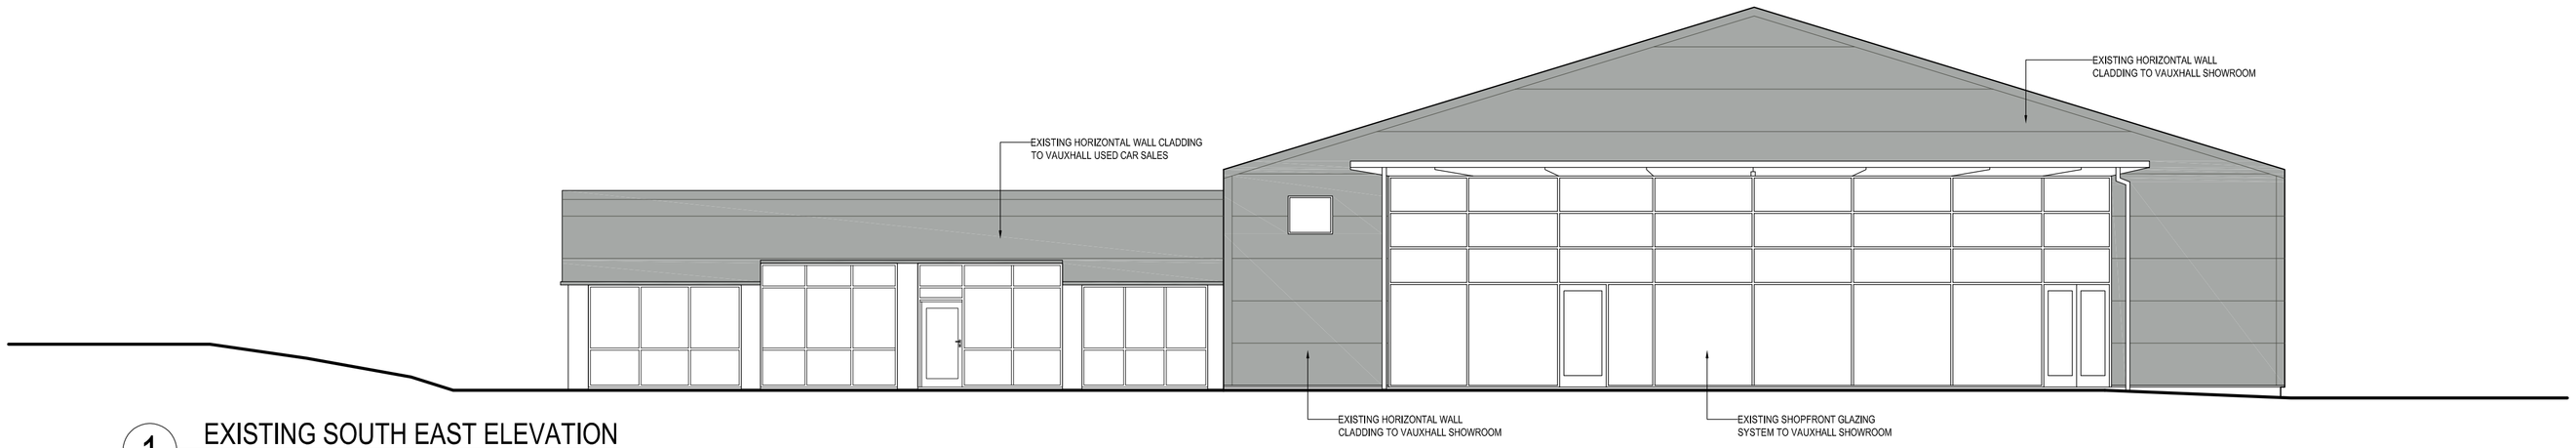

1 EXISTING SOUTH EAST ELEVATION

Scale: 1:100 @ A1

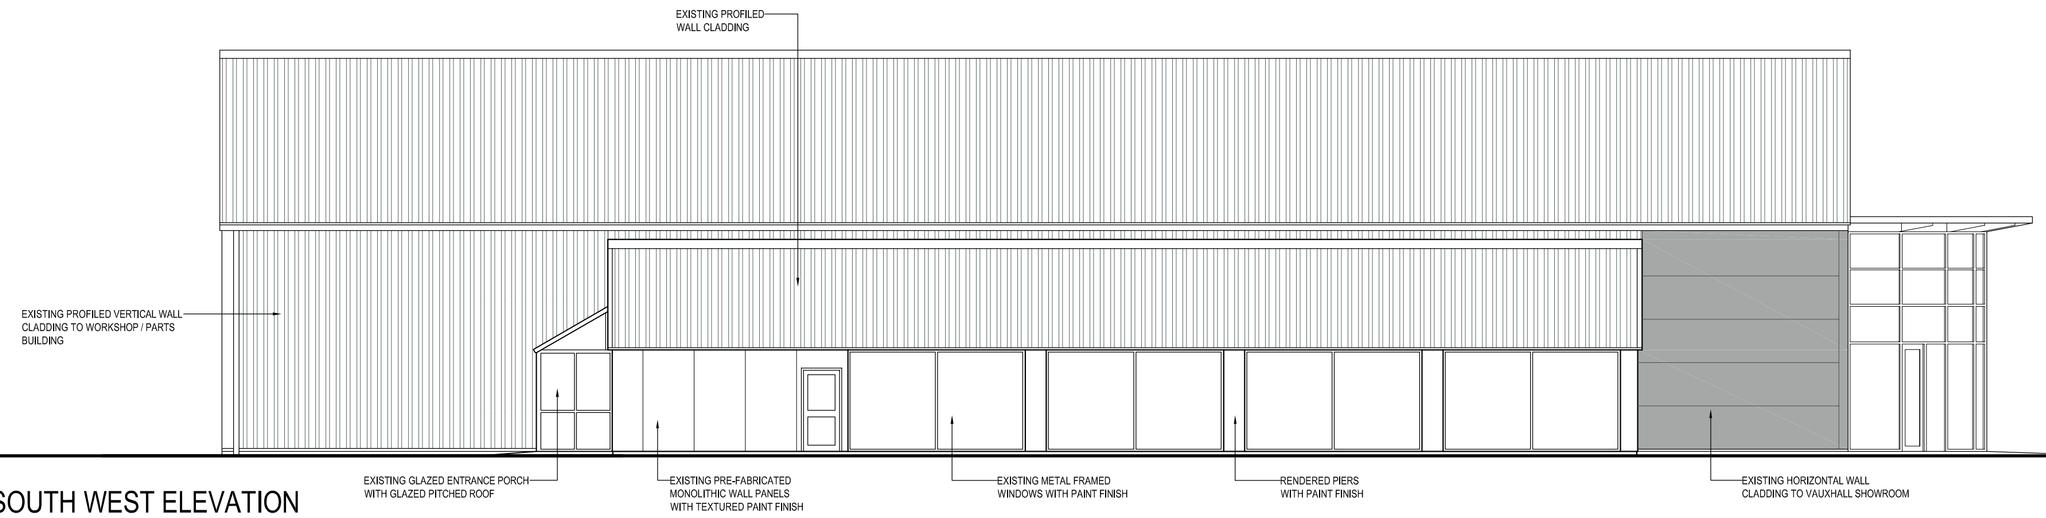

2 EXISTING SOUTH WEST ELEVATION

Scale: 1:100 @ A1

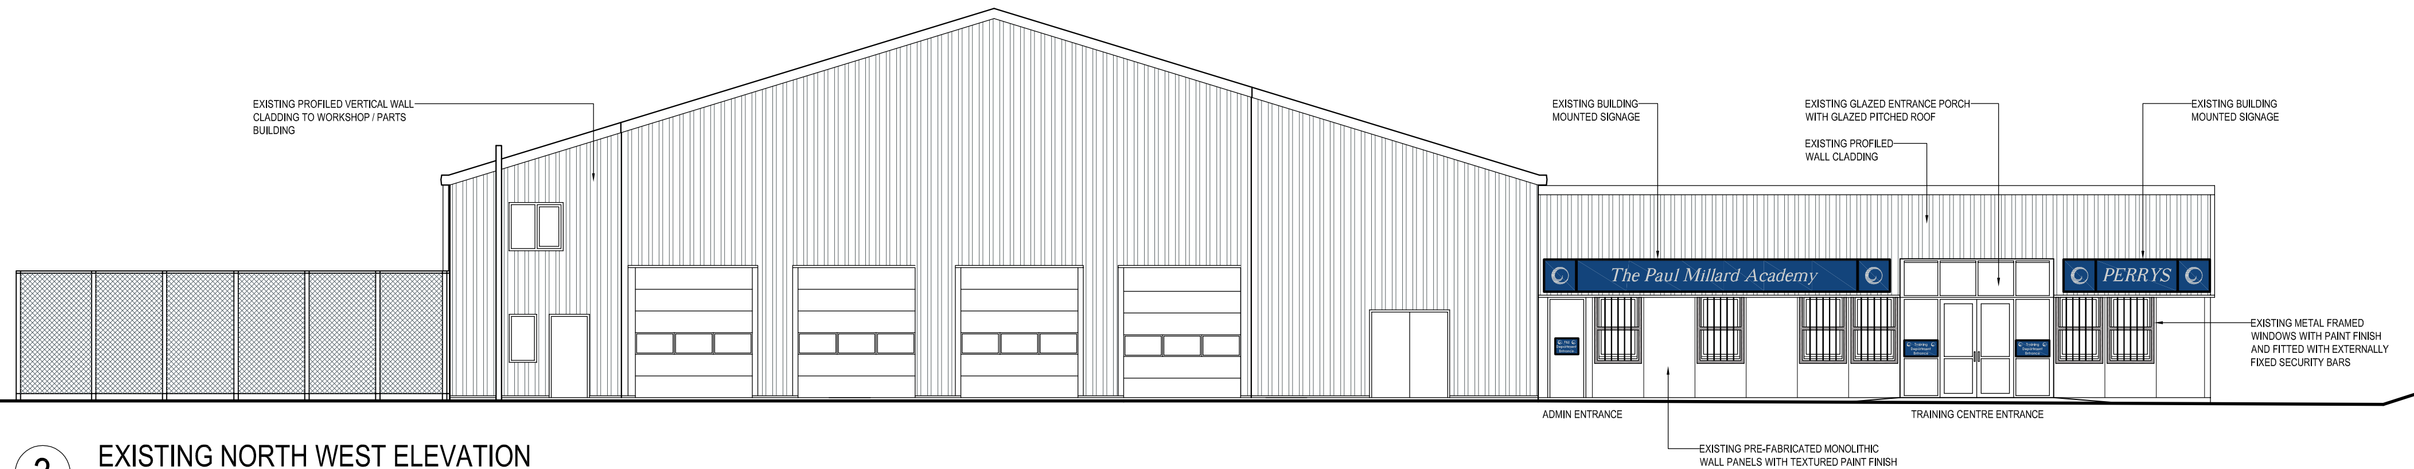

3 EXISTING NORTH WEST ELEVATION

Scale: 1:100 @ A1

4 EXISTING NORTH EAST ELEVATION

Scale: 1:100 @ A1

SCALE 0m 1m 2m 3m 4m 5m 10m

1:100 at A1

Revisions	Amendment	Date
-	-	-

DOWSON GIBSON

Client: PERRYS MOTOR SALES LIMITED

Project: PERRYS TRAINING CENTRE

Location: BARNSLEY

Title: EXISTING ELEVATIONS

Date: 08.10.2015 Drawn: GDS Checked:

Scale: 1:100 @ A1 Project No.: 1234-PTCB Drg. no.: P_013 Rev: -

PLANNING

GD Design Group
Architectural Services, Project Management
Development Consultants, Planning Supervisors

8 The Stables, Newby Hall,
Ripon, North Yorkshire.
HG4 5AE
Tel: 01 423 323565
e-mail: gddg@gddesigngroup.co.uk
www.gddesigngroup.co.uk