
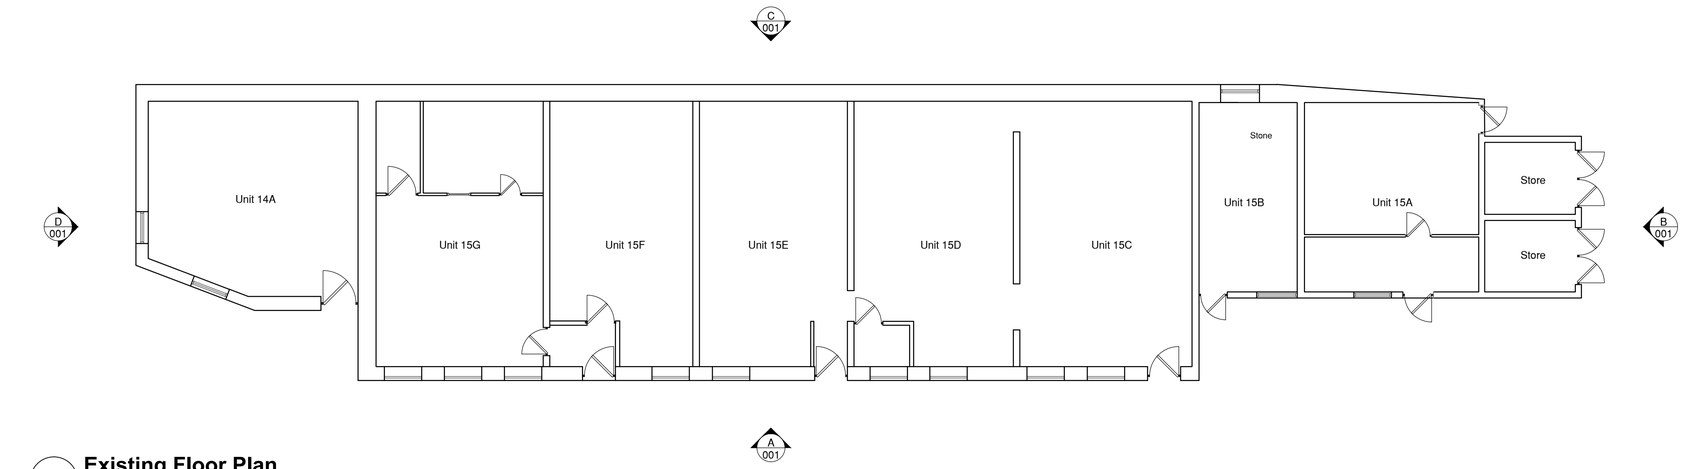



01 Existing Floor Plan

1:100

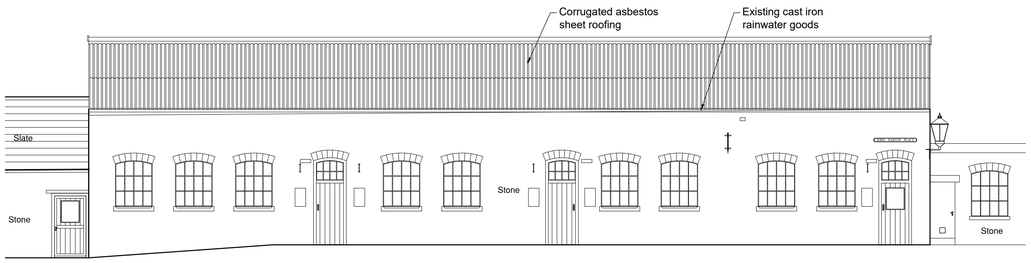


02 Elevation A - Front

1:100

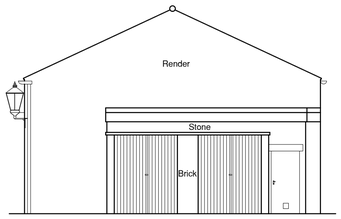


03 Elevation B - Side

1:100

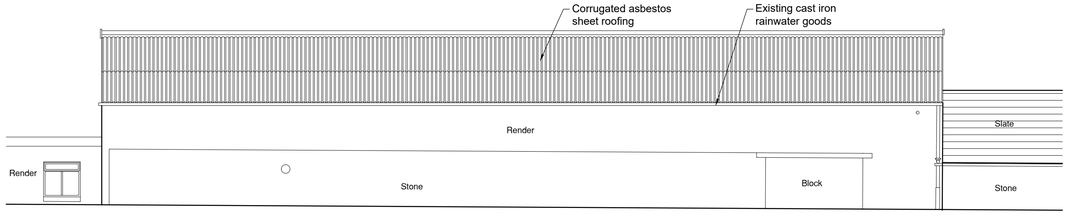

04 Elevation C - Rear

1:100

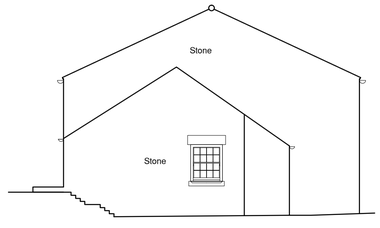

05 Elevation D - Side

1:100

DO NOT SCALE FROM THIS DRAWING. ALL DIMENSIONS TO BE CHECKED ON SITE BY CONTRACTOR. REPORT ANY DISCREPANCIES TO DRAWING AUTHOR AND PROPERTY SERVICES TEAM. DRAWING OR CONTENTS SHOULD NOT BE DUPLICATED WITHOUT PRIOR CONSENT.

DRAWING TO BE READ IN CONJUNCTION WITH ALL OTHER PROJECT DOCUMENTS INCLUDING BUT NOT LIMITED TO DRAWINGS, SPECIFICATIONS, SCHEDULES

0m 1 2 3 6m

1:100

NOTES

Rev	Notes	Date	Issued By
P1	First Issue	09/07/2021	BST

BARNSLEY Metropolitan Borough Council
PROPERTY SERVICES

SERVICE

Asset Management

PROJECT

Elsecar Heritage Centre
Building 15 Re-roofing

TITLE

Existing Plan & Elevations

PROJECT REF	DRAWING REFERENCE	REV
	001	P1
SCALE	DISCIPLINE	SHEET SIZE
1:100	ARCHITECTURE	A1
PURPOSE OF ISSUE	PLANNING APPROVAL	Drawn BST / Checked