

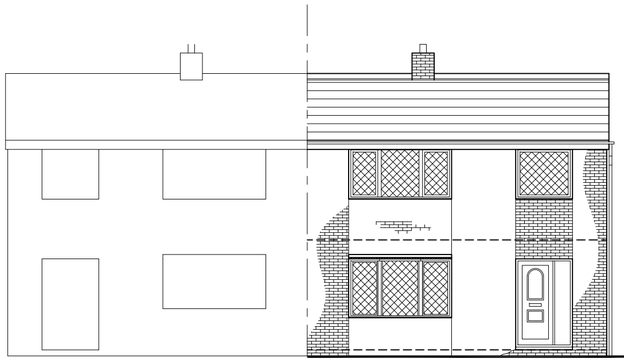



Front Elevation

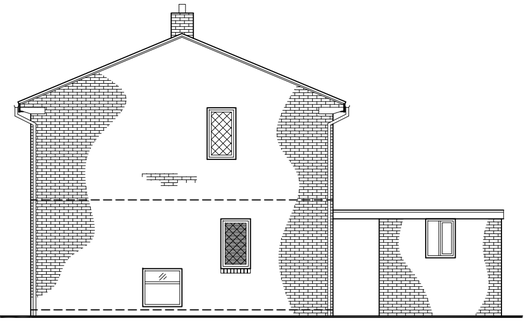

Side Elevation

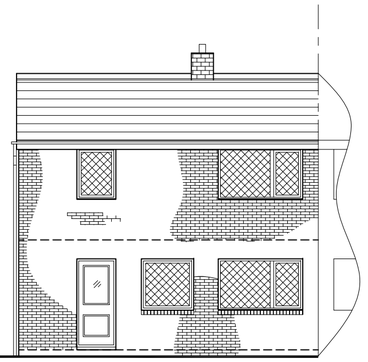


Rear Elevation

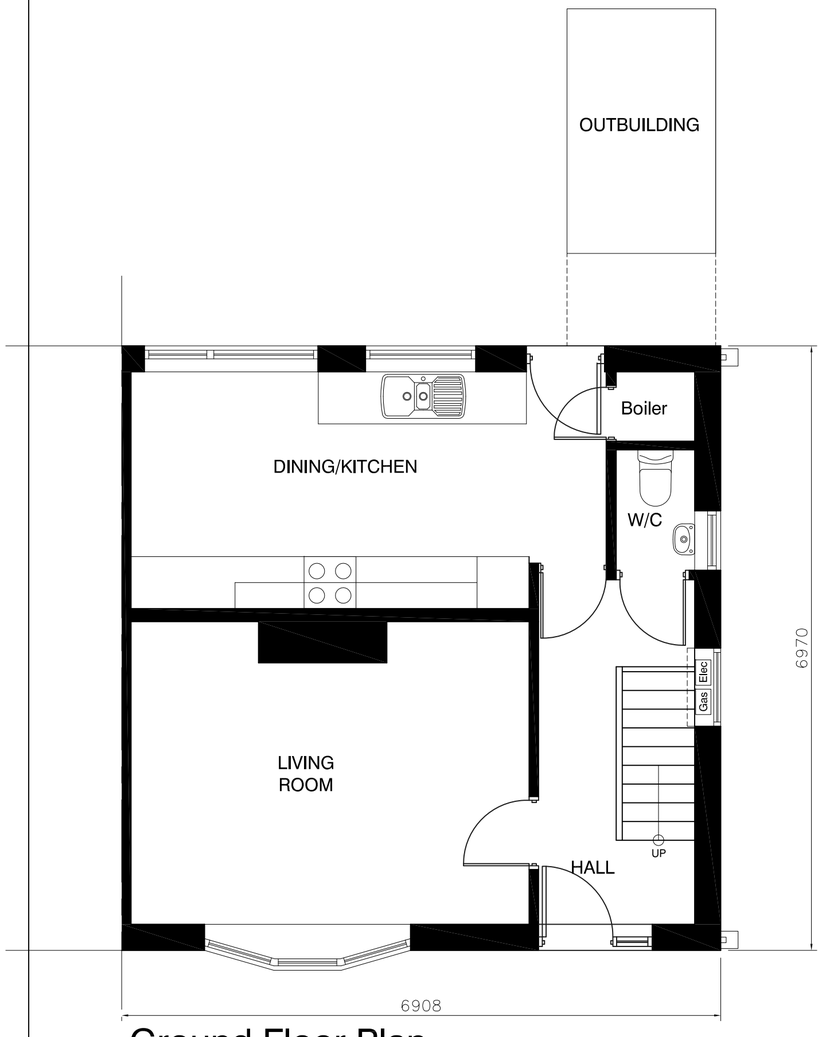

Ground Floor Plan



First Floor Plan

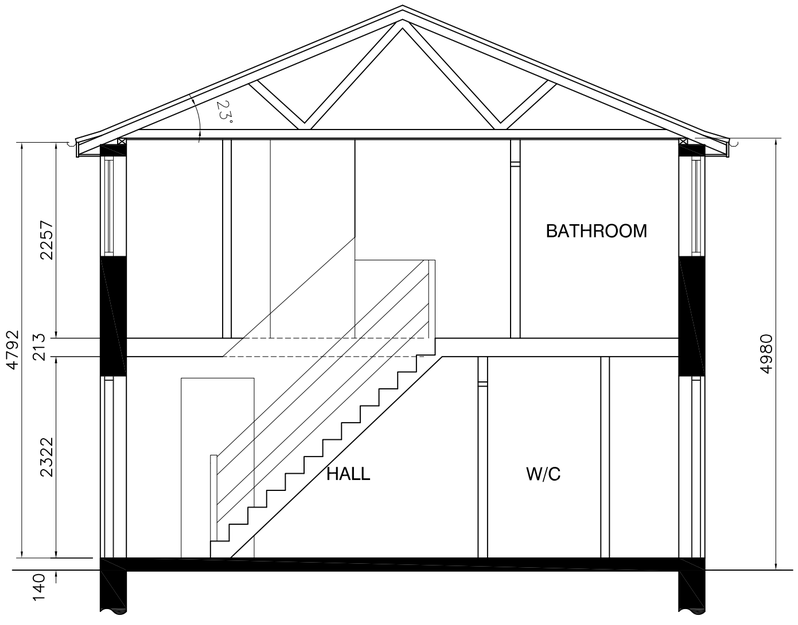

Section

Scale 1:50

Rev:	Date:	Description:	By:

07762656187
steven@drawit.biz
www.drawit.biz
15 Medway Close
Barugh Green
Barnsley
S75 1NY
Draw it
ARCHITECTURAL & GRAPHIC DESIGN SERVICES

Purpose:	PLANNING
Status:	PROPOSED
Dwg of:	Plans & Elevations
Client:	Mr. I. Rowan
Site Address:	43 Wood Street Barnsley, S70 1LY
Project:	Proposed 2 Storey Extension Comp. Garage with Bedroom above
Drawn by:	SH
Date:	01/03/2010
Rev:	
Scale:	1:50 & 1:100
Dwg No:	1003_102

Important notice: Do not scale off this drawing. Critical dimensions should be checked on site prior to works commencing. Dimensional conflicts should be brought to Draw it's attention as soon as they become apparent. Failure to do so could render the contractor liable for subsequent losses. Copyright in this drawing and any work executed from this drawing remains the property of Draw It.

© Copyright Draw it 2010