
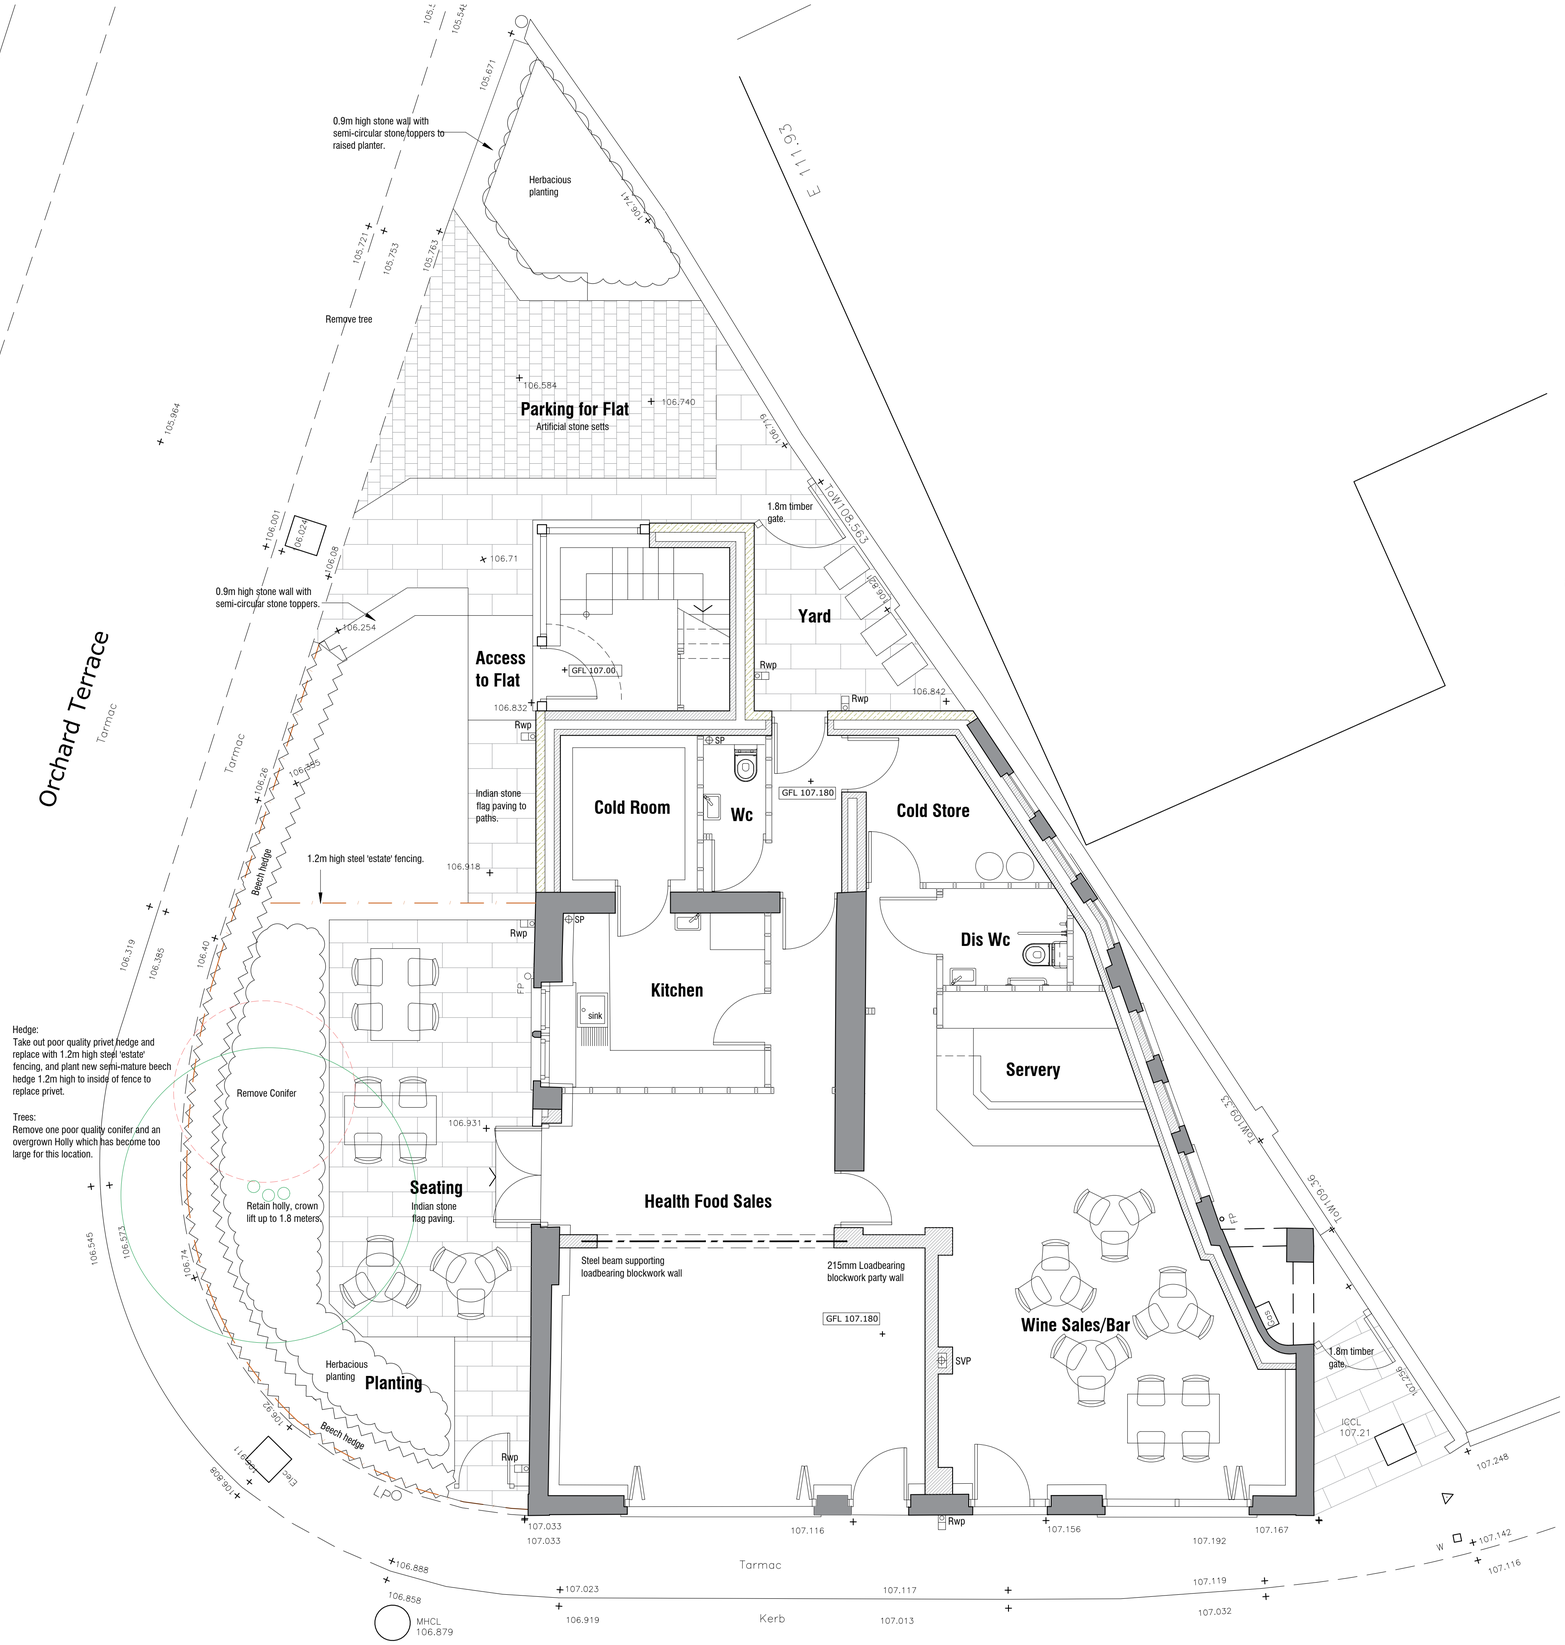


Ground Floor Plan 1:50

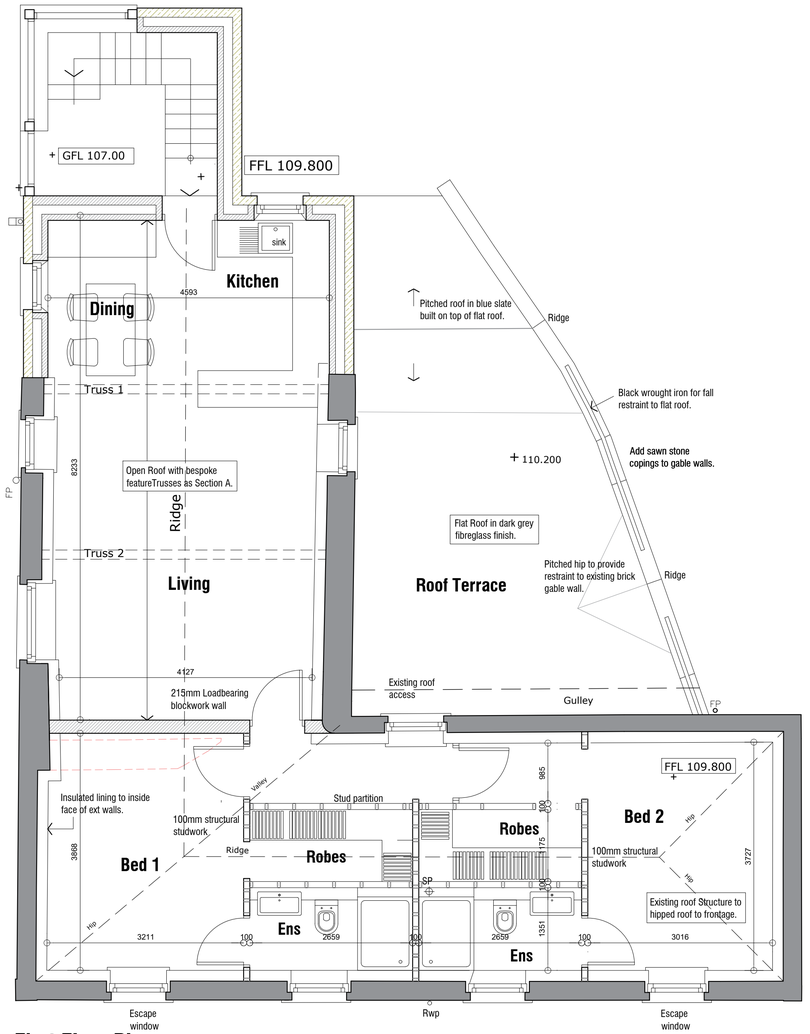

First Floor Plan 1:50

Rev E 18.010.2026 - Updated design for Planning Issue.
Rev D 29.08.2026 - Updated for Planning Issue.
Rev C 26.08.2026 - Amend Roof Access.
Rev B 20.08.2026 - Add french doors to Health Food Sales; add details of flat roof over Wine Bar.
Rev A 13.08.2026 - Amend Designs.

23 Church Street
Cawthorne
Barnsley
S75 4HL

DETAILED PROPOSALS

Plans

mboothdesign
architectural design and building consultants
Fairfield House
Berneslai Close Barnsley
S70 2FL
Tel: 07881898300
E: mark@mboothdesign.co.uk

Scale	1:50 @ A1	Drawn	MJB
Date	JULY 2026	Ref.	26.19
Dwg No.	P01	Rev.	E

0cm 2cm 4cm 6cm

Copyright mboothdesign. All dimensions in millimeters unless otherwise stated. Dimensions for setting out in existing buildings are to be checked and verified on site.