NEW WINDOWS - MEANS OF ESCAPE B.1.

1. WINDOWS 'F' AND 'G' ARE TO BE UTILISED AS BEING FIRE ESCAPE WINDOWS.
2. OPENING WINDOWS TO HAVE AN OPENING AREA OF ABOVE 0.33M² SQ.M. AND A VERTICAL DIMENSION OF 0.75M TO COMPLY WITH REG. B.1.
3. THE INTERNAL CILL HT. OF WINDOWS NOT TO EXCEED 1100mm. (AS SHOWN ON ELEVATION DRAWN) TO COMPLY WITH REG. B.1.
4. WINDOWS TO BE PROVIDED WITH MEANS OF ESCAPE QUICK RELEASE TO COMPLY WITH A.D. PART B. LEGISLATION.

WINDOWS.

1. REMOVE EXISTING WINDOWS AND MAKE GOOD TO EXISTING STONEWORK TO MATCH AND NEW WINDOW REVEALS
2. MAKE GOOD TO ANY EXISTING CAVITY INSULATION AND PROVIDE AND FIX NEW MASTIC CAVITY CLOSERS AT REVEALS AND CILLS TO PREVENT COLD BRIDGING.
3. D.P.C.'S TO BE PROVIDED AT HEAD CILL AND JAMBS OF ALL NEW OPENINGS.
4. FOR GENERAL SPECIFICATION OF NEW WINDOWS SEE NOTES OPPOSITE.

GENERAL SPECIFICATION OF NEW WINDOWS AND DOORS

1. ALL NEW WINDOWS TO HAVE A 'U' VALUE OF 1.8 W/M² K TO THE MANUFACTURERS SPECIFICATION
2. ALL NEW DOORS TO HAVE A 'U' VALUE OF 1.6 W/M² K TO THE MANUFACTURERS SPECIFICATION.
3. ALL NEW EXTERNAL WINDOWS AND DOORS TO BE IN WHITE P.V.C. GLAZING WHERE INDICATED TO BE 6.4 CLEAR LAMINATED SAFETY GLASS WITH 6mm SPACE STAMPED WITH THE B.S. NUMBER WINDOWS 'E' BETWEEN 'D' TO BE GLAZED IN OBSCURE GLASS AND NEW WINDOW 'D' TO BE GLAZED IN OBSCURE GLASS.
4. NATURAL VENTILATION TO BE PROVIDED BY WINDOWS TO EQUAL 1/20th OF ROOM AREA.
5. ALL DOOR AND WINDOW FRAMES TO BE FITTED WITH TRICKLE VENTS WITH PUTTY/BEAD SEALED TO GIVE AN AREA NOT LESS THAN 1000 SQ. MM.
6. THE TOTAL GLAZING AREA OF BOTH EXISTING AND NEW DOORS AND WINDOWS IS NOT TO EXCEED 25% OF THE TOTAL WALL AREA.
7. ANY GLAZING IN CRITICAL LOCATIONS TO COMPLY WITH PART 'K'.

LINTOLS TO NEW OPENINGS.

1. LINTOLS TO NEW OPENINGS TO EXISTING WALLING TO BE LINTEL TYPE LINTOLS BY CATNIC REF. NO. TO THE SYSTEM 7 215mm DEEP COMPLETE WITH 150mm BEARING EITHER SIDE. STEEL TIES TO SUPPORT EXTERNAL WALL BRICKWORK AND TO LEAVE A 50 CAVITY THAT WAS.
2. WEEPHOLES TO BE ABOVE ALL EXTERNAL OPENINGS - METHOD 1 7mm HOLES 110mm WIDE P.V.C. INSERT INTO VERTICAL MORTAR JOINTS ABOVE AND FILLED WITH PROPRIATELY CHEA. THE OPENING SPANS FOR MOISTURE DISCHARGE.

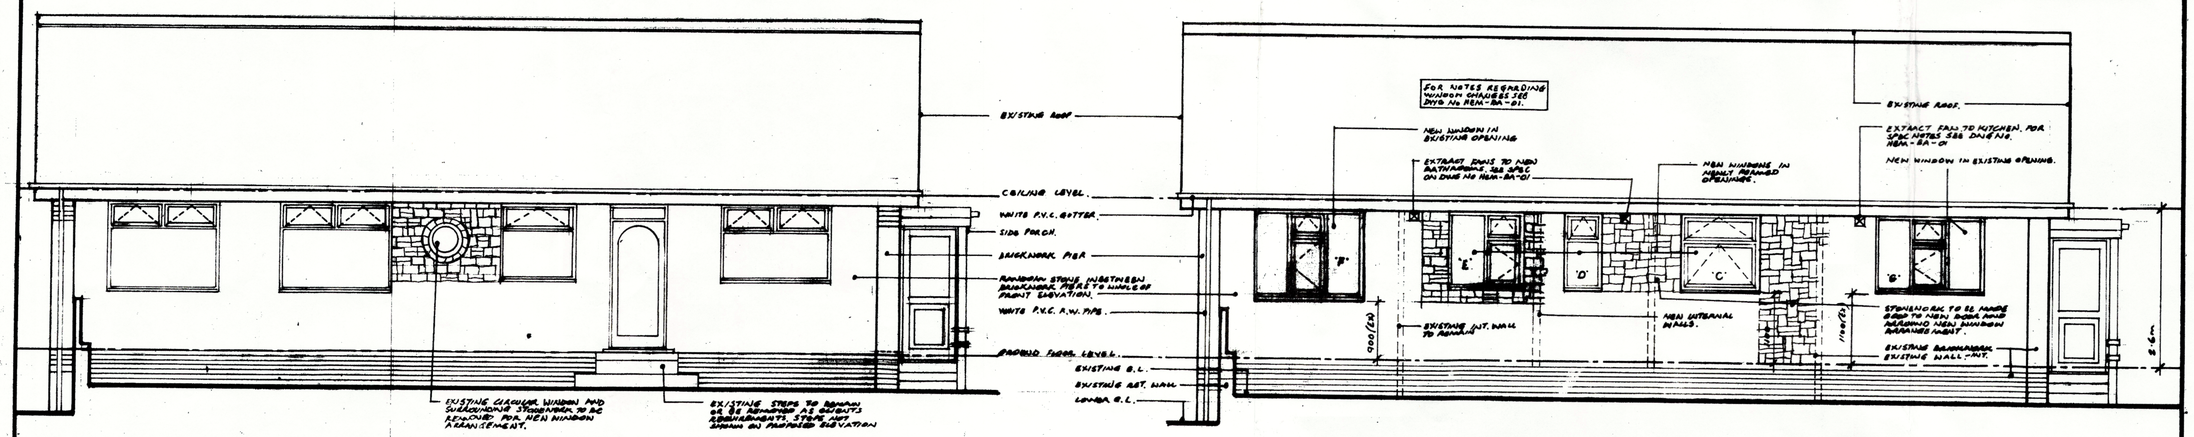

EXISTING FRONT ELEVATION.

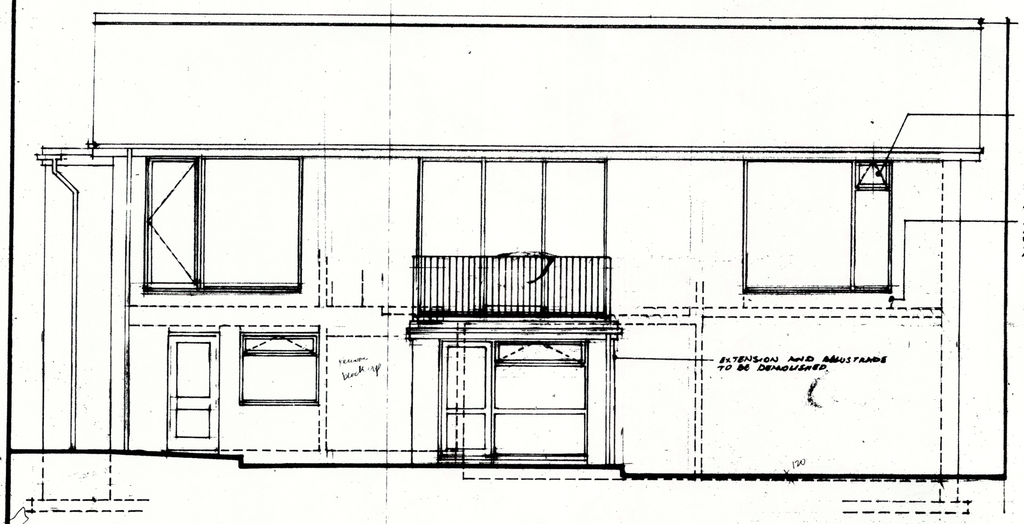

EXISTING REAR ELEVATION.

PROPOSED FRONT ELEVATION.

NEW STEPS AND BALUSTRADES.

1. ROPER NEW STEPS AS REQUIRED TO NEW RAISED AS THOROUGH LEVELS. STEPS TO BE 170 MAX RISE THICK MAX 220mm AND MIN 280mm GOING. TO MIN BACK RETAINING WALL. TO BE CONC. FOUNDATION FOR SIDE SUBJECT TO SITE.
2. BALUSTRADE TO BE 50mm DIA. GALV. TUBULAR STEEL TO BE BUILT INTO CONCRETE BASES OR PLATED AND FIXED TO BRICKWORK.
3. FOR FURTHER NOTES AND SPECS ON SITE WORKS SEE DWG No HEM-BA-02.

RAINWATER GOODS.

1. ALL NEW RAINWATER GOODS TO BE IN BLACK P.V.C. TO MATCH EXISTING.
2. RAINWATER PIPES TO BE 75mm DIA CIRCULAR SECTION FIXED TO WALL WITH STAND OFF BRACKETS.
3. RAINWATER GUTTERS N/A.
4. HOPPER HEADS FOR ROOF DRAINAGE FIXED IN POSITIONS SHOWN ON REAR ELEVATION.

NEW FACING BRICKWORK.

1. ALL NEW FACING BRICKWORK TO MATCH THE EXISTING AS NEAR AS POSSIBLE TO BE RED MULTI COLOURED FACING BRICKWORK. RUSTIC BANDCRACED BONDED TO EXISTING TO MATCH EVERY COURSE.

PROPOSED REAR ELEVATION.

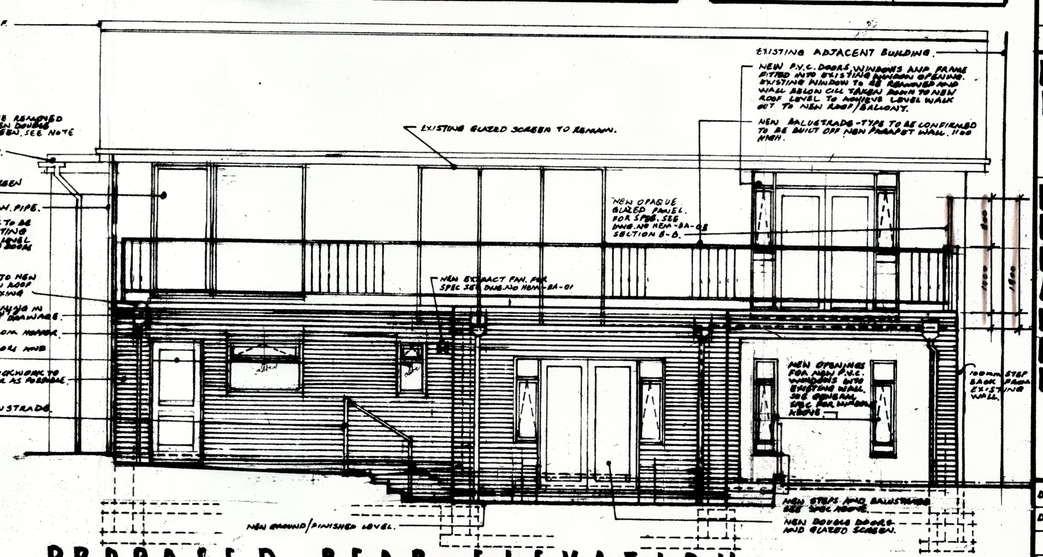

NOTES.

REF.	REVISION.	DATE.
'B'	CRAVE GLASS PANEL TO TOP AND PARAPET WALL TO GIVE A TOTAL HEIGHT OF 1.8m. PARAPET WALL RAISED TO 1.8m IN HEIGHT. REVISION IN ACCORDANCE WITH DEPT. OF PLANNING REQUIREMENTS BARNSLEY M.B.C.	05-02-20
A	WALL TO END OF BALCONY ADJACENT TO SIDE BOUNDARY WITH 91 CEMETARY ROAD INCREASED IN HEIGHT FROM 1.1 TO 1.8m TO ACCORD WITH REQUIREMENTS OF BARNSLEY M.B.C. DEPT. OF PLANNING	04-02-20

PROPOSED AND EXISTING ELEVATIONS.

PROPOSED REAR EXTENSION AND INTERNAL ALTERATIONS AT 93, CEMETARY ROAD HEMINGFIELD, BARNSLEY, S73 0QG. FOR MR & MRS S. LOY.

DRN.	SCALES.
DATE NOV. 2019.	1:50 METRIC.
DRAWING No. HEM - BA - 02.	REVISION. 'B'