V 1.8

SITE LOCATION



Reproduced by permission of Ordnance Survey on behalf of the Controller of Her Majesty's Stationery Office
All rights reserved. © Crown Copyright licence no. 100062043


SITE AREA PLAN

0 1:50,000 1km 2



SITE PHOTOGRAPH

N

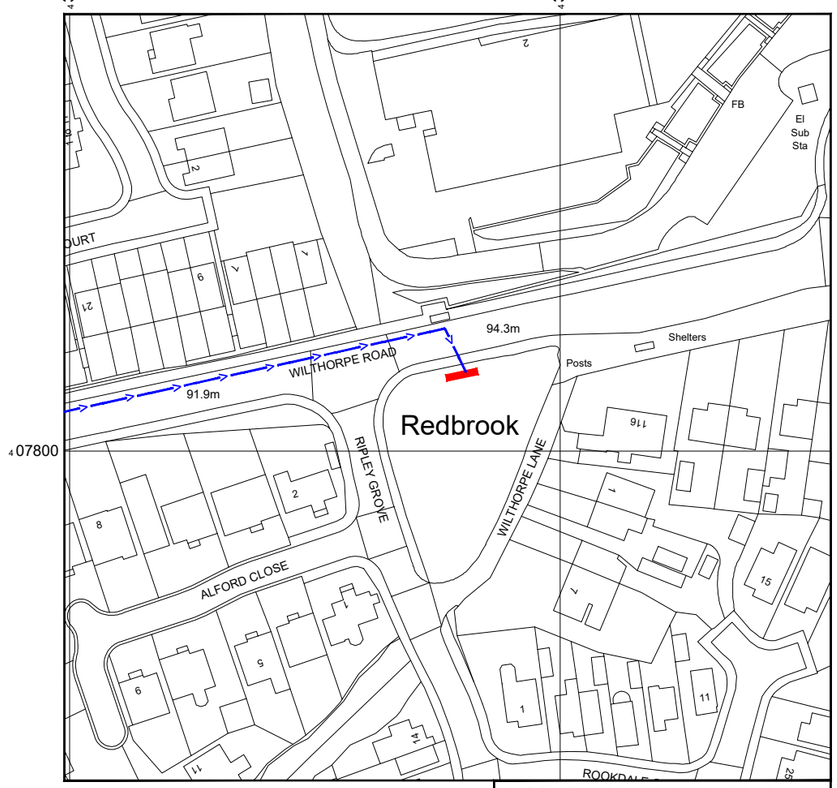

NGR E: 432778 N: 407818

Reproduced by permission of Ordnance Survey on behalf of the Controller of Her Majesty's Stationery Office
All rights reserved. © Crown Copyright licence no. 100062043

SITE LOCATION PLAN

0 1:1250 25m 50

GOOGLE MAPS QR CODE

GOOGLE MAPS - https://goo.gl/maps/k18iTPj2kSiHCNGJ8

GOOGLE STREETVIEW - https://goo.gl/maps/EghTkzvVEjCmuEXi9

NOTES:

1. ALL DIMENSIONS IN MM UNLESS OTHERWISE NOTED.

DIRECTIONS TO SITE:
Head north-west on M1. At junction 37, take the A628 exit to Manchester/Barnsley. At Dodworth Roundabout, take the 3rd exit onto Dodworth Rd/A628. At the roundabout, take the 2nd exit onto Pogmoor Rd. Turn left onto Intake Ln. Turn left onto Redbrook Rd. Turn left onto Barugh Green Rd/A635. At the roundabout, take the 4th exit and stay on Barugh Green Rd/A635. Follow Wilthorpe Road and site location is on the right hand side.

Site Provider's Property Boundary:

Access Route To Site:

Access Route:

Master:	MBNL / EE:	Project:	Purpose of Issue:	Issue:
M001	MBNL	3UK DNSW	Planning	A

Date:	20/02/2023
Drawn:	CDN
Checked:	DH
Approved:	SD

Revision / Upgrade Description:
First Issue - Site nomination dated: TBC

CK Hutchison Networks (UK) Limited
Green Park
450 Longwater Avenue
Reading
RG30 3UR

Design Consultant & Principal Contractor:

WHP Telecoms
Unit 1 Maple Park,
Low Fields Avenue, Leeds
LS12 6HH

Tel: 01133023550
e-mail: info@whptelecoms.com

Site Name:
WILTHORPE ROAD STREETWORKS

Site ID:
BAR22912

Address:
WILTHORPE ROAD,
REDBROOK,
HIGHAM,
BARNSLEY,
SS75 2RT

Title:
002 SITE LOCATION PLAN

Project:
3UK DNSW


Purpose of Issue:
PLANNING

EE Cell ID:	MBNL Cell ID:	Cell ID:
89931	BAR156	S1405

Master Drawing No:	Issue:
BAR22912_M001	A

100mm
50mm
10mm

V 1.8

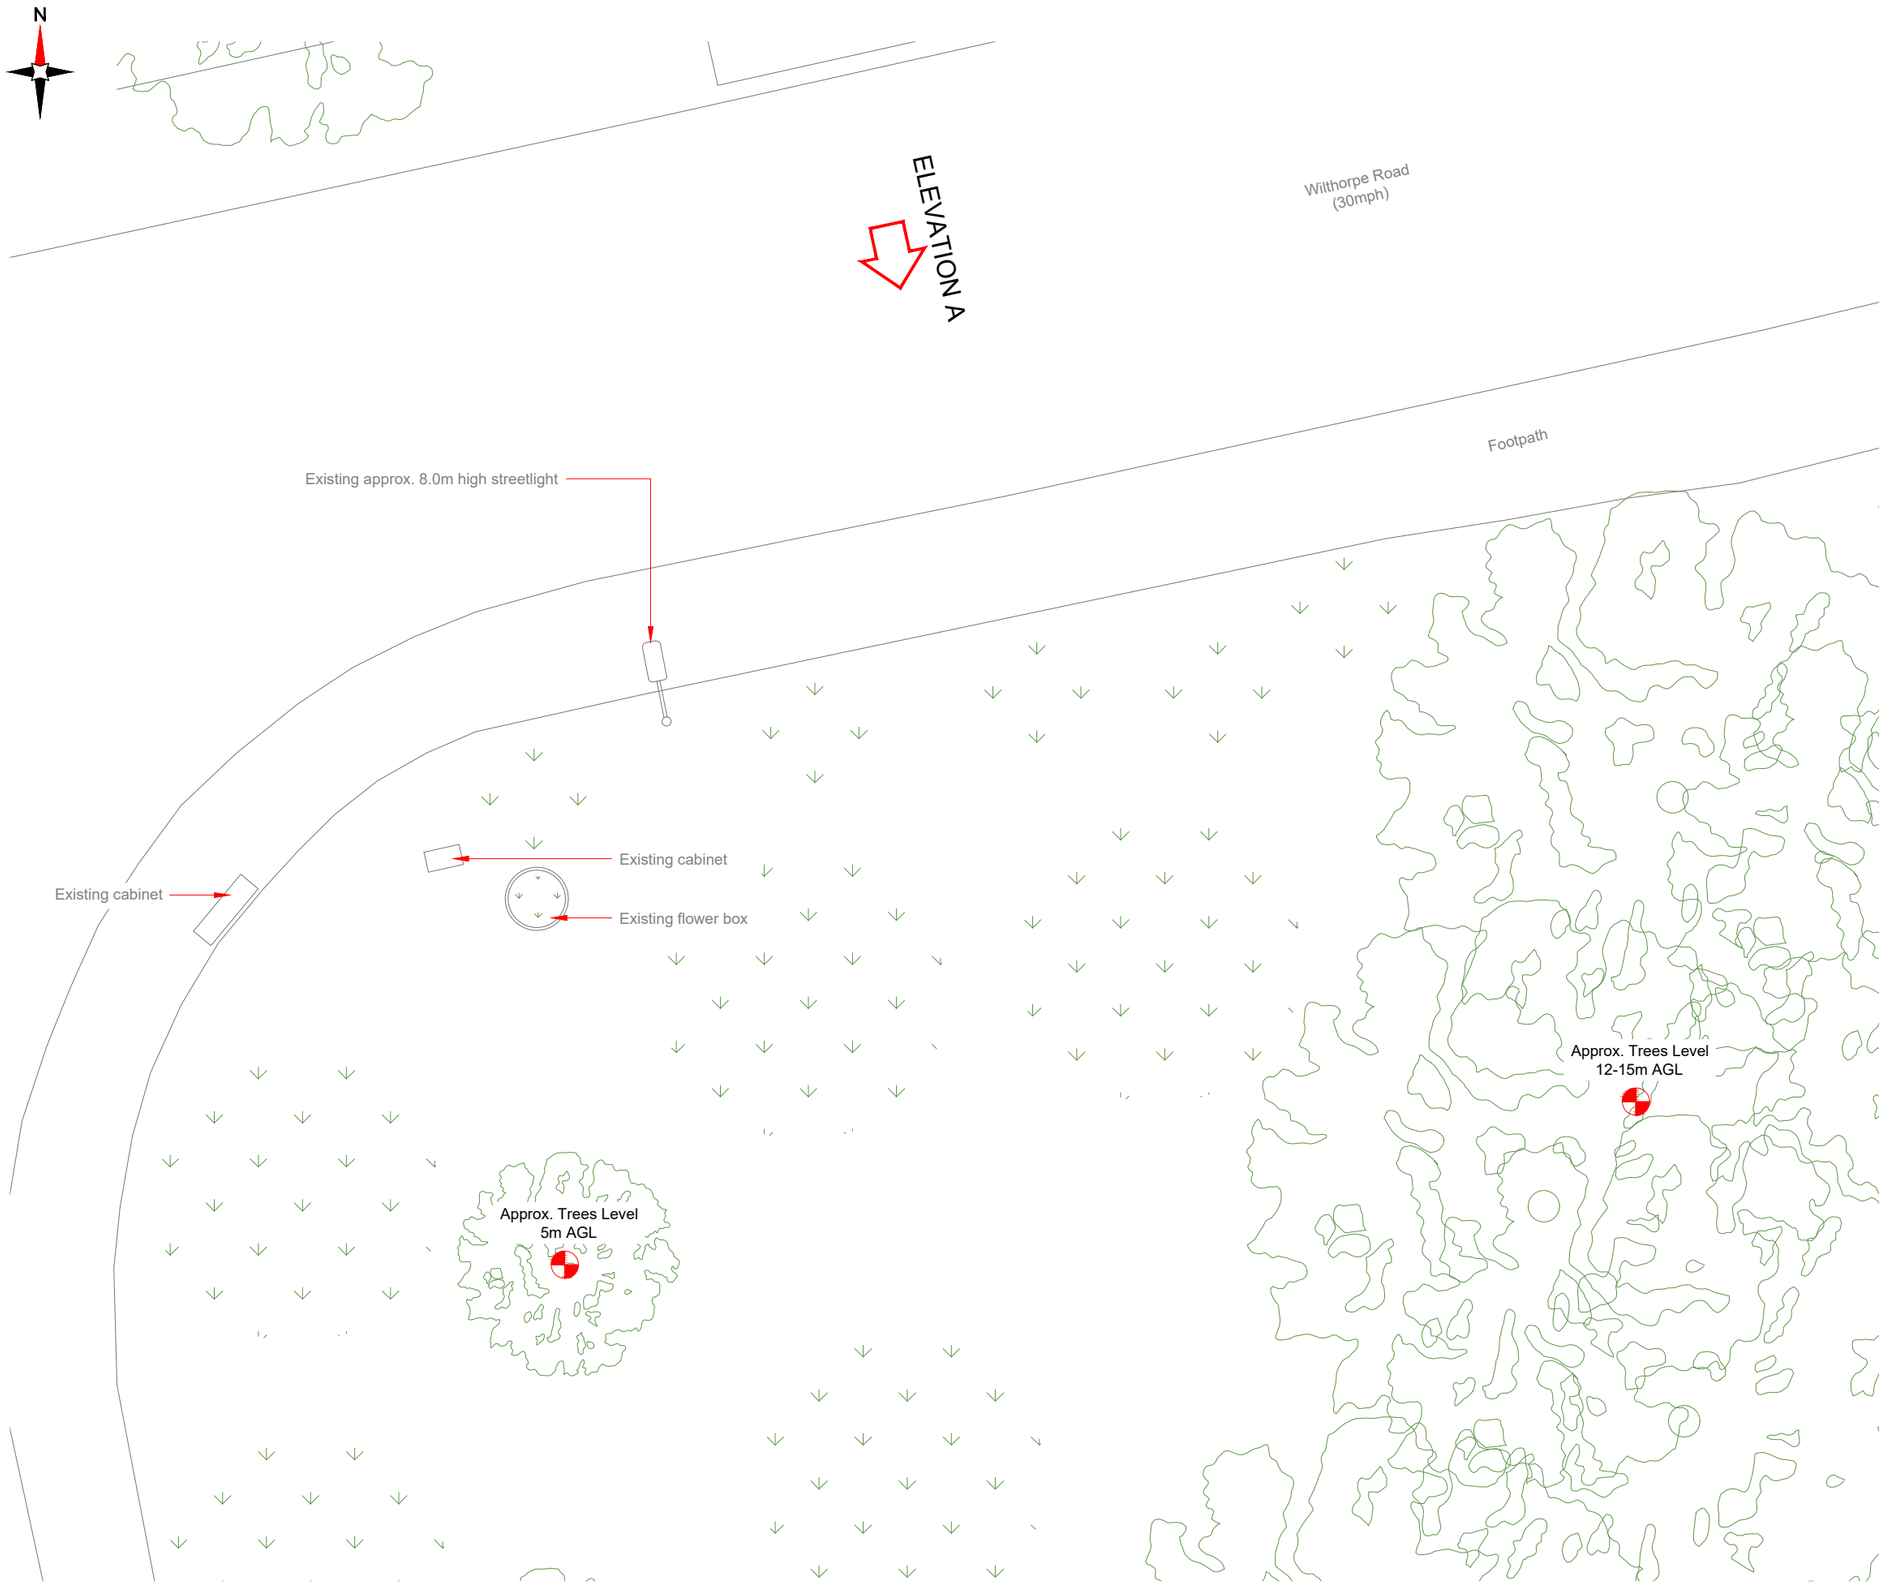

EXISTING SITE PLAN

0 1:100 2m 4

NOTES:

1. ALL DIMENSIONS IN MM UNLESS OTHERWISE NOTED.

Master:	MBNL / EE:	Project:	Purpose of Issue:	Issue:
M001	MBNL	3UK DNSW	Planning	A

Date:	20/02/2023
Drawn:	CDN
Checked:	DH
Approved:	SD

Revision / Upgrade Description:
First Issue - Site nomination dated: TBC

CK Hutchison Networks (UK) Limited
Green Park
450 Longwater Avenue
Reading
RG30 3UR

Design Consultant & Principal Contractor:

WHP Telecoms
Unit 1 Maple Park,
Low Fields Avenue, Leeds
LS12 6HH

Tel: 01133023550
e-mail: info@whptelecoms.com

Site Name:
WILTHORPE ROAD STREETWORKS

Site ID:
BAR22912

Address:
WILTHORPE ROAD,
REDBROOK,
HIGHAM,
BARNSLEY,
SS75 2RT

Title:
100 EXISTING SITE PLAN

Project:
3UK DNSW

Purpose of Issue:
PLANNING

EE Cell ID:	MBNL Cell ID:	Cell ID:
89931	BAR156	S1405

Master Drawing No:
BAR22912_M001

Issue:
A

V 1.8



EXISTING ELEVATION A

0 1:100 2m 4

100mm
50mm
10mm

NOTES:

1. ALL DIMENSIONS IN MM UNLESS OTHERWISE NOTED.

Master:	MBNL / EE:	Project:	Purpose of Issue:	Issue:
M001	MBNL	3UK DNSW	Planning	A

Date:	20/02/2023
Drawn:	CDN
Checked:	DH
Approved:	SD

Revision / Upgrade Description:
First Issue - Site nomination dated: TBC

CK Hutchison Networks (UK) Limited
Green Park
450 Longwater Avenue
Reading
RG30 3UR

Design Consultant & Principal Contractor:

WHP Telecoms
Unit 1 Maple Park,
Low Fields Avenue, Leeds
LS12 6HH

Tel: 01133023550
e-mail: info@whptelecoms.com

Site Name:
WILTHORPE ROAD STREETWORKS

Site ID:
BAR22912

Address:
WILTHORPE ROAD,
REDBROOK,
HIGHAM,
BARNSLEY,
SS75 2RT

Title:
150 EXISTING ELEVATION A

Project:
3UK DNSW

Purpose of Issue:
PLANNING

EE Cell ID:	MBNL Cell ID:	Cell ID:
89931	BAR156	S1405


Master Drawing No:	Issue:
BAR22912_M001	A

V 1.8

Antenna Aperture ID	Proposed 4G/5G Bearing
A1	0°
A2	0°
B1	120°
B2	120°
C1	240°
C2	240°

NOTES:

1. ALL DIMENSIONS IN MM UNLESS OTHERWISE NOTED.

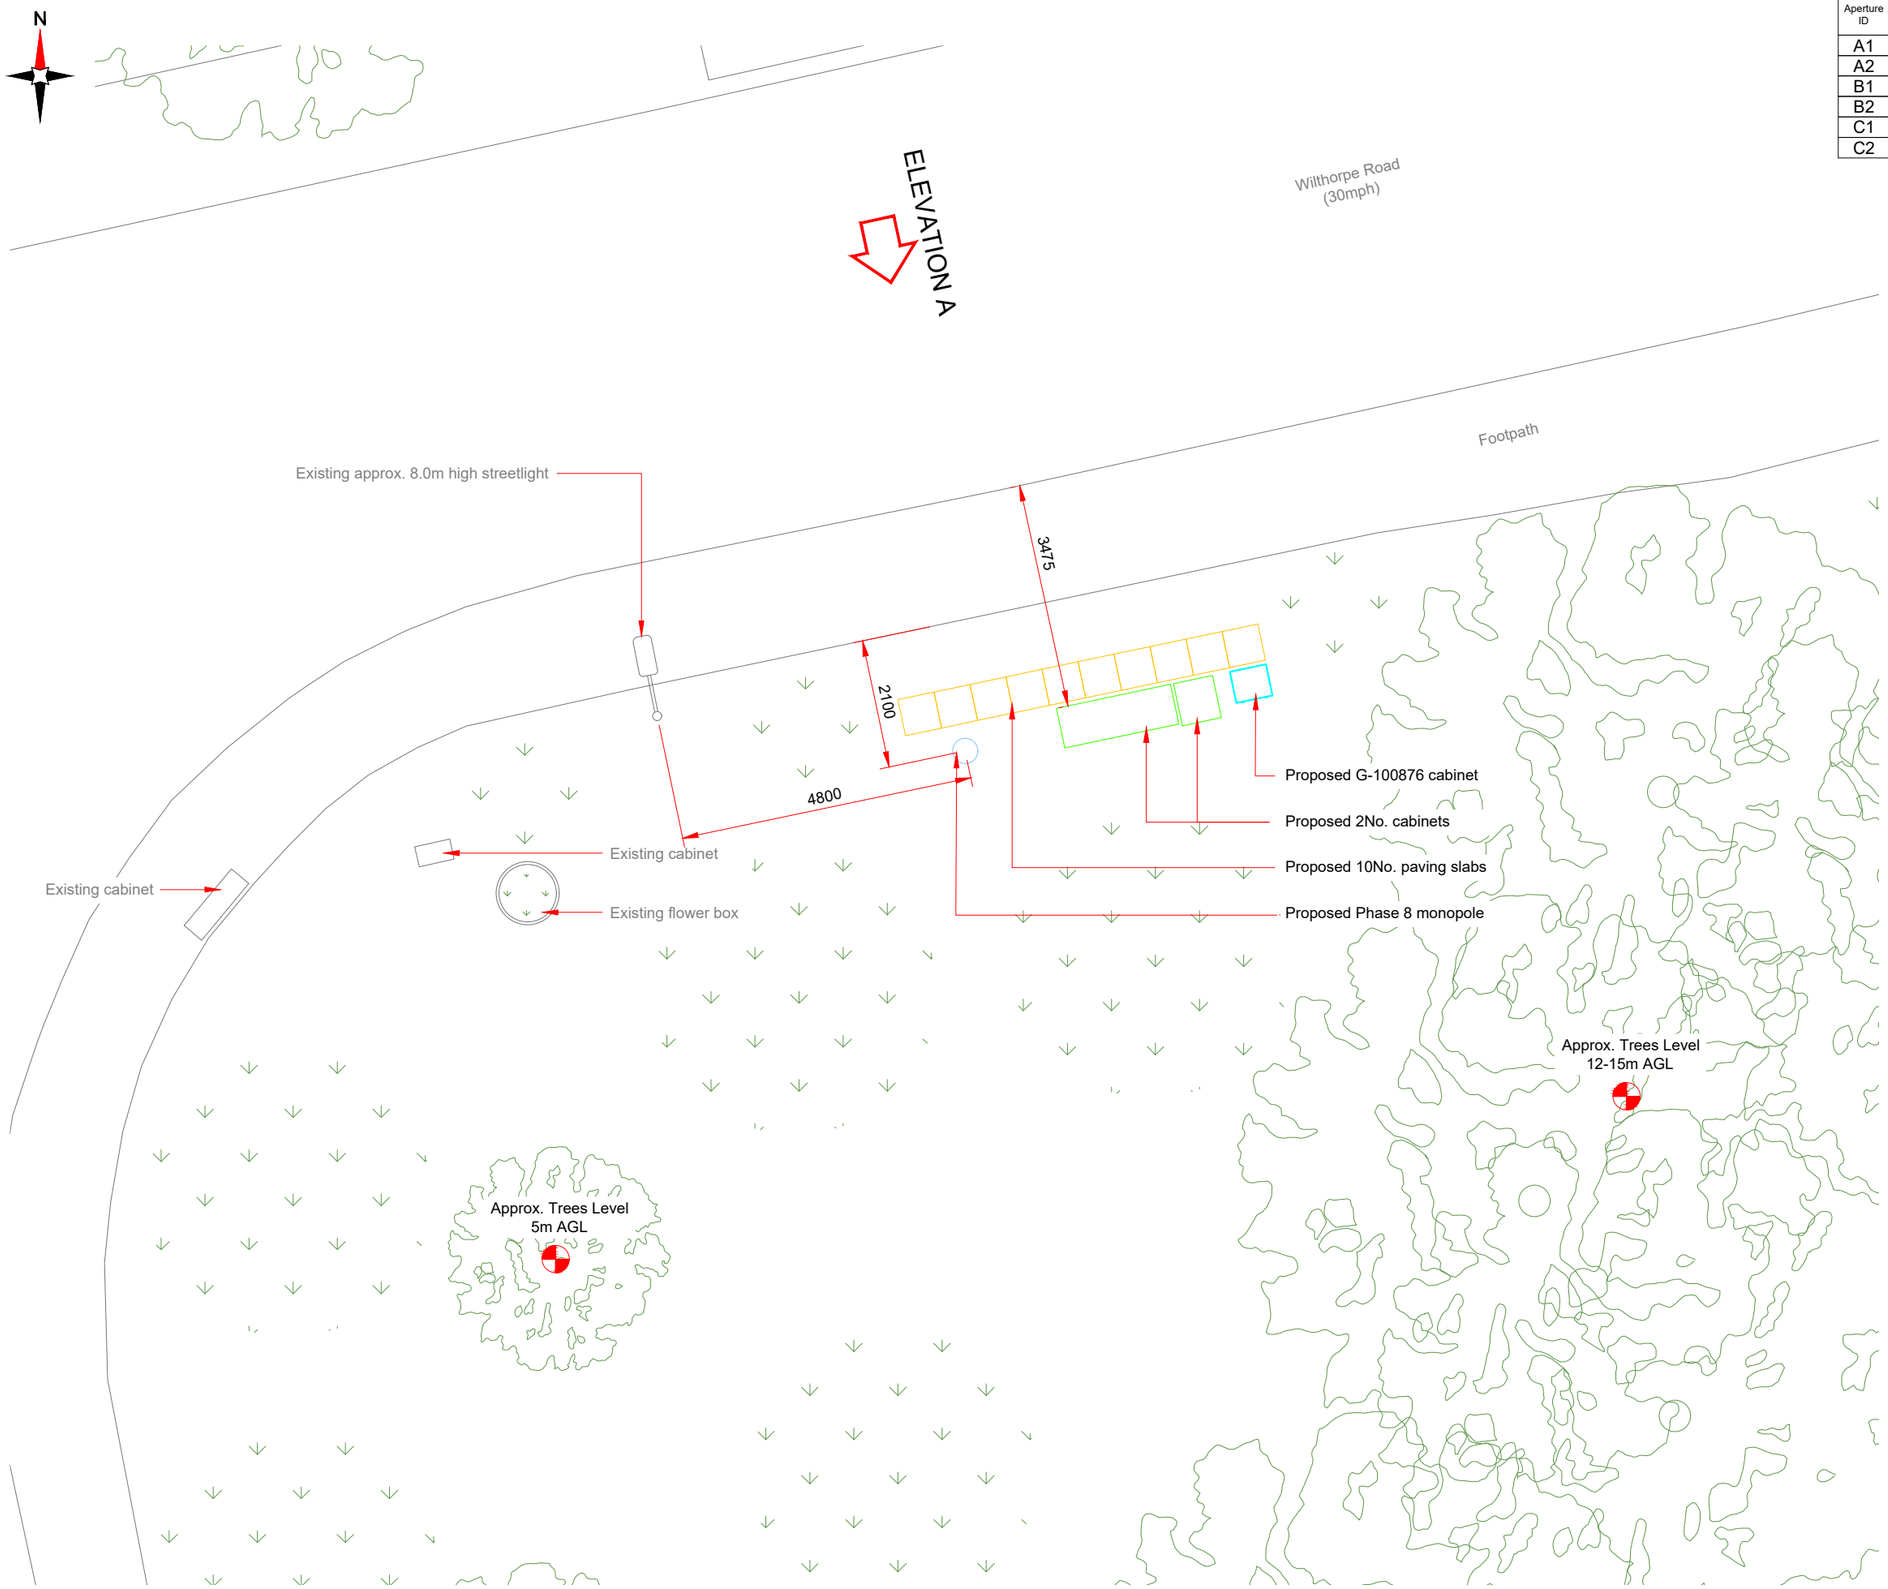

PROPOSED SITE PLAN

0 1:100 2m 4

100mm 50mm 10mm

Master:	MBNL / EE:	Project:	Purpose of Issue:	Issue:
M001	MBNL	3UK DNSW	Planning	A

Date:	20/02/2023
Drawn:	CDN
Checked:	DH
Approved:	SD

Revision / Upgrade Description:
First Issue - Site nomination dated: TBC

CK Hutchison Networks (UK) Limited
Green Park
450 Longwater Avenue
Reading
RG30 3UR

Design Consultant & Principal Contractor:

WHP Telecoms
Unit 1 Maple Park,
Low Fields Avenue, Leeds
LS12 6HH

Tel: 01133023550
e-mail: info@whptelecoms.com

Site Name:
WILTHORPE ROAD STREETWORKS

Site ID:
BAR22912

Address:
WILTHORPE ROAD,
REDBROOK,
HIGHAM,
BARNSLEY,
SS75 2RT

Title:
210 PROPOSED SITE PLAN

Project:
3UK DNSW

Purpose of Issue:
PLANNING

EE Cell ID:	MBNL Cell ID:	Cell ID:
89931	BAR156	S1405

Master Drawing No:
BAR22912_M001


Issue:
A

V 1.8

Antenna Aperture ID	Proposed 4G/5G Bearing
A1	0°
A2	0°
B1	120°
B2	120°
C1	240°
C2	240°

NOTES:

1. ALL DIMENSIONS IN MM UNLESS OTHERWISE NOTED.

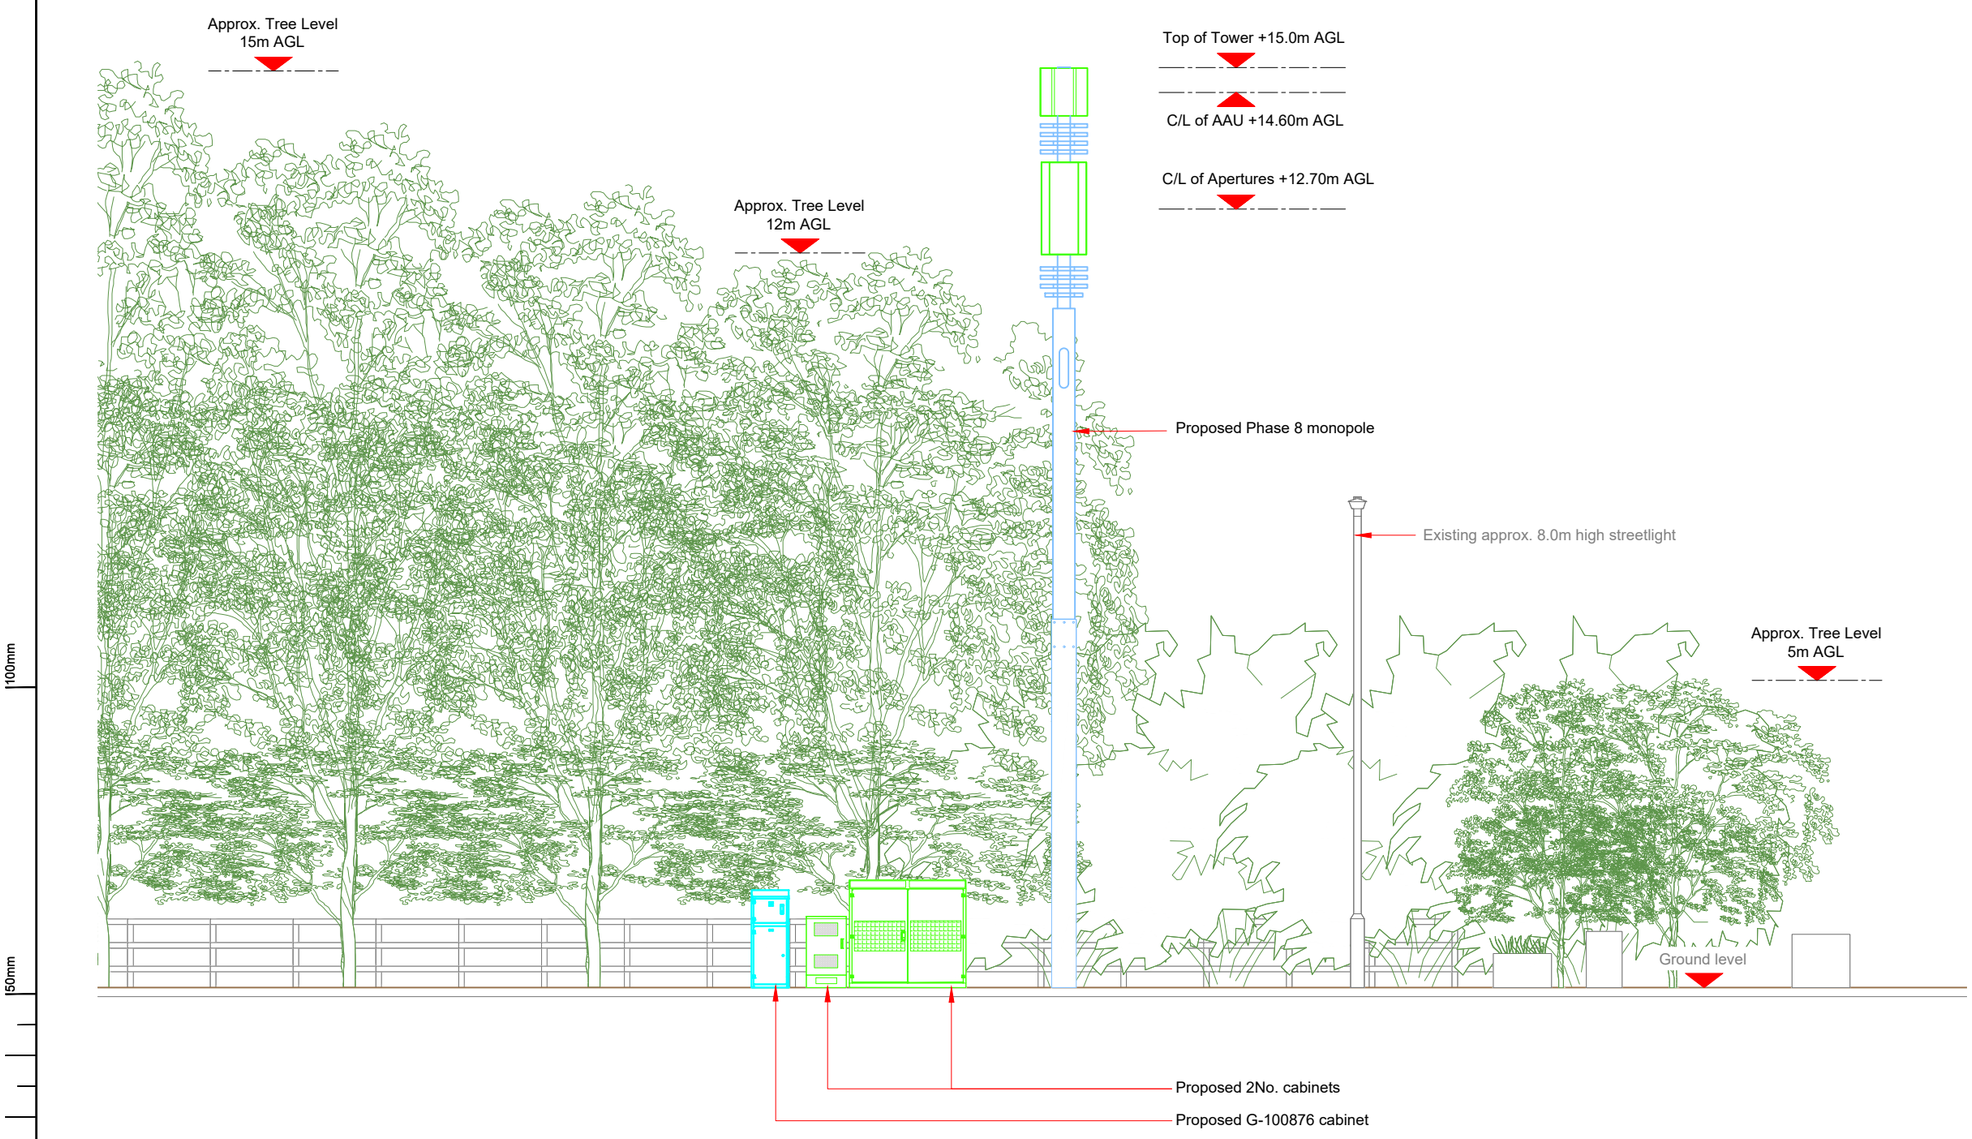

PROPOSED ELEVATION

0 1:100 2m 4

Master:	MBNL / EE:	Project:	Purpose of Issue:	Issue:
M001	MBNL	3UK DNSW	Planning	A

Date:	20/02/2023
Drawn:	CDN
Checked:	DH
Approved:	SD

Revision / Upgrade Description:
First Issue - Site nomination dated: TBC

CK Hutchison Networks (UK) Limited
Green Park
450 Longwater Avenue
Reading
RG30 3UR

Design Consultant & Principal Contractor:

WHP Telecoms
Unit 1 Maple Park,
Low Fields Avenue, Leeds
LS12 6HH

Tel: 01133023550
e-mail: info@whptelecoms.com

Site Name:
WILTHORPE ROAD STREETWORKS

Site ID:
BAR22912

Address:
WILTHORPE ROAD,
REDBROOK,
HIGHAM,
BARNSLEY,
SS75 2RT

Title:
260 PROPOSED ELEVATION

Project:
3UK DNSW

Purpose of Issue:
PLANNING

EE Cell ID:	MBNL Cell ID:	Cell ID:
89931	BAR156	S1405

Master Drawing No:
BAR22912_M001

Issue:
A