

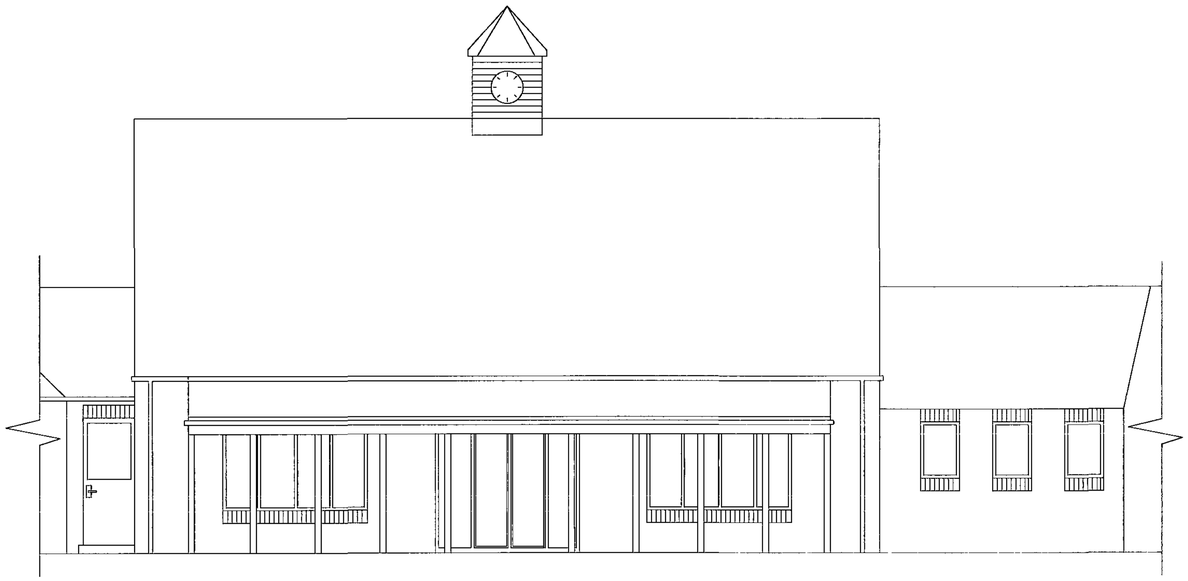



SOUTH ELEVATION - Scale 1:50

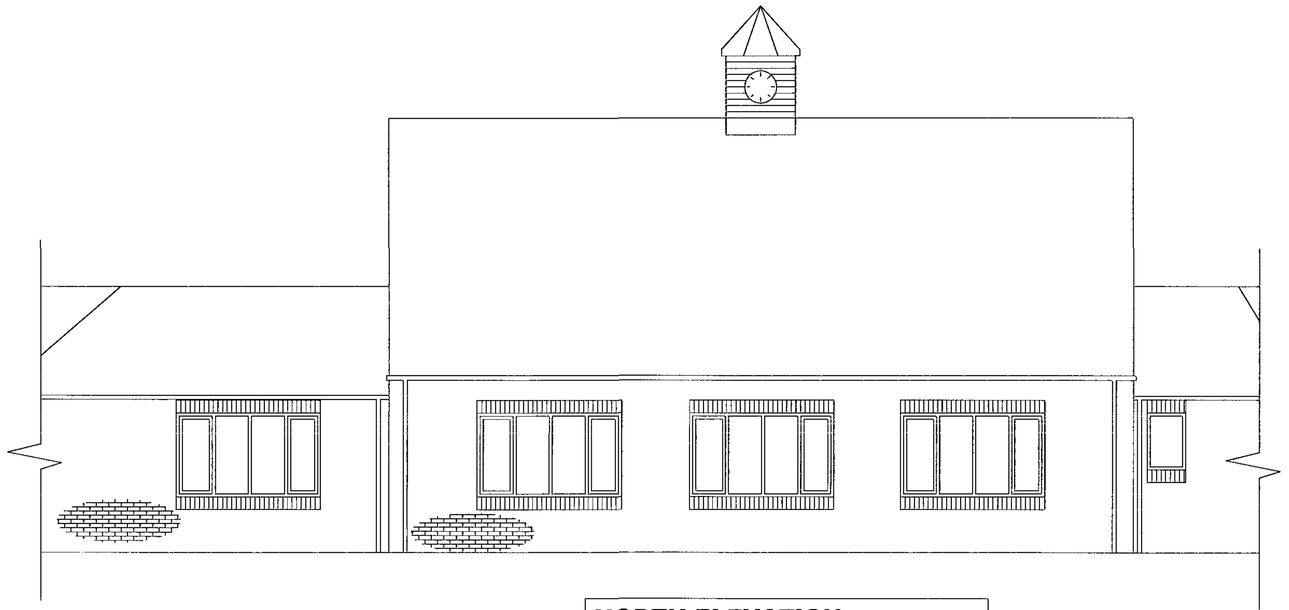

NORTH ELEVATION - Scale 1:50

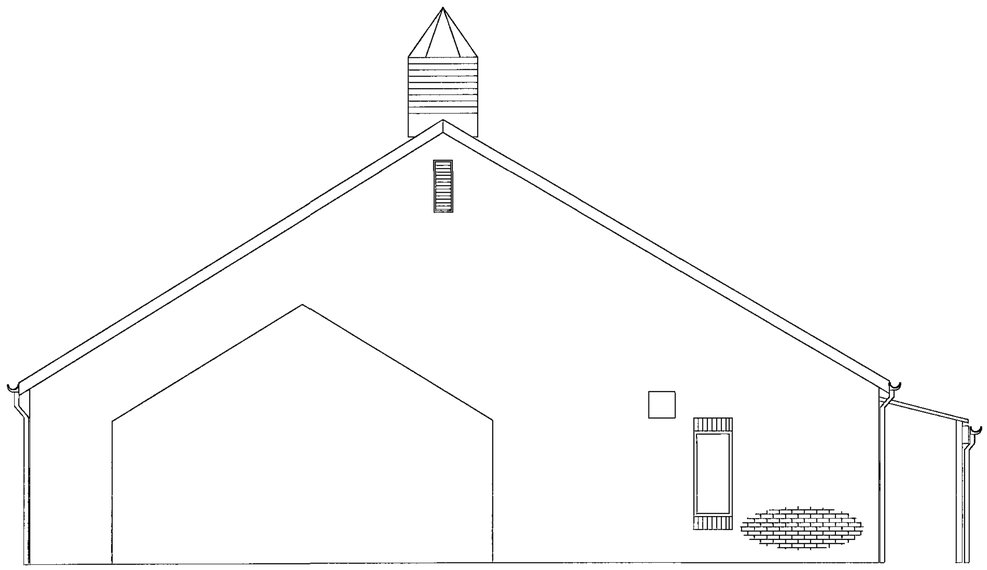

WEST ELEVATION - Scale 1:50

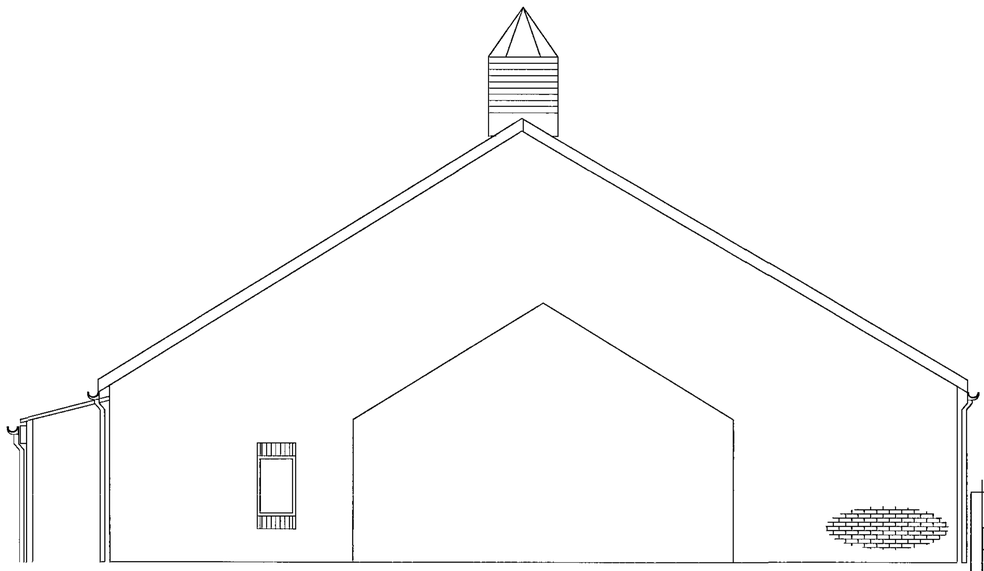

EAST ELEVATION - Scale 1:50

REV	DATE	DESCRIPTION


The contractor is to comply in all respects with the current Building Regulations and is to check all site dimensions and levels.
Do not scale from this drawing, use written dimensions. To be read in conjunction with Pre-Tender Health & Safety Plan / Full Enquiries Section (Section A34 etc).
Ordnance Survey mapping reproduced by permission of WMDC & Controller of HM Stationery Office Crown Copyright. WMDC OS licence No LA076406

NPS NORTH EAST LTD
NAVIGATION HOUSE
WHISTLER DRIVE, CASTLEFORD
WEST YORKSHIRE, WF10 5HX
TEL: 01977 628300 FAX: 01977 628301
EMAIL: enquiries@nps-ne.co.uk


Head Office:
Lancaster House, 16 Cardale Avenue, St Andrews Business Park,
Norwich, NR7 0WB Tel: 01603 706200 Fax: 01603 706201
Other Office locations can be found on website : www.nps.co.uk

PROJECT Photo Voltaic Scheme to Various Properties	CLIENT Berneslai Homes
	CAD FILE REF D/ A/
SUBJECT Saville Court Hoyland, Barnsley Elevations Existing	REV
	PROJECT NR AG10.11

© NPS This drawing may not be reproduced in an

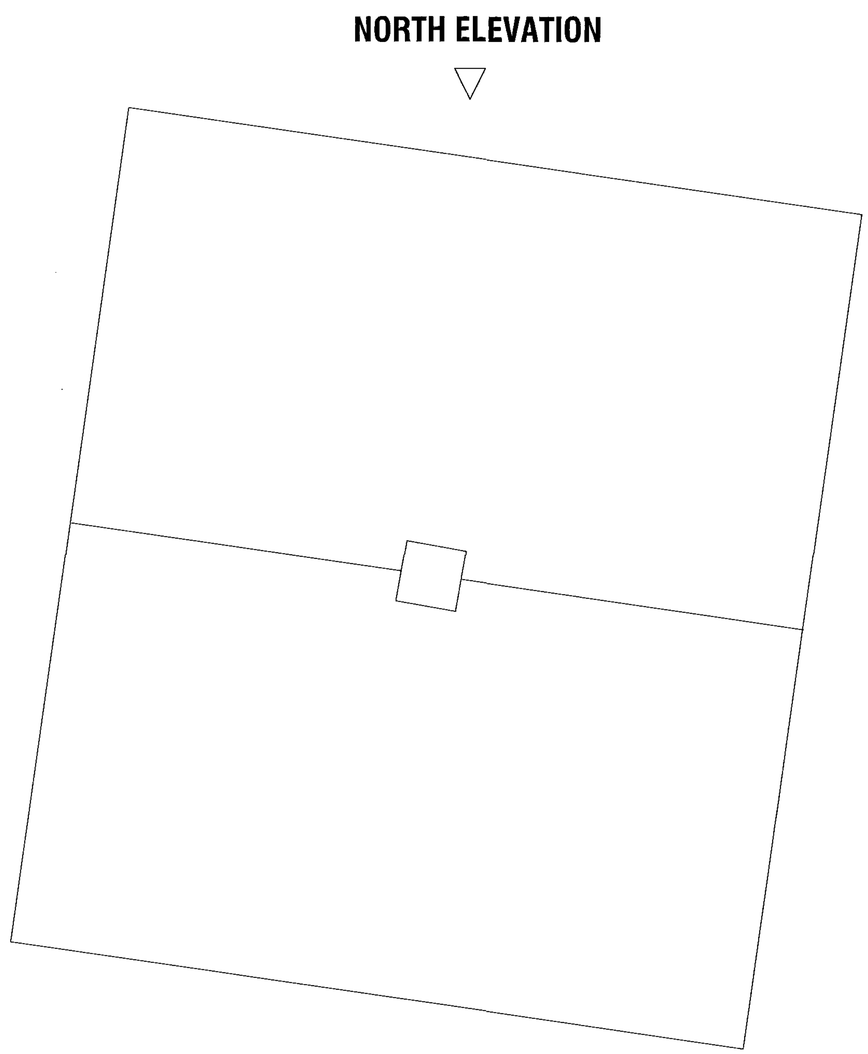

ROOF PLAN EXITSING - Scale 1:50

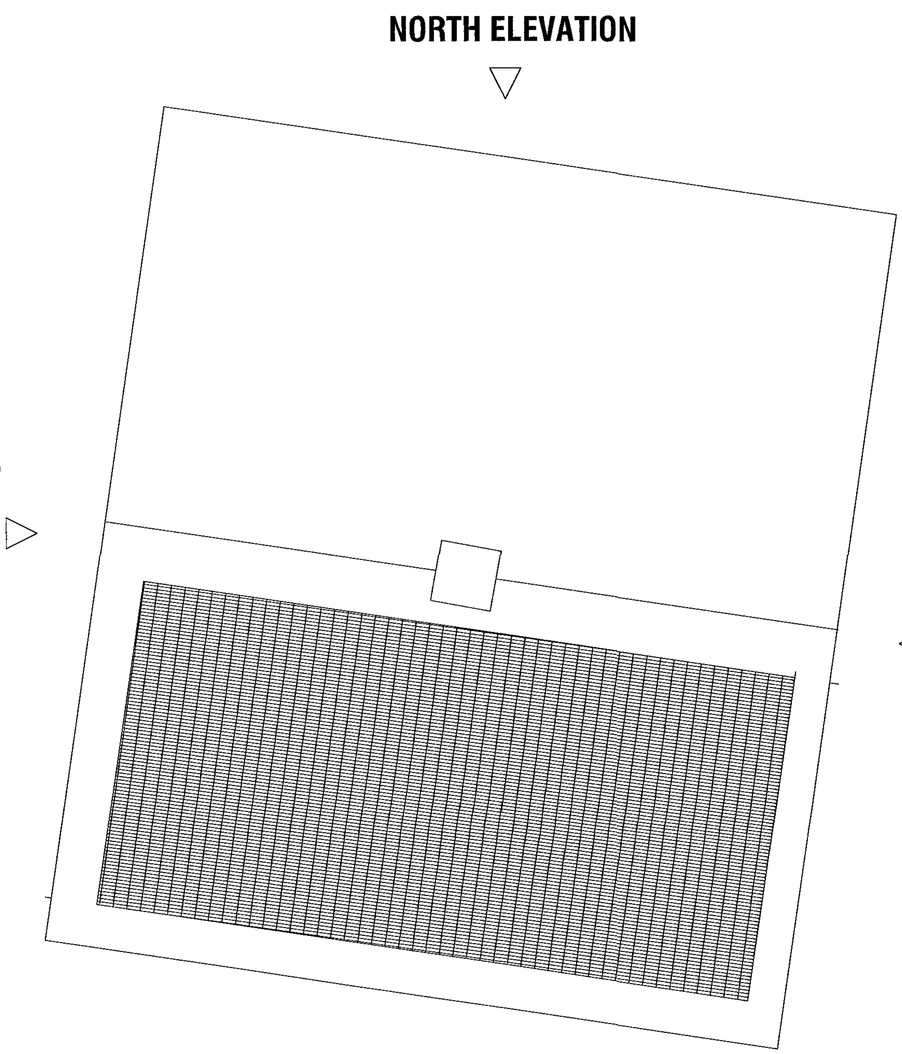

ROOF PLAN PROPOSED - Scale 1:50

REV	DATE	DESCRIPTION

The contractor is to comply in all respects with the current Building Regulations and is to check all site dimensions and levels.
Do not scale from the drawing, use written dimensions. To be read in conjunction with Pre-Tender Health & Safety Plan / Preliminaries Section (Section A34 etc).
Ordnance Survey mapping reproduced by permission of WMDC & Controller of HM Stationery Office Crown Copyright. WMDC OS licence No LA075408


nps group

NPS NORTH EAST LTD
NAVIGATION HOUSE
WEBSTER DRIVE, CASTLEFORD
WEST YORKSHIRE, WF10 5HX
TEL: 01977 623300 FAX: 01977 623301
EMAIL: enquiries@nps-ne.co.uk


Head Office:
Lancaster House, 10 Central Avenue, St Andrews Business Park,
Norwich, NR7 0HR Tel: 01603 700300 Fax: 01603 700301
Other Office locations can be found on website : www.nps.co.uk

PROJECT: Photo Voltaic Scheme to Various Properties	CLIENT: Berneslai Homes
	CAD FILE REF / DATE: August 2011 / SCALE: 1:50@A1
SUBJECT: Saville Court, Hoyland, Barnsley, Roof Plan	REV / DRAWN: G Melling / CHECKED
	PROJECT NR: AG10.113 / DRAWING NR: 05


© NPS This drawing may not be reproduced in any form without prior written agreement

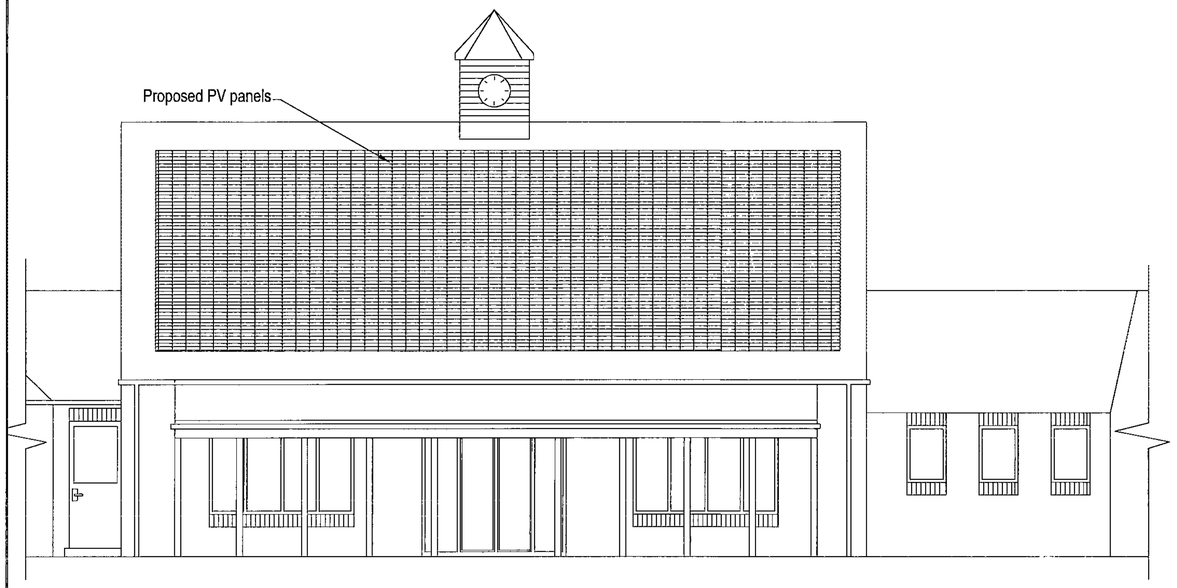


SOUTH ELEVATION - Scale 1:50

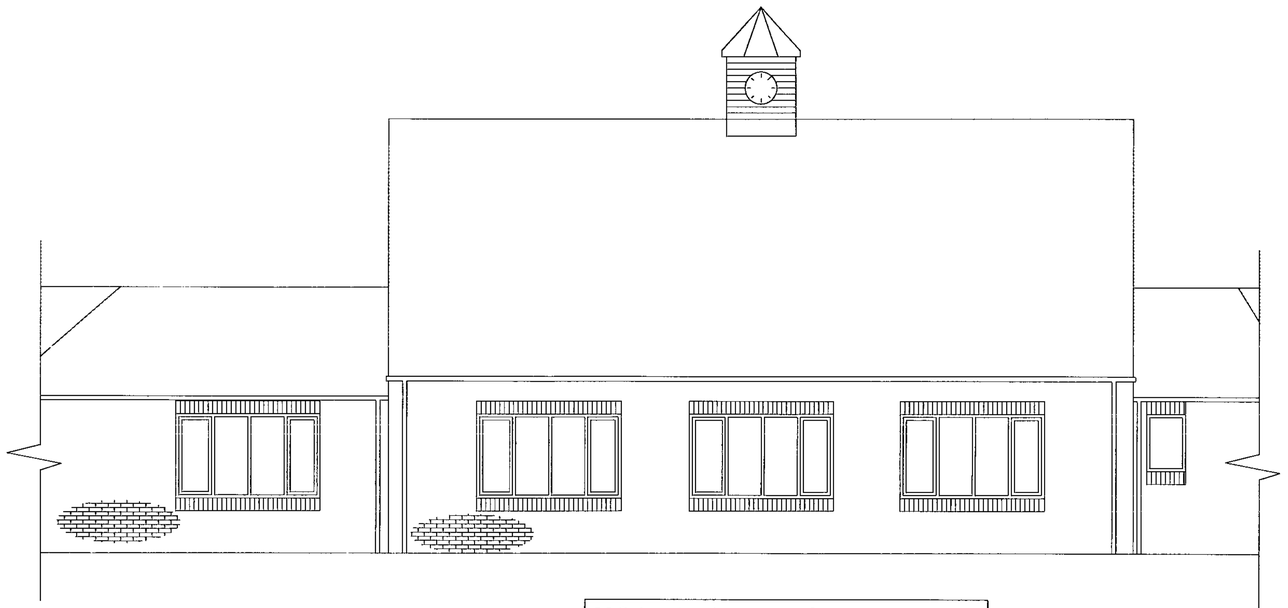

NORTH ELEVATION - Scale 1:50

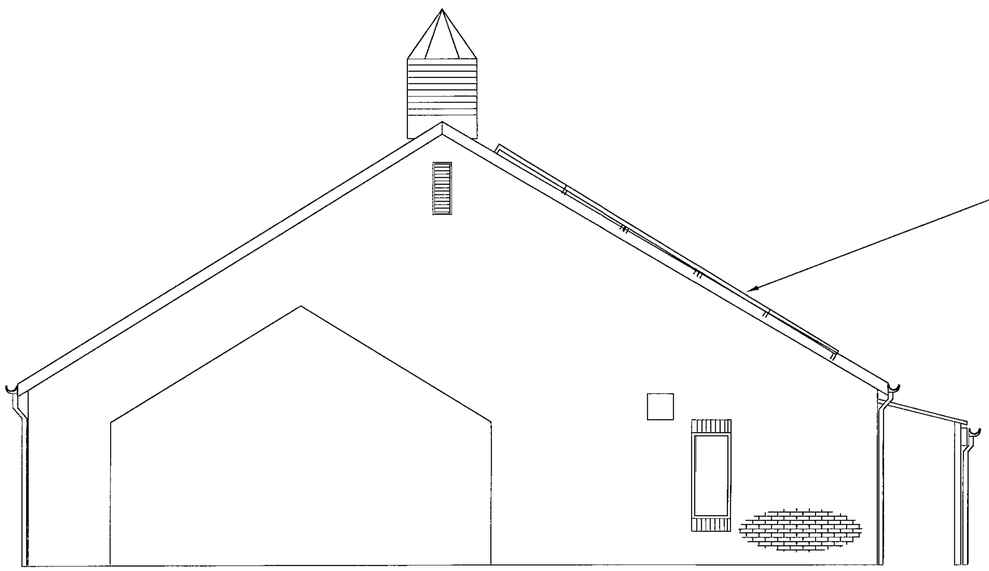

WEST ELEVATION - Scale 1:50

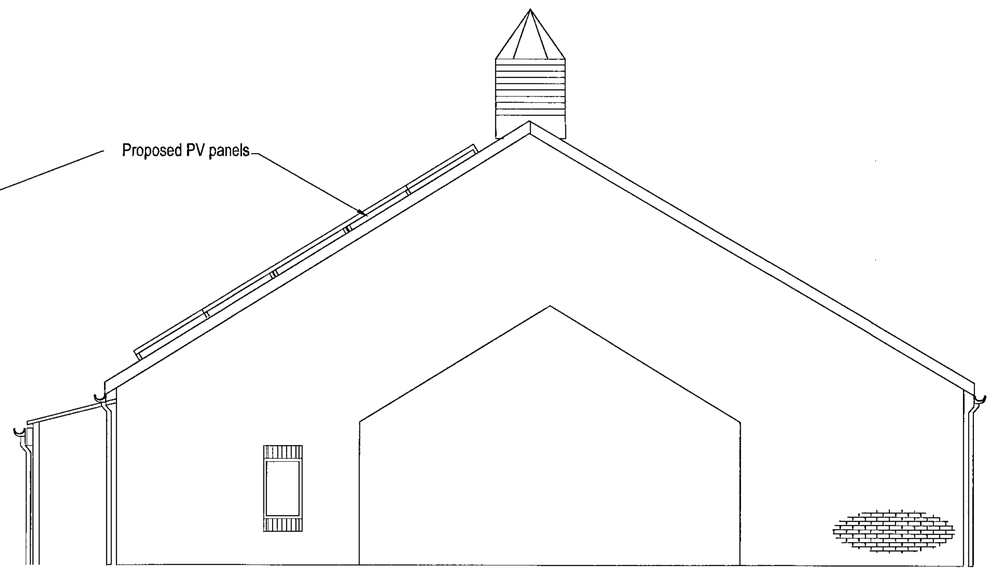

EAST ELEVATION - Scale 1:50

REV	DATE	DESCRIPTION

The contractor is to comply in all respects with the current Building Regulations and is to check all site dimensions and levels.
Do not scale from this drawing, use written dimensions. To be read in conjunction with Pre-Tender Health & Safety Plan / Pre-Existing Asbestos Section (Section A3# etc).
Ordnance Survey mapping reproduced by permission of WMDC & Controller of HM Stationery Office Crown Copyright. WMDC OS licence No LA076406

NPS NORTH EAST LTD
NAVIGATION HOUSE
WHISTLER DRIVE, CASTLEFORD
WEST YORKSHIRE, WF10 5HR
TEL: 01977 626300 FAX: 01977 626301
EMAIL: enquiries@nps-ne.co.uk

Head Office:
Lancaster House, 19 Central Avenue, St Andrews Business Park,
Norwich, NR7 0HR Tel: 01603 704000 Fax: 01603 704001
Other Office locations can be found on website : www.nps.co.uk

PROJECT: Photo Voltaic Scheme to Various Properties	CLIENT: Berneslai Homes
	CAD FILE REF / DATE / SCALE: August 2011 1:50@A1
SUBJECT: Saville Court Hoyland, Barnsley Elevations - Proposed	REV / DRAWN / CHECKED: G Melling
	PROJECT NR / DRAWING NR: AG10.113 04

© NPS This drawing may not be reproduced in any form without prior written agreement