
This drawing and information contained within is protected by copyright law and must not be reproduced without the prior permission of LB Architectural Services.

Do not scale from this drawing. Work from figured dimensions only. All dimensions to be checked on site. All figured dimension in millimetres unless stated otherwise.

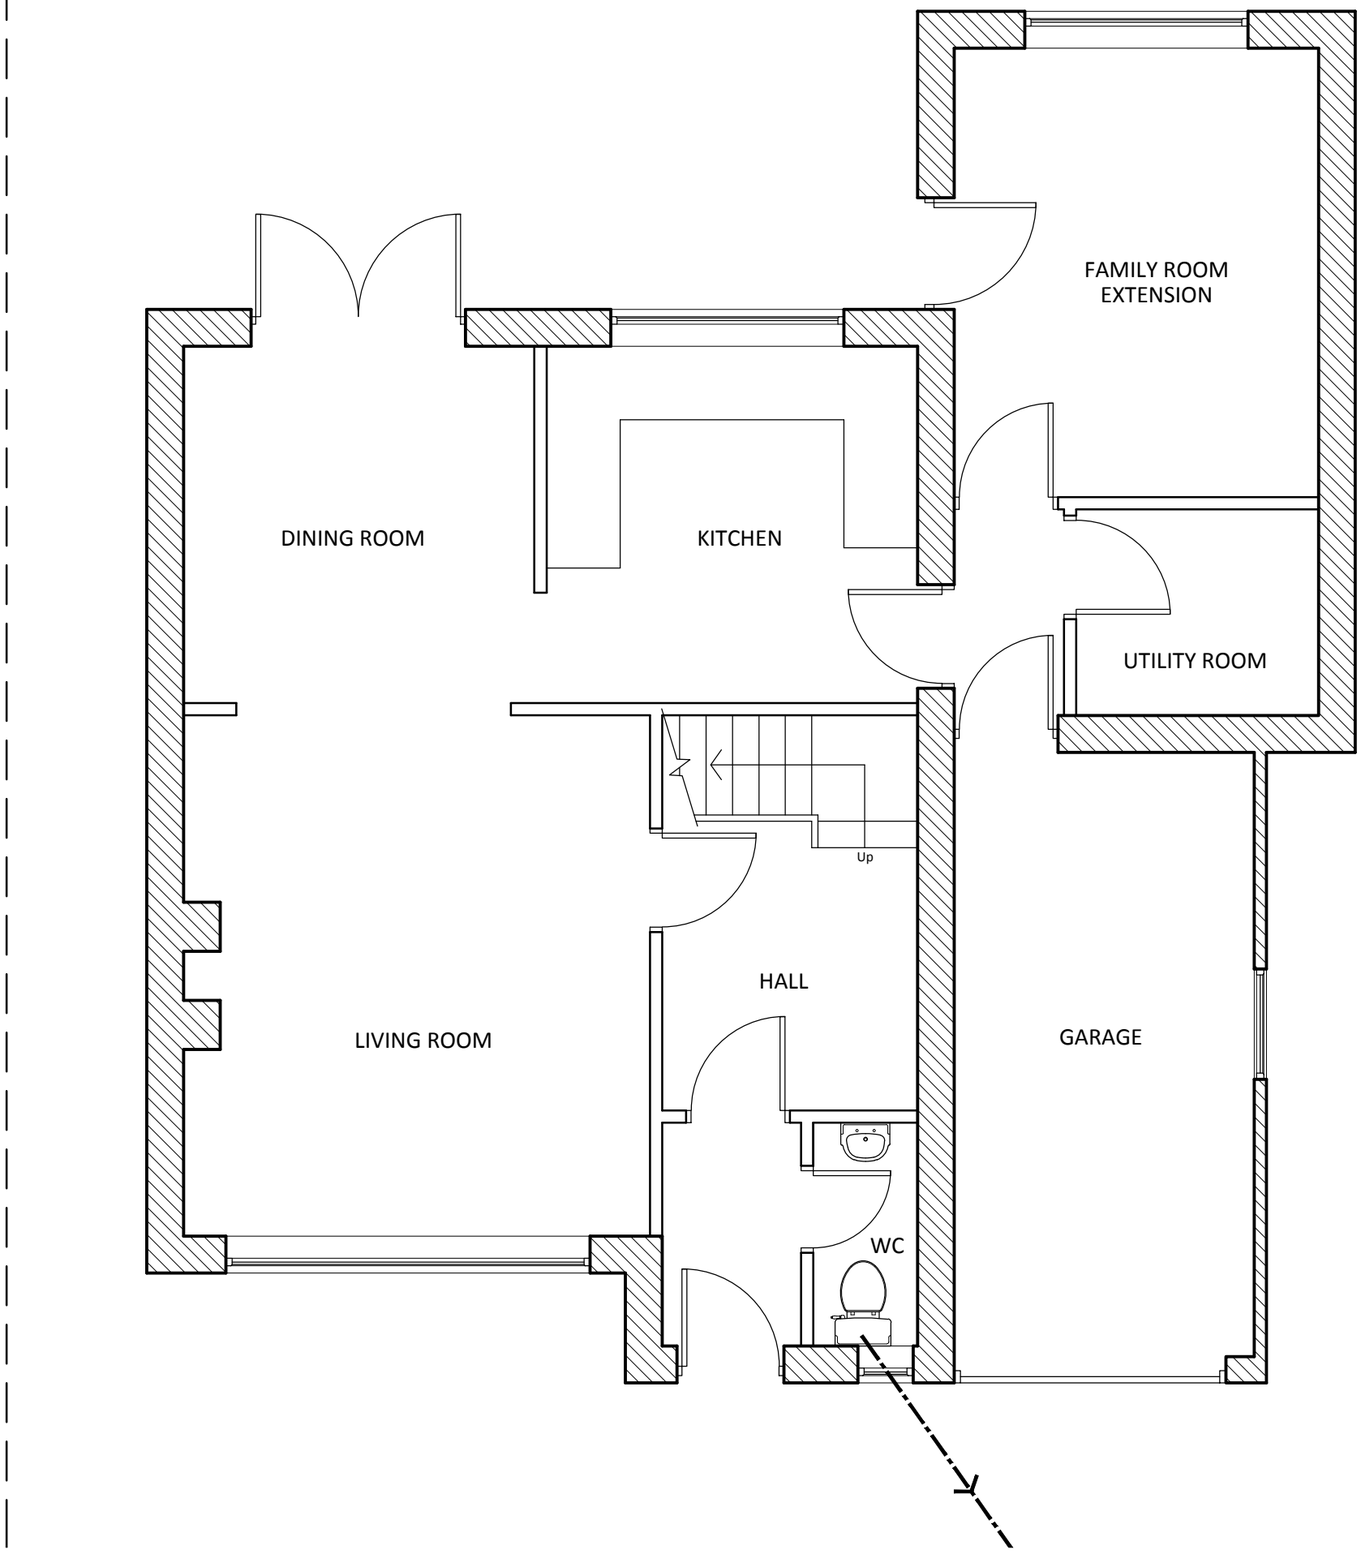

Drainage Key

Existing foul drain runs

Pipe runs etc shown on this drawing are assumed, they are to be checked and confirmed on site prior to construction

Details of existing surface water system unknown, to be checked and confirmed as work starts on site.

Revisions

Client
Tracey Gent

Address
7 Oak Tree Close
Darton
Barnsley
S75 5HB

Date	Scale
June 2013	1:50 @A3
Number	**Revision**
186/02	-

Drawing Title
Existing Ground Floor Plan

LEWIS BLACK - BSc(Hons) MCIAT
CHARTERED ARCHITECTURAL TECHNOLOGIST

63 Uppergate Road, Stannington,
Sheffield, South Yorkshire, S6 6BZ

0114 2312746 : 07747 050932
Lewis@LB-architectural.co.uk
www.LB-architectural.co.uk

ARCHITECTURAL SERVICES