Existing Aerial View - NTS

Proposed Landscape Masterplan - NTS

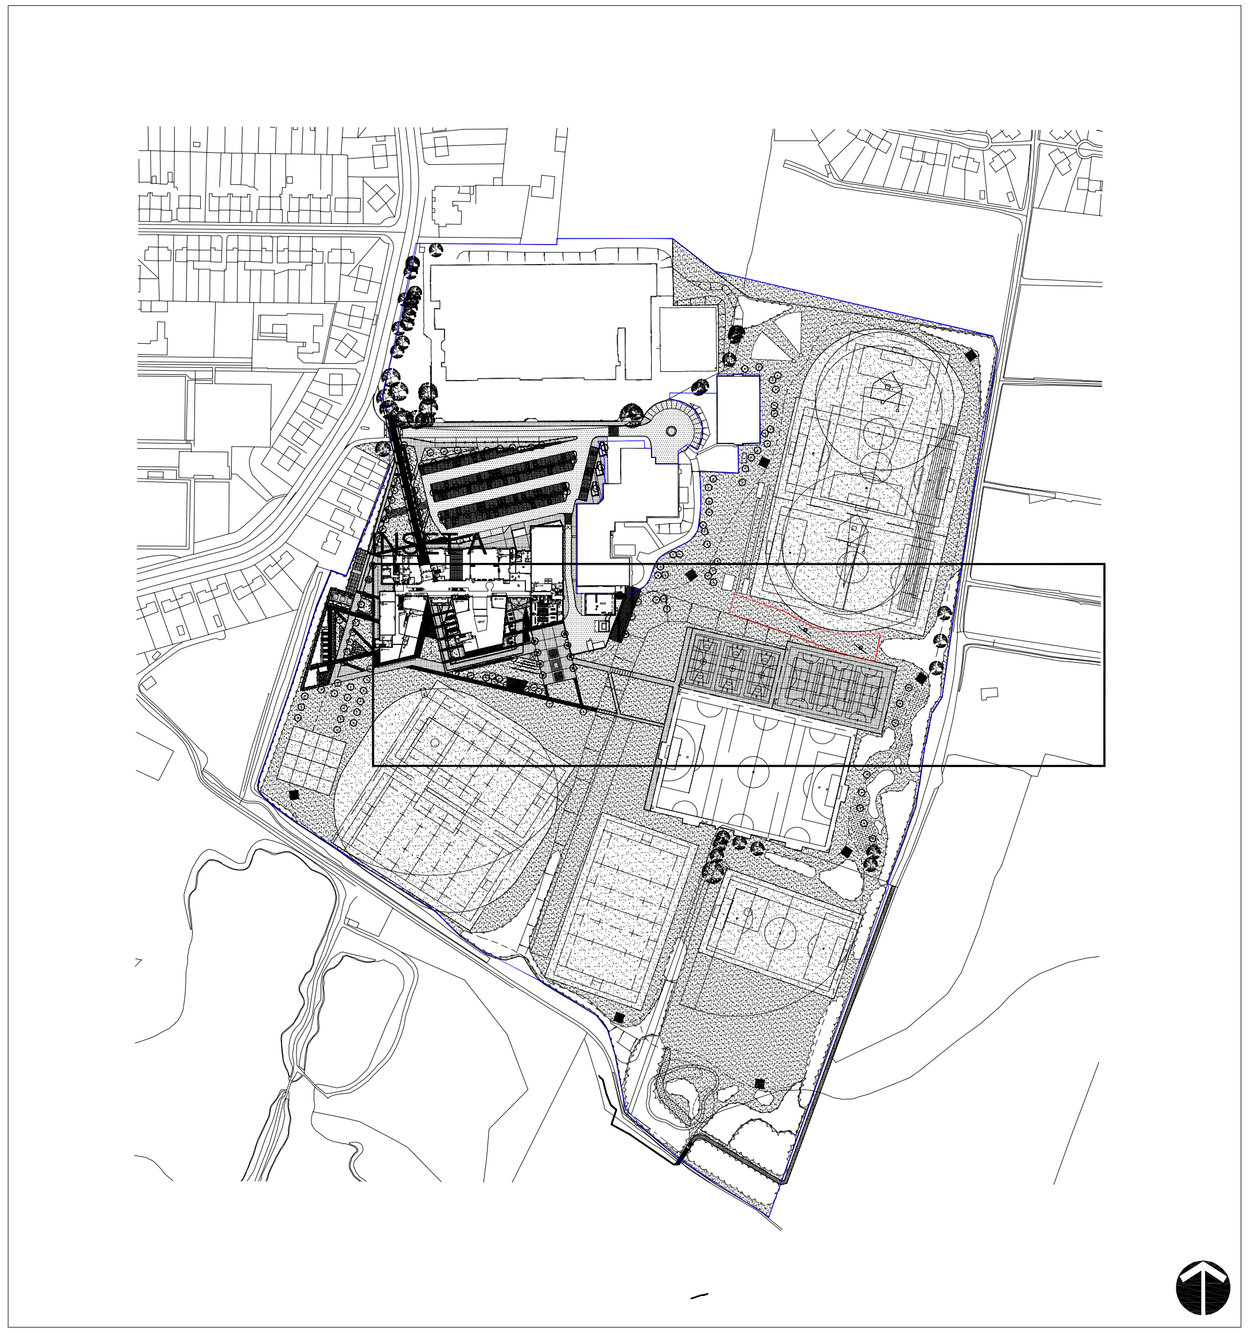

Site Plan - 1:2500

Planning Application Boundary

Other land in Applicants Ownership

Indicative wind turbine locations
2 no. 15kw, 15m high wind turbines by Proven

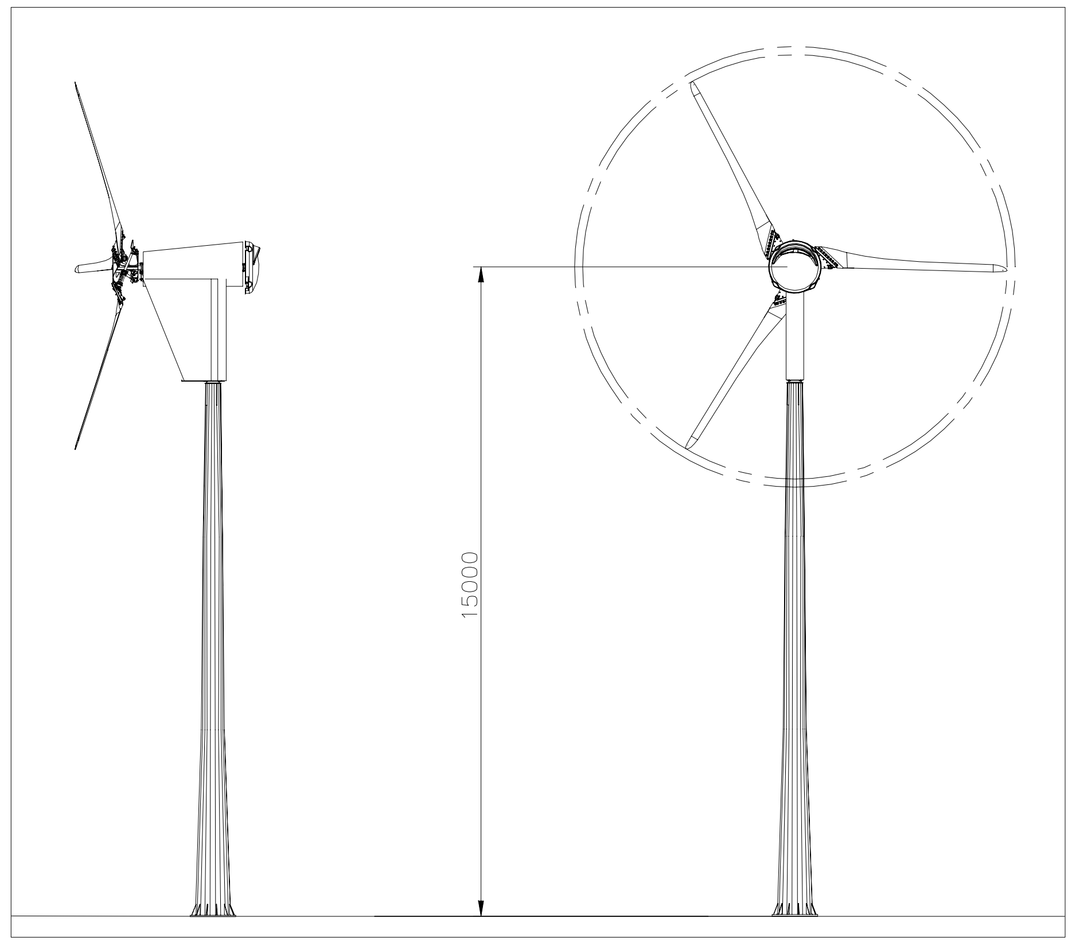

Typical Elevation of Proven 15kw turbine at 15m in height - 1:100

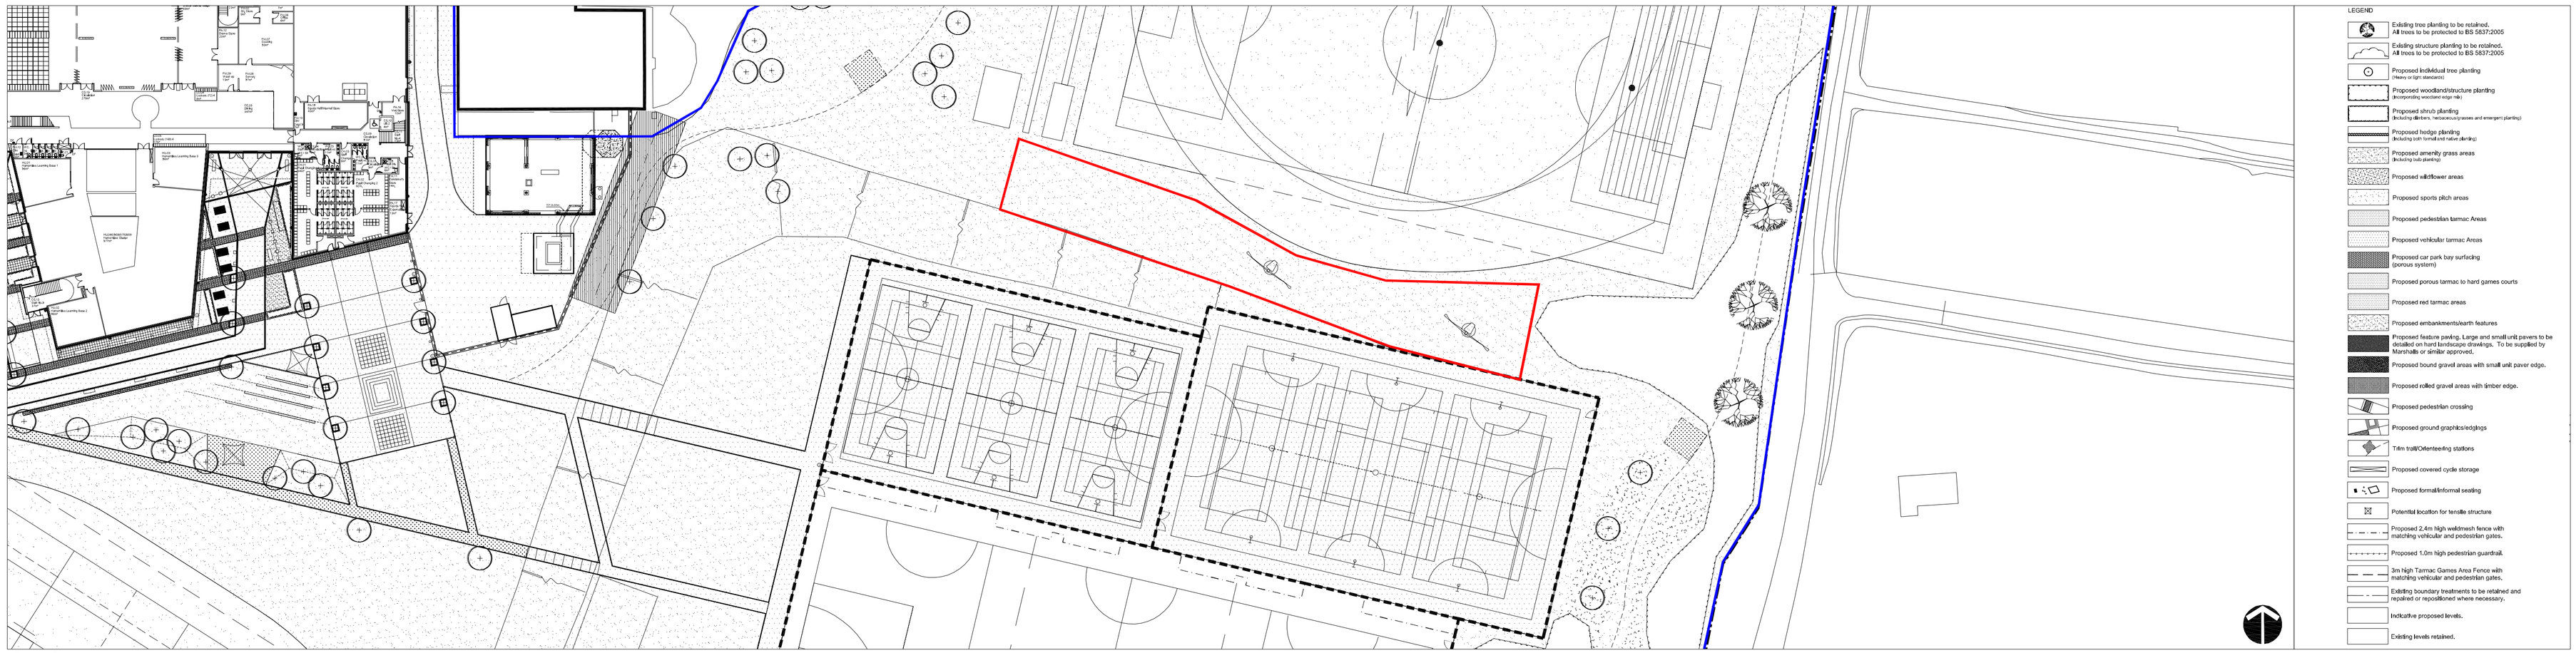

INSET A - Scale 1:500

Revision Notes
Rev P 09.09.09 Addition of tree survey information. Amendments to typical planting schedule
Rev P 08.09.09 Realignment of westerly footpath, addition of woodland planting no western boundary

REV.	DESCRIPTION.	DATE.	REV.	DESCRIPTION.	DATE.
P01	Preliminary Issue	14.09.09			
P02	Elevation of turbine added and site plan at 1:500 shown	10.12.09			

Barnsley Partnership For Learning

Design Risk Management Reference: CDM/

PROJECT
Barnsley BSF - Dearne

DRAWING TITLE
Proposed Wind Turbine Location

DRAWING No.	SCALE (A1)	DATE	DRAWN	CHKD
BP4L_DEA_AWP_DR_94_BW_LL_16 P02	As shown	14.09.09	DH	SLL

Anthony Walker and Partners Limited 10 Summerhill Terrace Newcastle upon Tyne NE4 6EB
Tel: 0191 233 0188 Fax: 0191 261 1527 Email: info@awpenvironment.co.uk www.awpenvironment.co.uk

This document is copyright and must not be used, amended or reproduced in any form without written consent from Anthony Walker & Partners