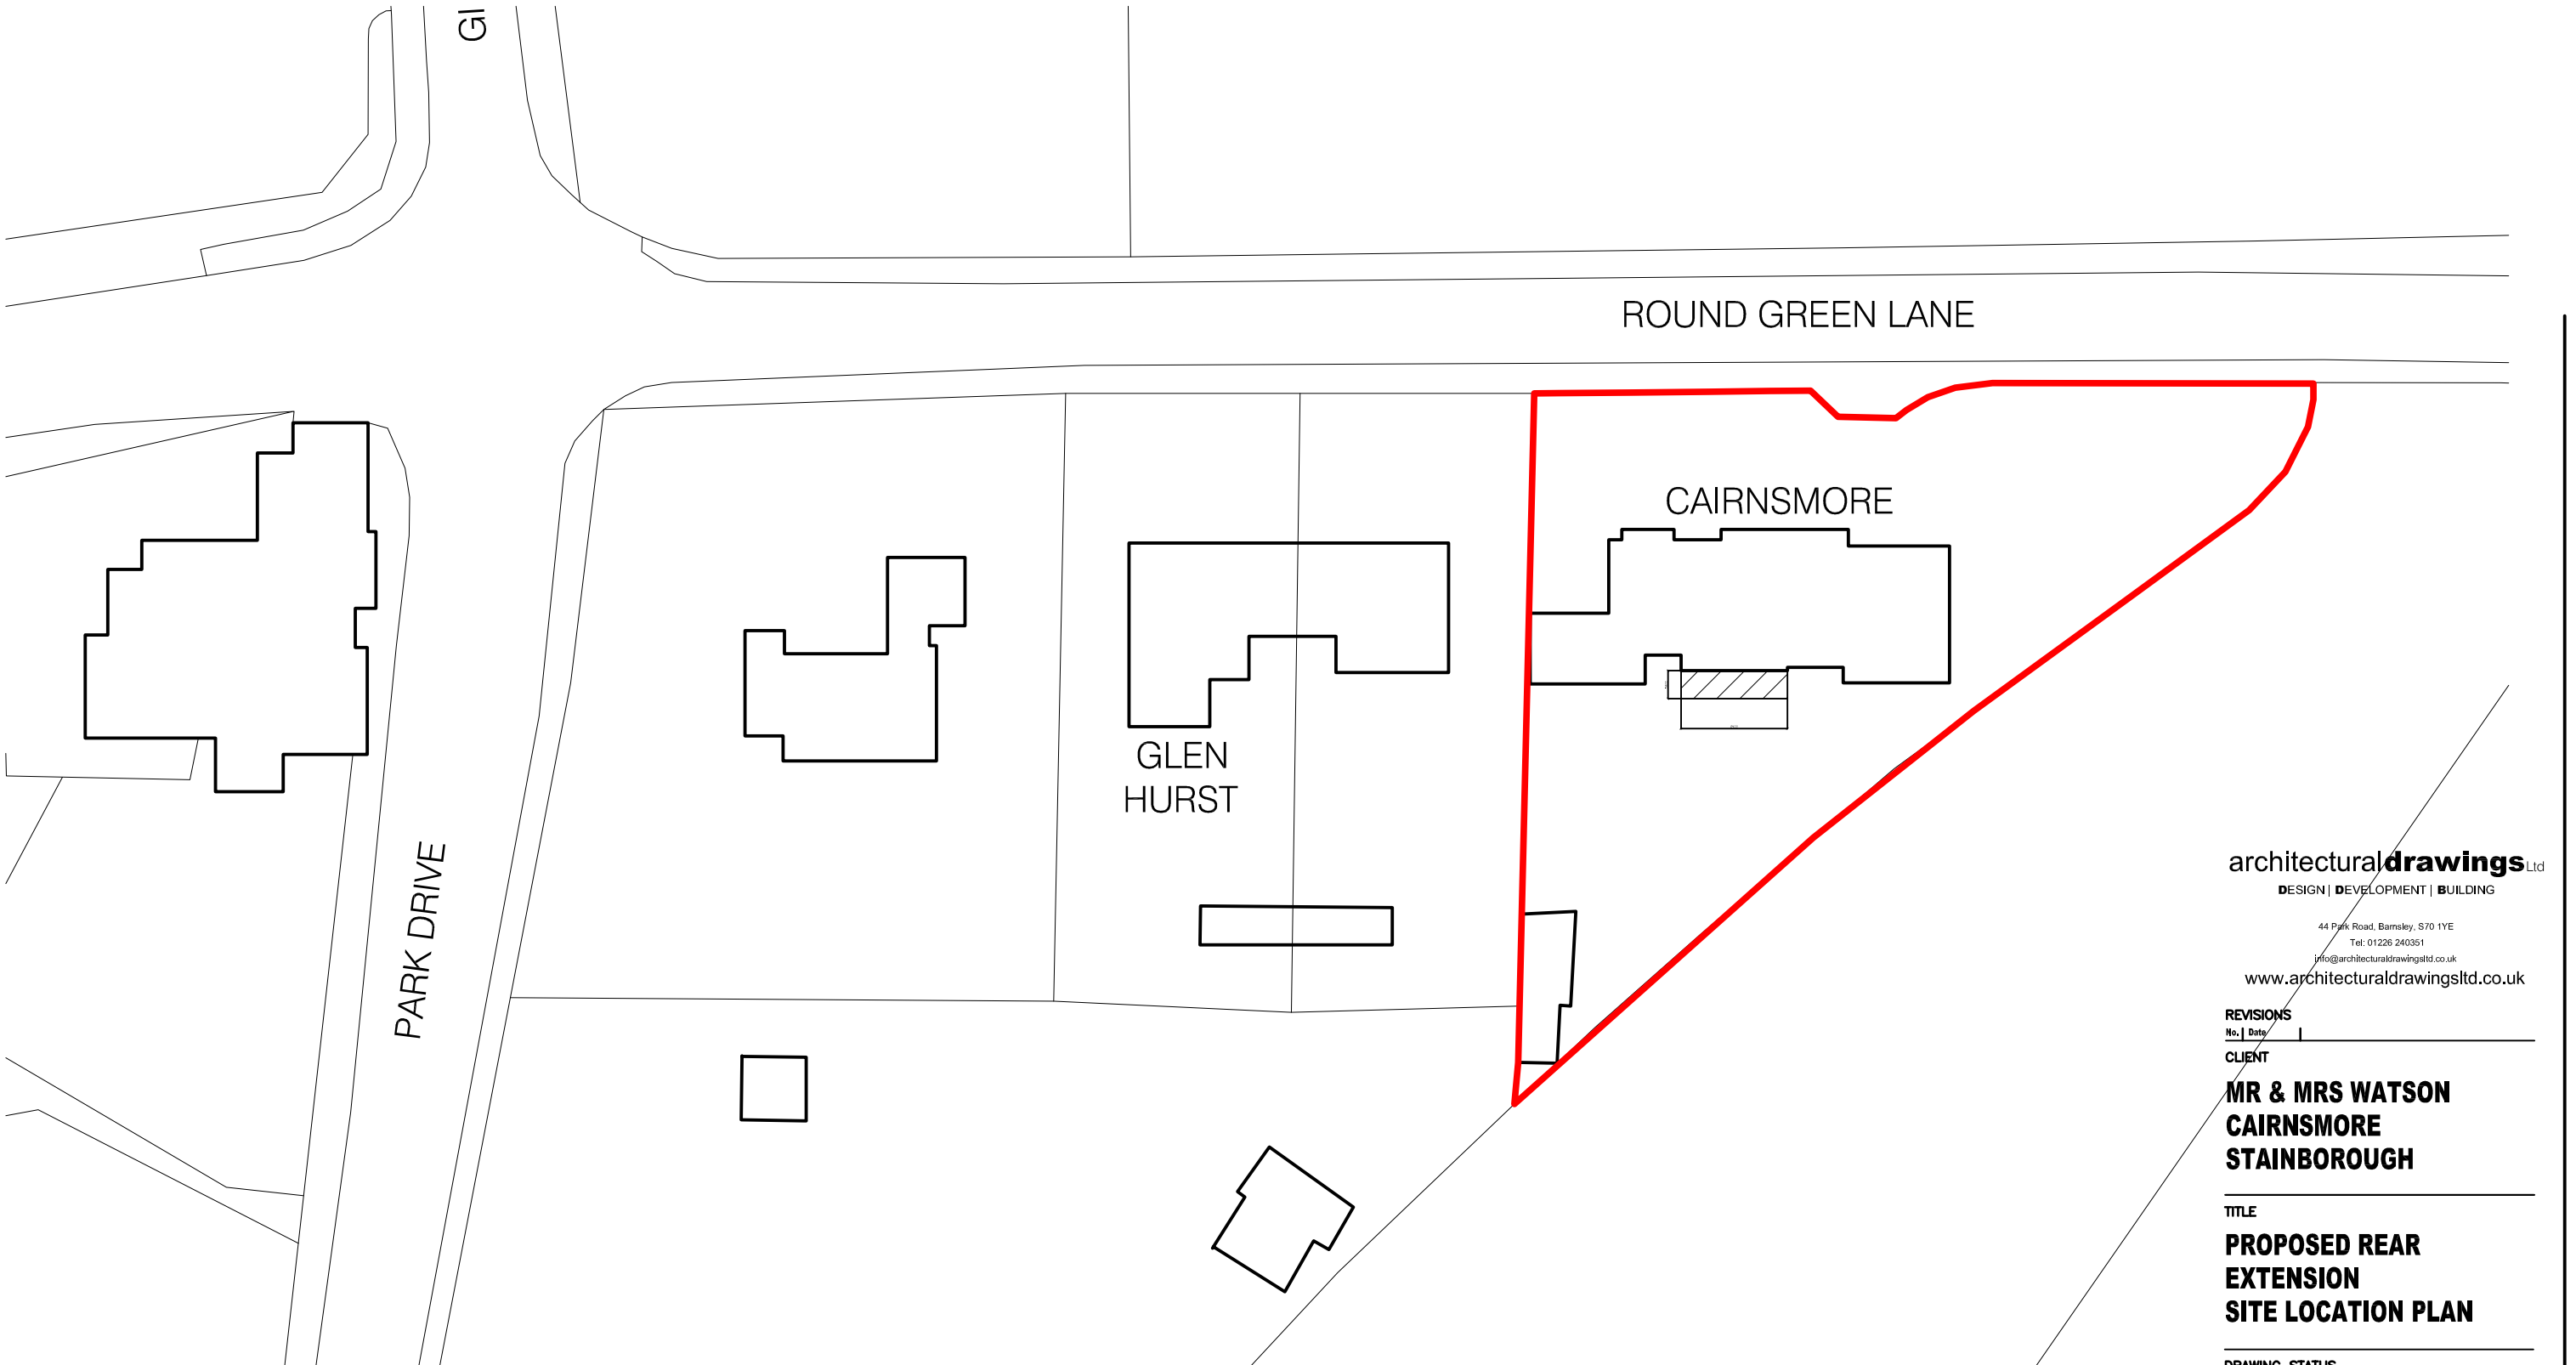


SITE PLAN 1:500

architecturaldrawings Ltd
DESIGN | DEVELOPMENT | BUILDING
44 Park Road, Barnsley, S70 1YE
Tel: 01226 240351
info@architecturaldrawingsltd.co.uk
www.architecturaldrawingsltd.co.uk

REVISIONS
No. | Date

CLIENT
MR & MRS WATSON
CAIRNSMORE
STAINBOROUGH

TITLE
PROPOSED REAR EXTENSION
SITE LOCATION PLAN

DRAWING STATUS
PRE PLANNING

SCALE **1:500 @ A3**

DATE **NOVEMBER 2015**

JOB NO.	DRAWING NUMBER	REV
702	02	-