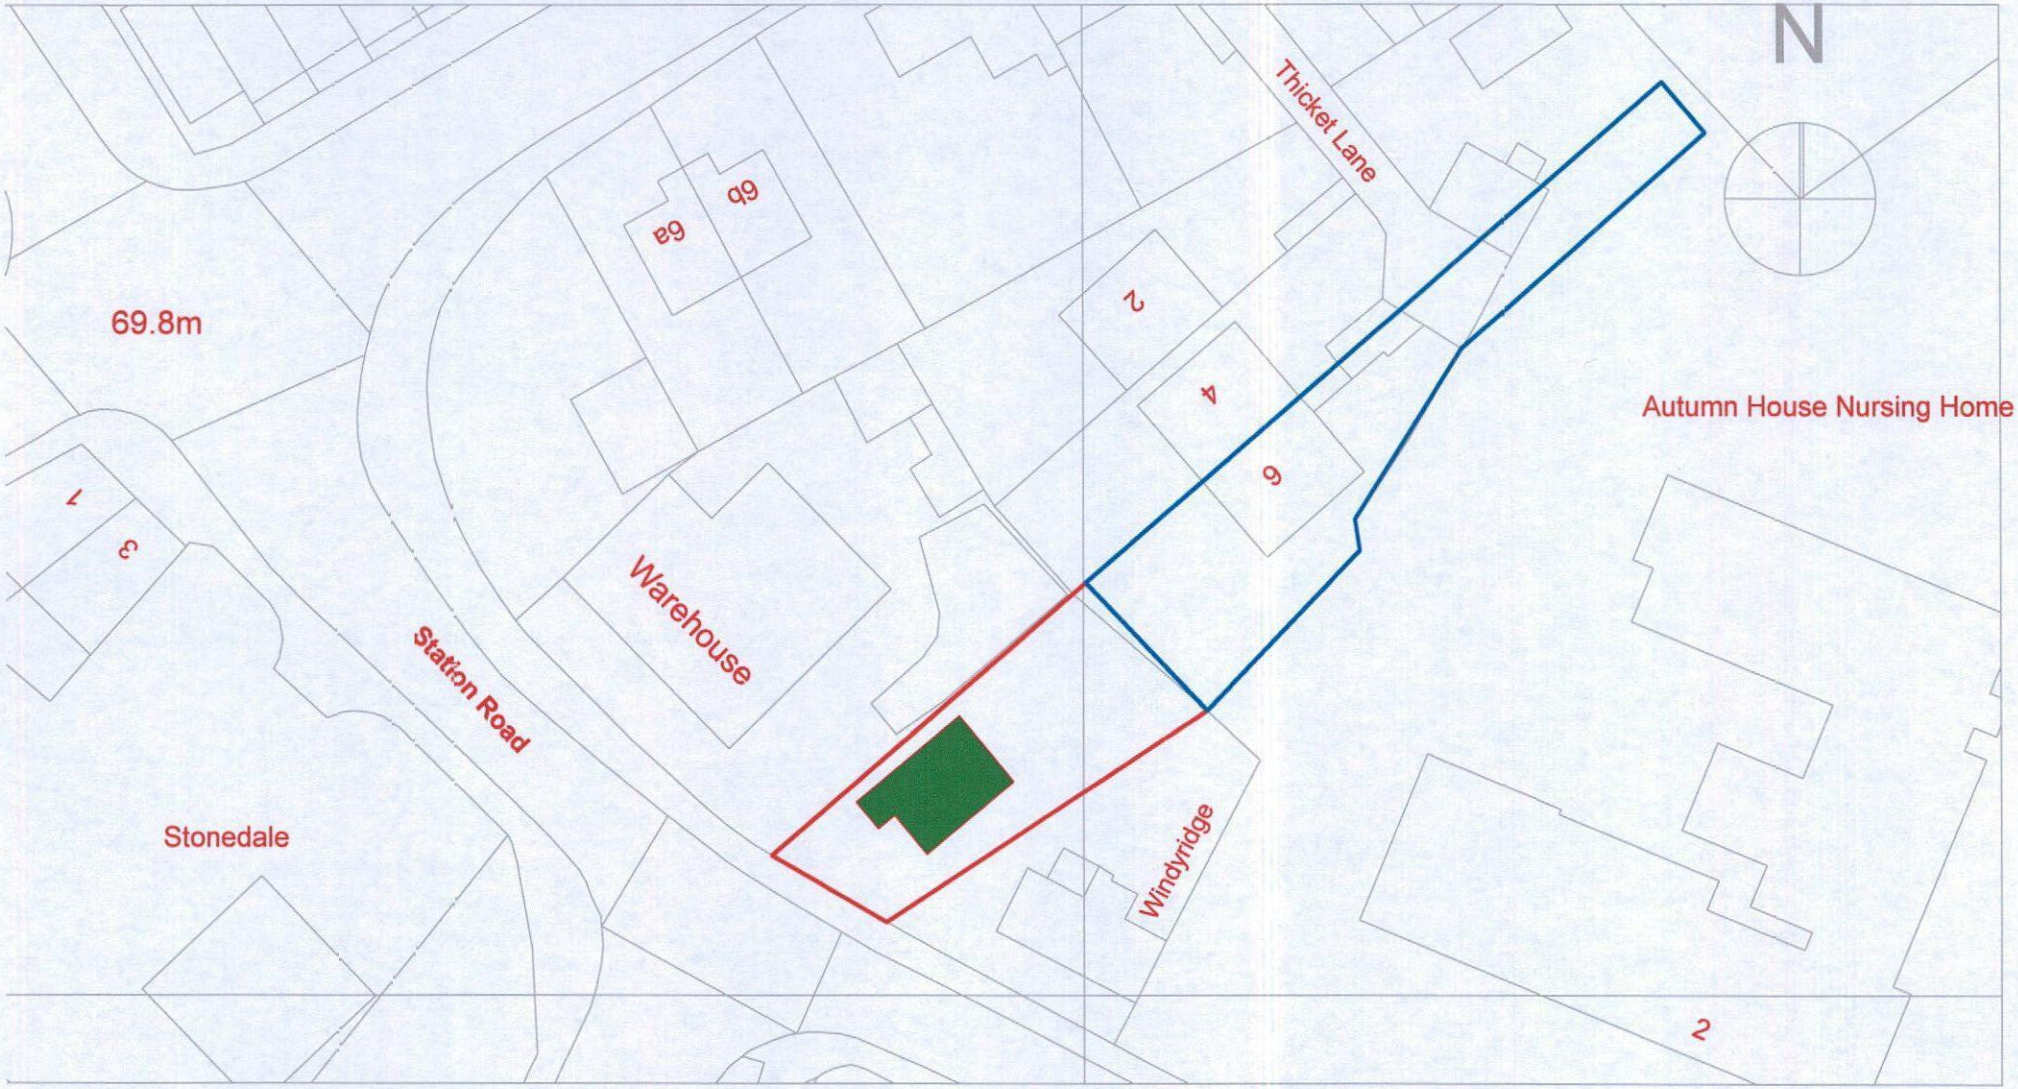



Client: Mr S Hallas

Project: Proposed Residential Dwelling land rear of 6 Thicket lane, Worsbrough Dale, Barnsley

Drawing Title: Site Plan

Scale: 1:500

Alan Robinson
Chartered Architect EA Dip Arch RIBA BSc (Hons)
2 Gawber Road, Barnsley S75 2AF
Tel/Fax 01226 286066
Mob: 07947808933

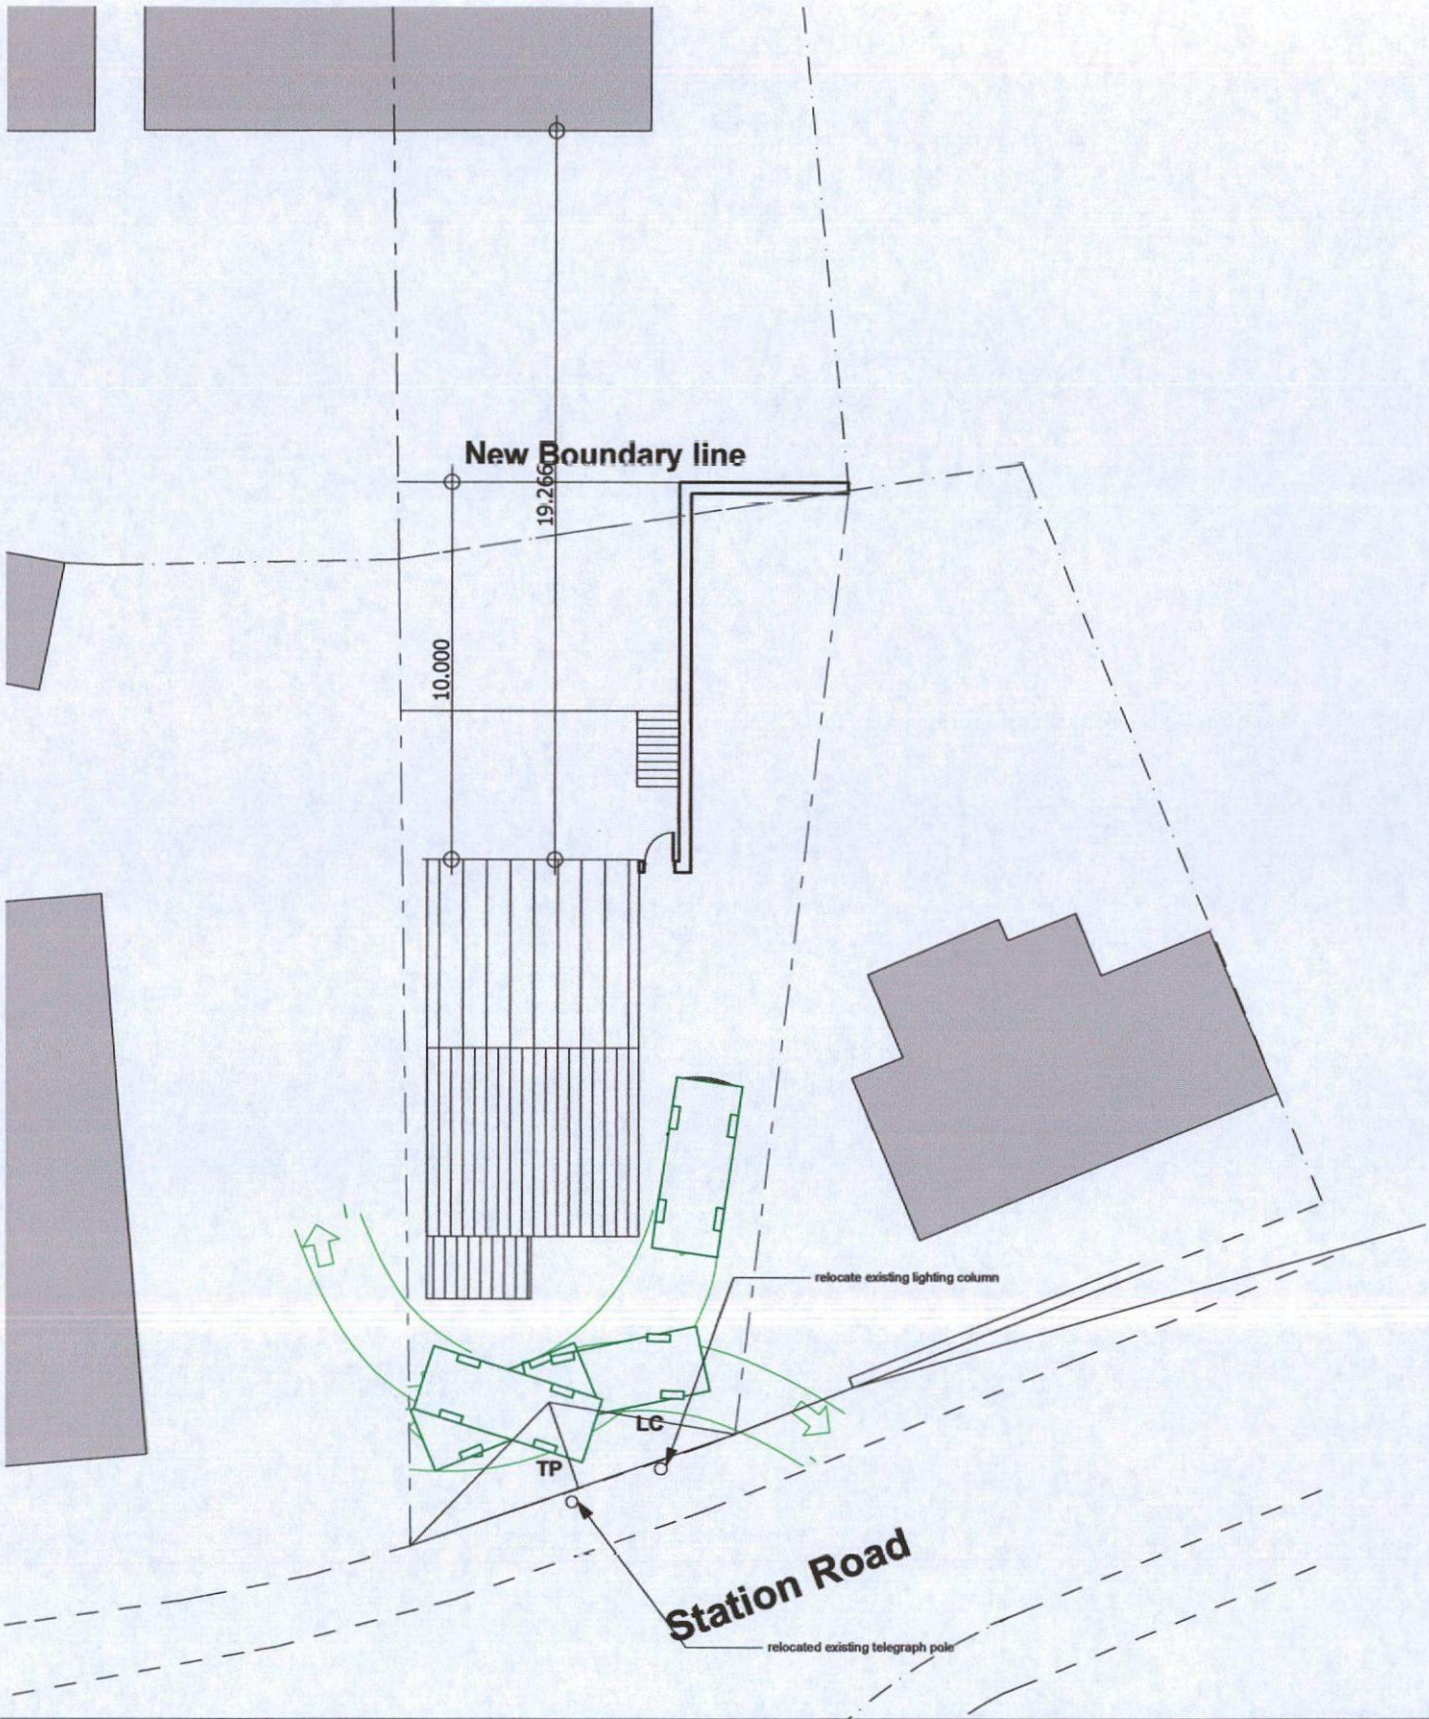

Alan Robinson
Chartered Architect BA Dip Arch RIBA, BSc (Hons)PM
2 Gawber Road, Barnsley S75 2AF
Tel/Fax 01226 286066 Mob 07947808933

Drawing Nr: SP1

Drawing By: AR

Drawing Name **Car Access and Egress from site**

Drawing Status

Client Mr S Hallas


Project: Proposed 1 Nr Residential Dwelling land at Station Road, Barnsley

Drawing Scale **1:200**

Drawing date: 20/2/17 Rev:

0. Ground Floor (7) 1:200

N

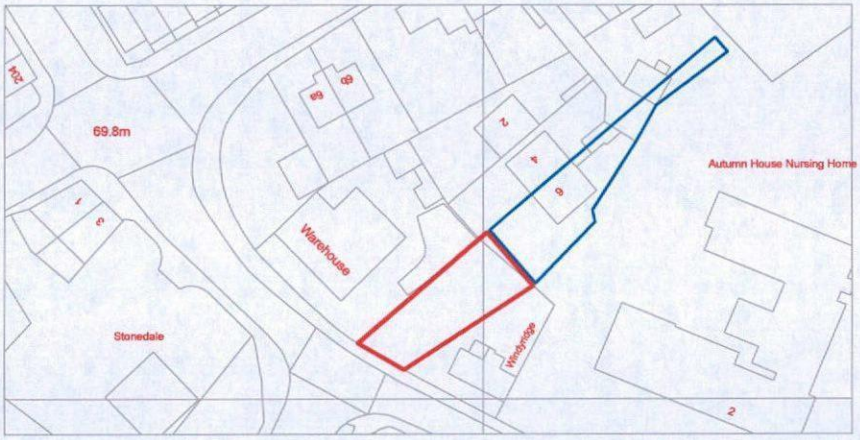

Alan Robinson
Chartered Architect BA Dip Arch RIBA, BSc (Hons)PM
2 Gawber Road, Barnsley S75 2AF
Tel/Fax 01226 286066 Mob 07947808933


Drawing Name **Site Plan**

Client **Mr S Hallas**

Project: **Proposed Residential Dwelling, Land Rear of 6 Thicket Lane, Worsbrough Dale, Barnsley**

Drawing Scale: 1/1250

Rev: #Rev:

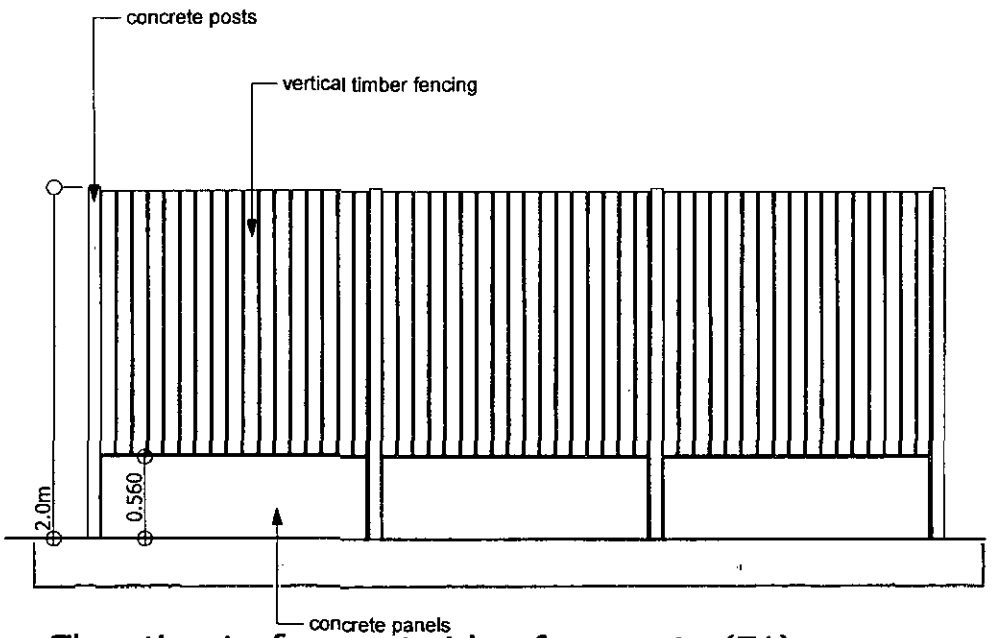

Elevation to fence at side of property (F1)

E-08 Elevation (3) 1:50

Alan Robinson
Chartered Architect BA Dip Arch RIBA, BSc (Hons)PM
2 Gawber Road, Barnsley S75 2AF
Tel/Fax 01226 286066 Mob 07947808933

Client Mr S Hallas

Project: Proposed Residential Dwelling, Land Rear of 6 Thicket Lane, Worsbrough Dale, Barnsley

Drawing Name
Fencing Detail to boundary between site and Windyridge

Drawing Scale: NTS

Drawing Nr: F1

Rev: