
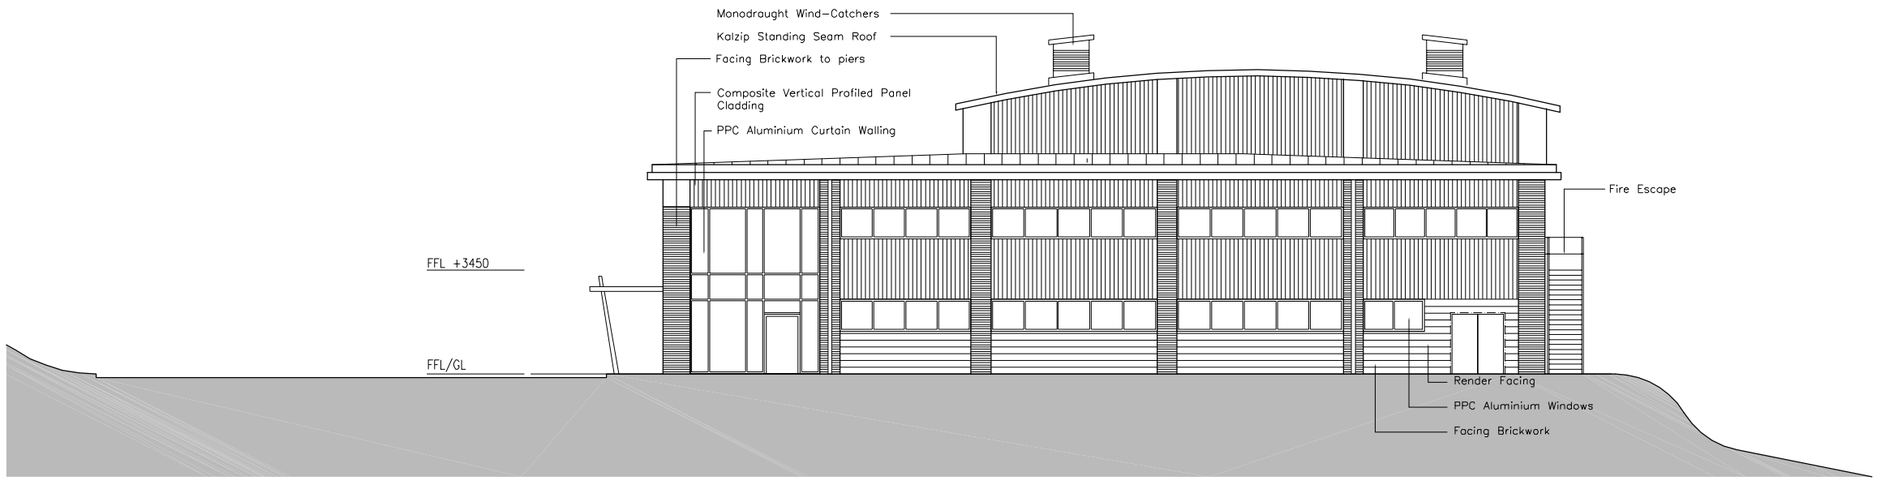



North West Elevation

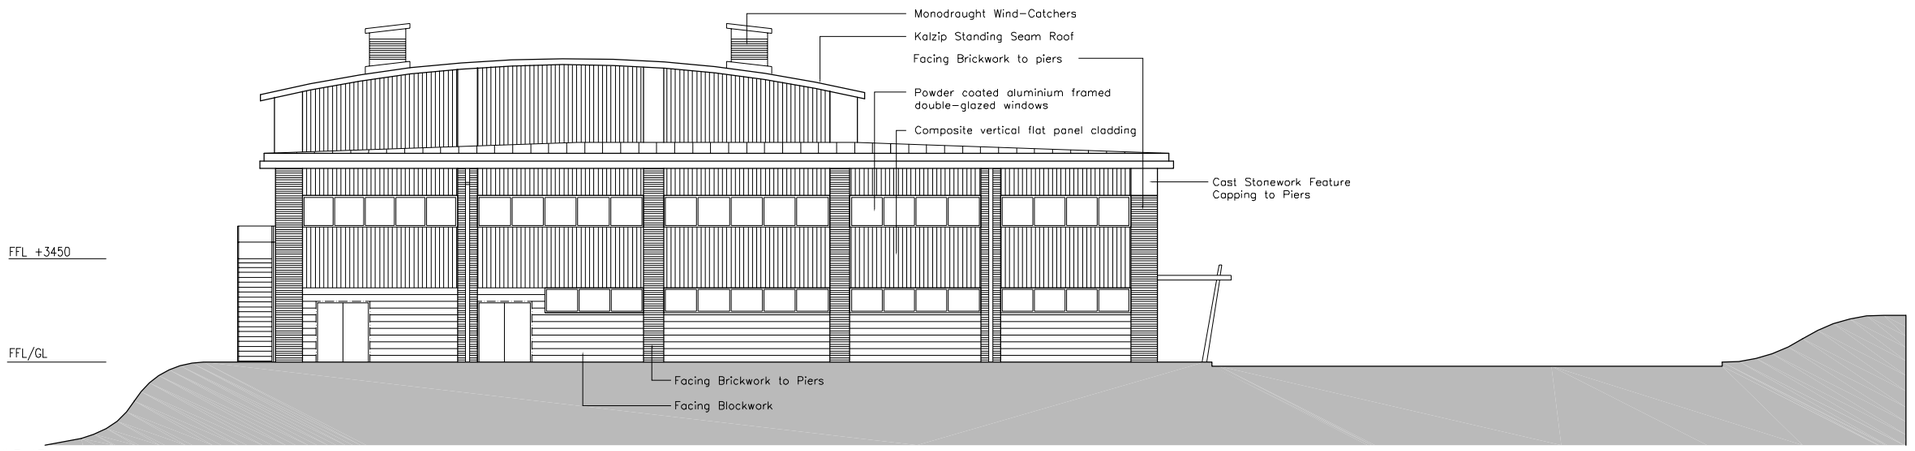


North East Elevation

Do not scale from this drawing
The contractor is to check all dimensions on site and report any discrepancies to the architect
All rights described in chapter IV of the copyright, designs and patents act 1988 have been generally asserted

# PLANNING ISSUE

| | | | |
|---|---|---|---|
| D | 19-11-10 | Drawn: PH | Check: PP |

Issued for PLANNING

| | | | |
|---|---|---|---|
| C | 12-11-10 | Drawn: PH | Check: PP |

Issued for TENDER

| | | | |
|---|---|---|---|
| B | 13-09-2010 | Drawn: PH | Check: PP |

Existing Signage Corrected

| | | | |
|---|---|---|---|
| A | 13-09-2010 | Drawn: PH | Check: PP |

Initial Issue

Fulcrum
2 Sidney Street
Sheffield S1 4RH

Telephone +44(0)114276165 1
Facsimile +44(0)1142796191
Website www.jeffersonsheard.com

Jefferson Sheard Architects

| | |
|---|---|
| Drawn | PH |
| Check | PP |

Project

Extension to Honeywell Sports Centre

Drawing

Existing GA Elevations 2 of 2
North East and North West Elevations

| | |
|---|---|
| Scale | 1:100@A1 |
| Date | 01-09-2010 |
| Ref. | 0012 |
| Number | 0008 |
| Rev. | D |