



ELEVATION FROM CEMETERY ROAD

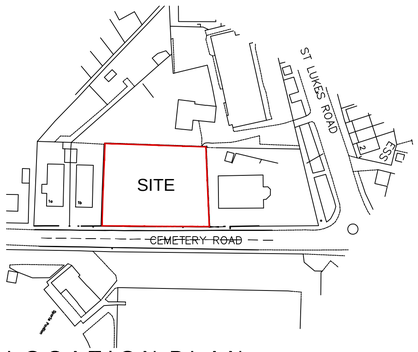


LOCATION PLAN


SCALE 1:1250

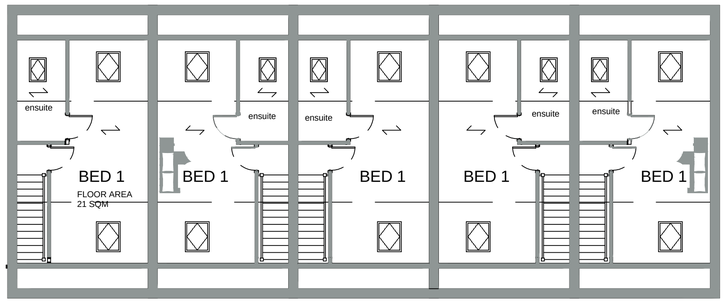

SECOND FLOOR PLAN

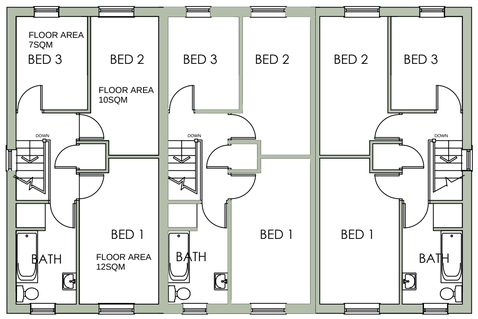


FIRST FLOOR PLAN

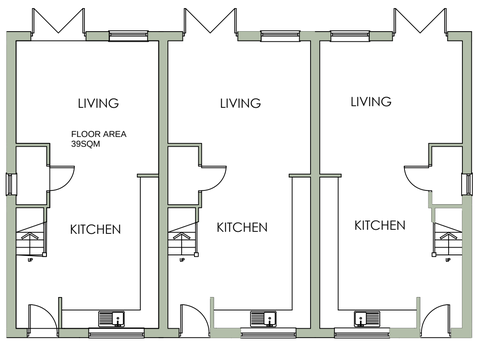


GROUND FLOOR PLAN

BLOCK OF 3No TWO STOREY TOWN HOUSES. PLOTS 1-3

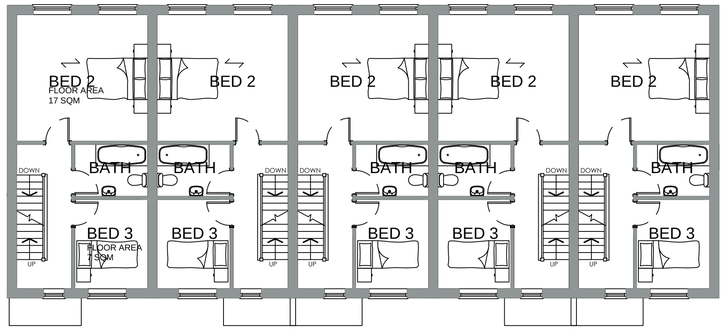


FIRST FLOOR PLAN

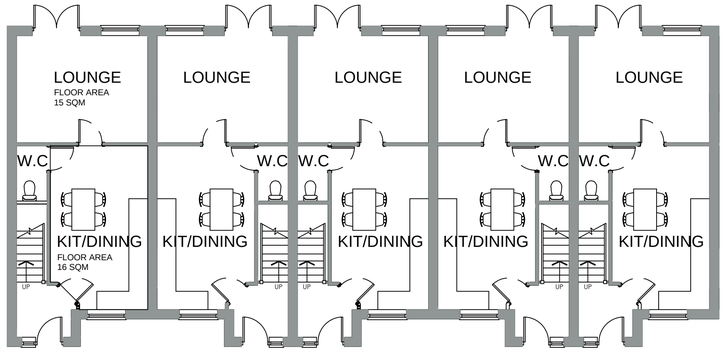

GROUND FLOOR PLAN

BLOCK OF 5No TWO STOREY TOWN HOUSES WITH ROOMS IN ROOF SPACE. PLOTS 4-8

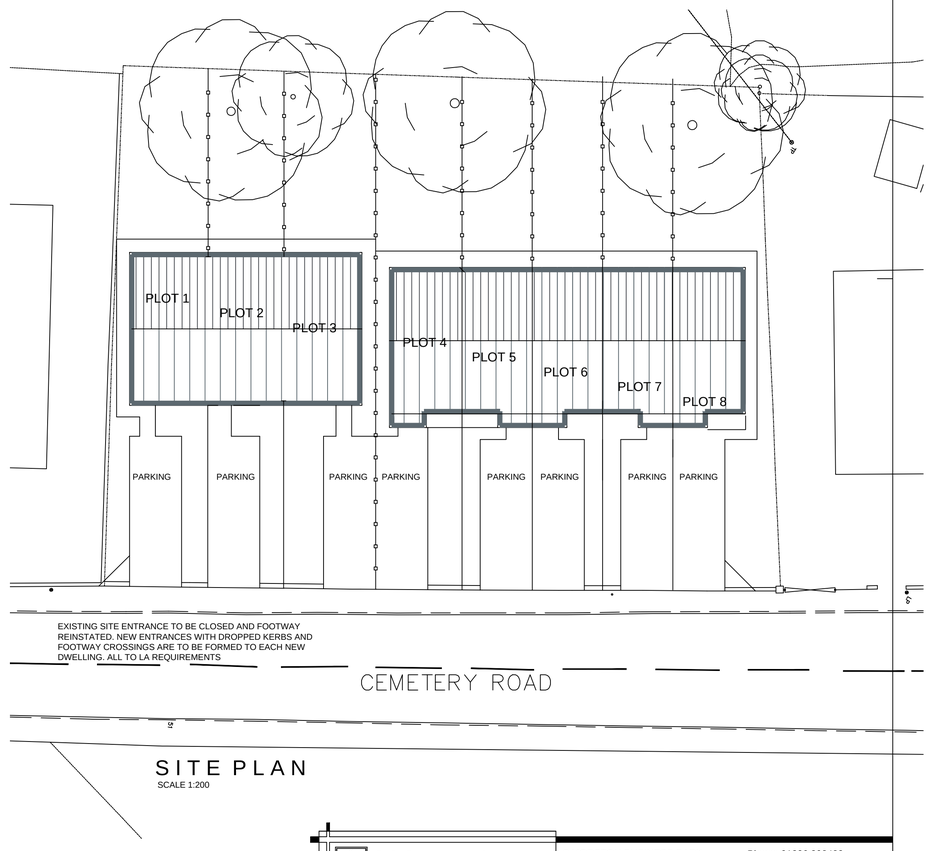

SITE PLAN

SCALE 1:200

White Agus PARTNERSHIP
ARCHITECTURAL SERVICES AND SURVEYORS
8 MORSTON BUSINESS PARK, WHALEY ROAD, BARUGH GREEN, BARNSLEY. S75 1HQ
Phone: 01226 208482
Fax: 01226 283030
Email: info@whiteaguspartnership.co.uk
Web: www.whiteaguspartnership.co.uk

Project.	Client.		
REDEVELOPMENT OF LAND AT DOBREN HOUSE, CEMETERY ROAD, GRIMETHORPE, BARNSLEY S72 7JB	MR DAVID EXLEY		
Drawing Title.	Date.	Scale.	
TOWN HOUSES -PLANS AND ELEVATION	MARCH 2018	1:100 @ A1	
	Ref. 17-194	Dwg. No. 02	Rev. B

Date	Suffix	Description	Date	Suffix	Description
07-04-18	A	UPDATED FOR PLANNING APPLICATION			
24-04-18	B	ELEVATION REVISED			