
KEY PLAN



Notes:

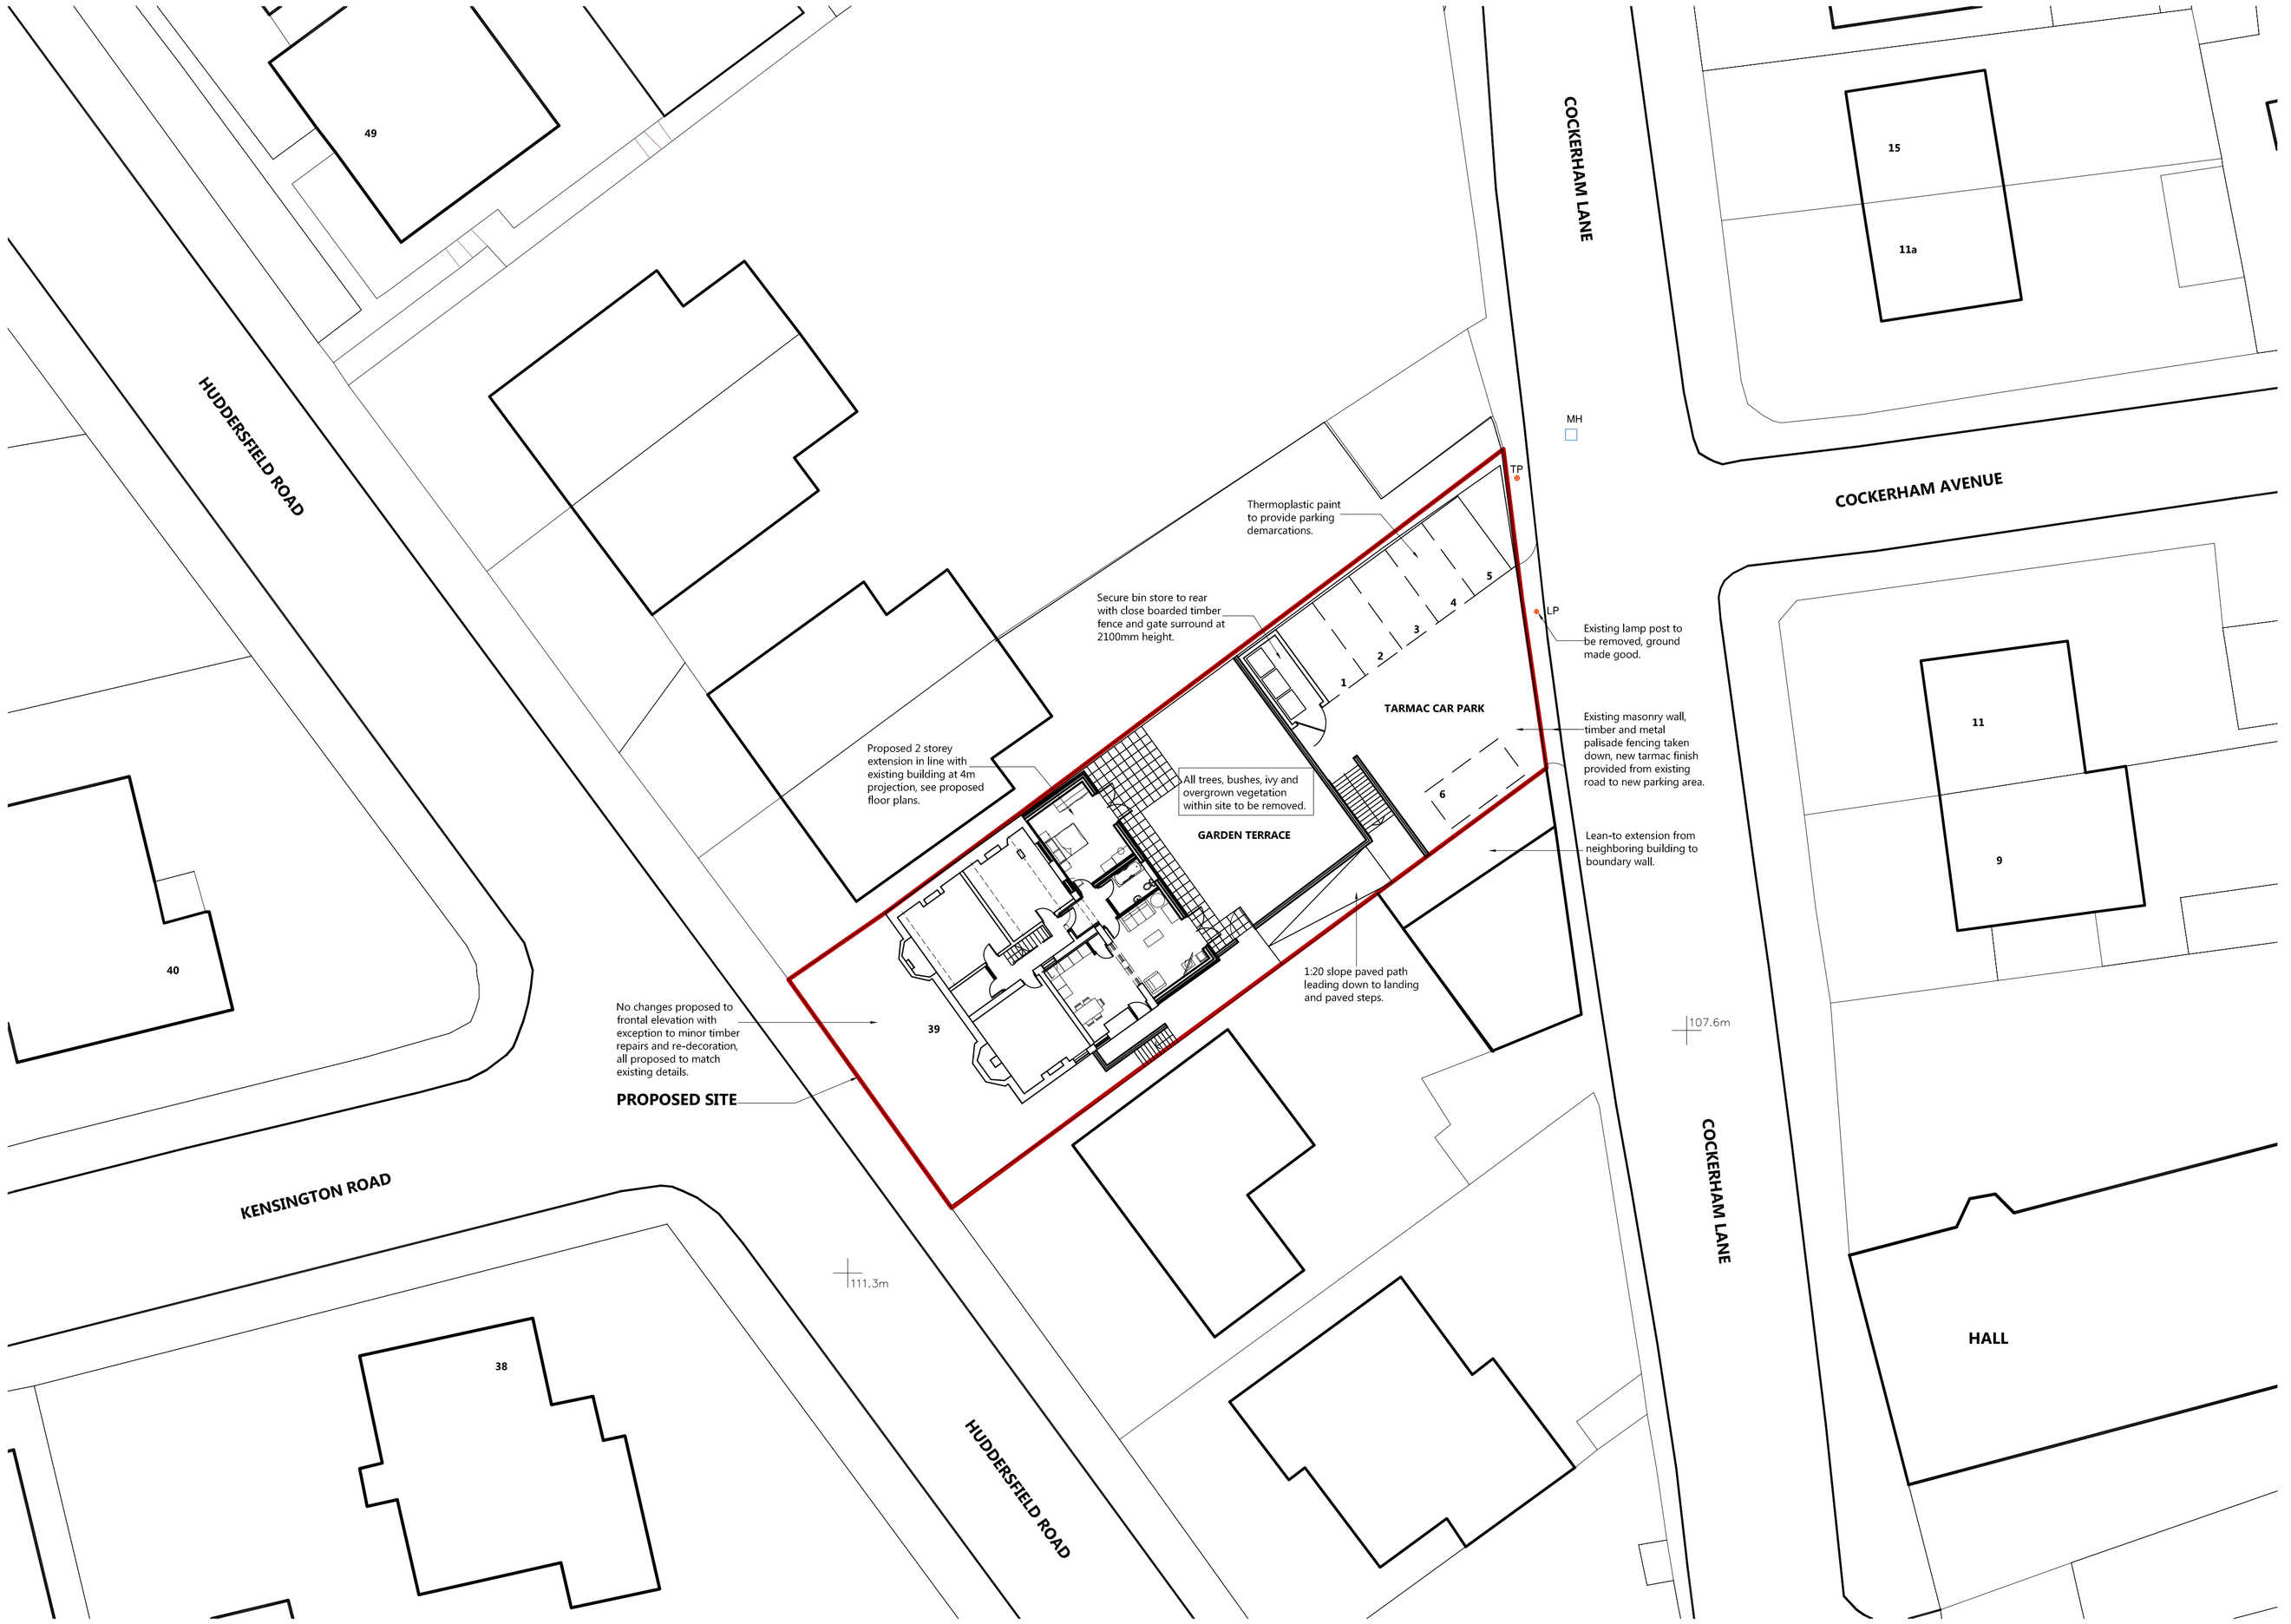

SITE PLAN AS PROPOSED @ 1:200

REV	DRAWN	DATE	CHECKED	DATE	APPROVED	DATE
P1						

FIRST ISSUE

COMMENT

THIS DRAWING IS PRODUCED FOR USE IN THIS PROJECT ONLY AND MAY NOT BE USED FOR ANY OTHER PURPOSE. NPS PROPERTY CONSULTANTS LTD ACCEPT NO LIABILITY FOR THE USE OF THIS DRAWING OTHER THAN THE PURPOSE FOR WHICH IT WAS INTENDED IN CONNECTION WITH THIS PROJECT AS RECORDED IN THE 'PURPOSE FOR ISSUE' AND 'FILE STATUS CODE'.

THIS DRAWING MAY NOT BE REPRODUCED IN ANY FORM WITHOUT PRIOR WRITTEN AGREEMENT OF NPS PROPERTY CONSULTANTS LTD.

© CROWN COPYRIGHT AND DATABASE RIGHTS 2015 ORDNANCE SURVEY LICENCE NUMBER 100019340

RESPONSIBILITY IS NOT ACCEPTED FOR OTHERS SCALING DIRECTLY FROM THIS DRAWING. DO NOT SCALE FROM THIS DRAWING, USE WRITTEN DIMENSIONS ONLY.

0m 2 4 6 12m

1:200

ORIGINAL SHEET SIZE A1

CLIENT: Berneslai Homes

PROJECT: 39 Huddersfield Road, Barnsley

TITLE: Site Plan as Proposed

nps group

NPS Barnsley Ltd

Gateway Plaza, Sackville St, Barnsley, South Yorkshire, S70 2RD.
Tel: 01226 734600. Email: barnsley@nps.co.uk web:www.nps.co.uk

SCALES	DISCIPLINE	PROJECT NUMBER
1:200	ARCHITECT	15-01-1203

DRAWING NUMBER	REV CODE
NPS-DR-A-(00)-012	P1

STATUS CODE	PURPOSE OF ISSUE	DRAWN BY
S2	PLANNING APPROVAL	SBL

File Path: G:\Design and Procurement\C2 Project Folder\2015_Projects\07-17-15-1-1203_39 Huddersfield Road P&P\2.0_Design Folder\2.02_Drawings\1.0_Architects\04_Sheet\07-17-15-1-1203_012 Site Plan as Proposed (A1).dwg , , Saved: 29 January 2015 10:32:19, By: Lilley , Sean

Date Plotted: 11 February 2015 10:17:24

© COPYRIGHT NPS GROUP 2015