
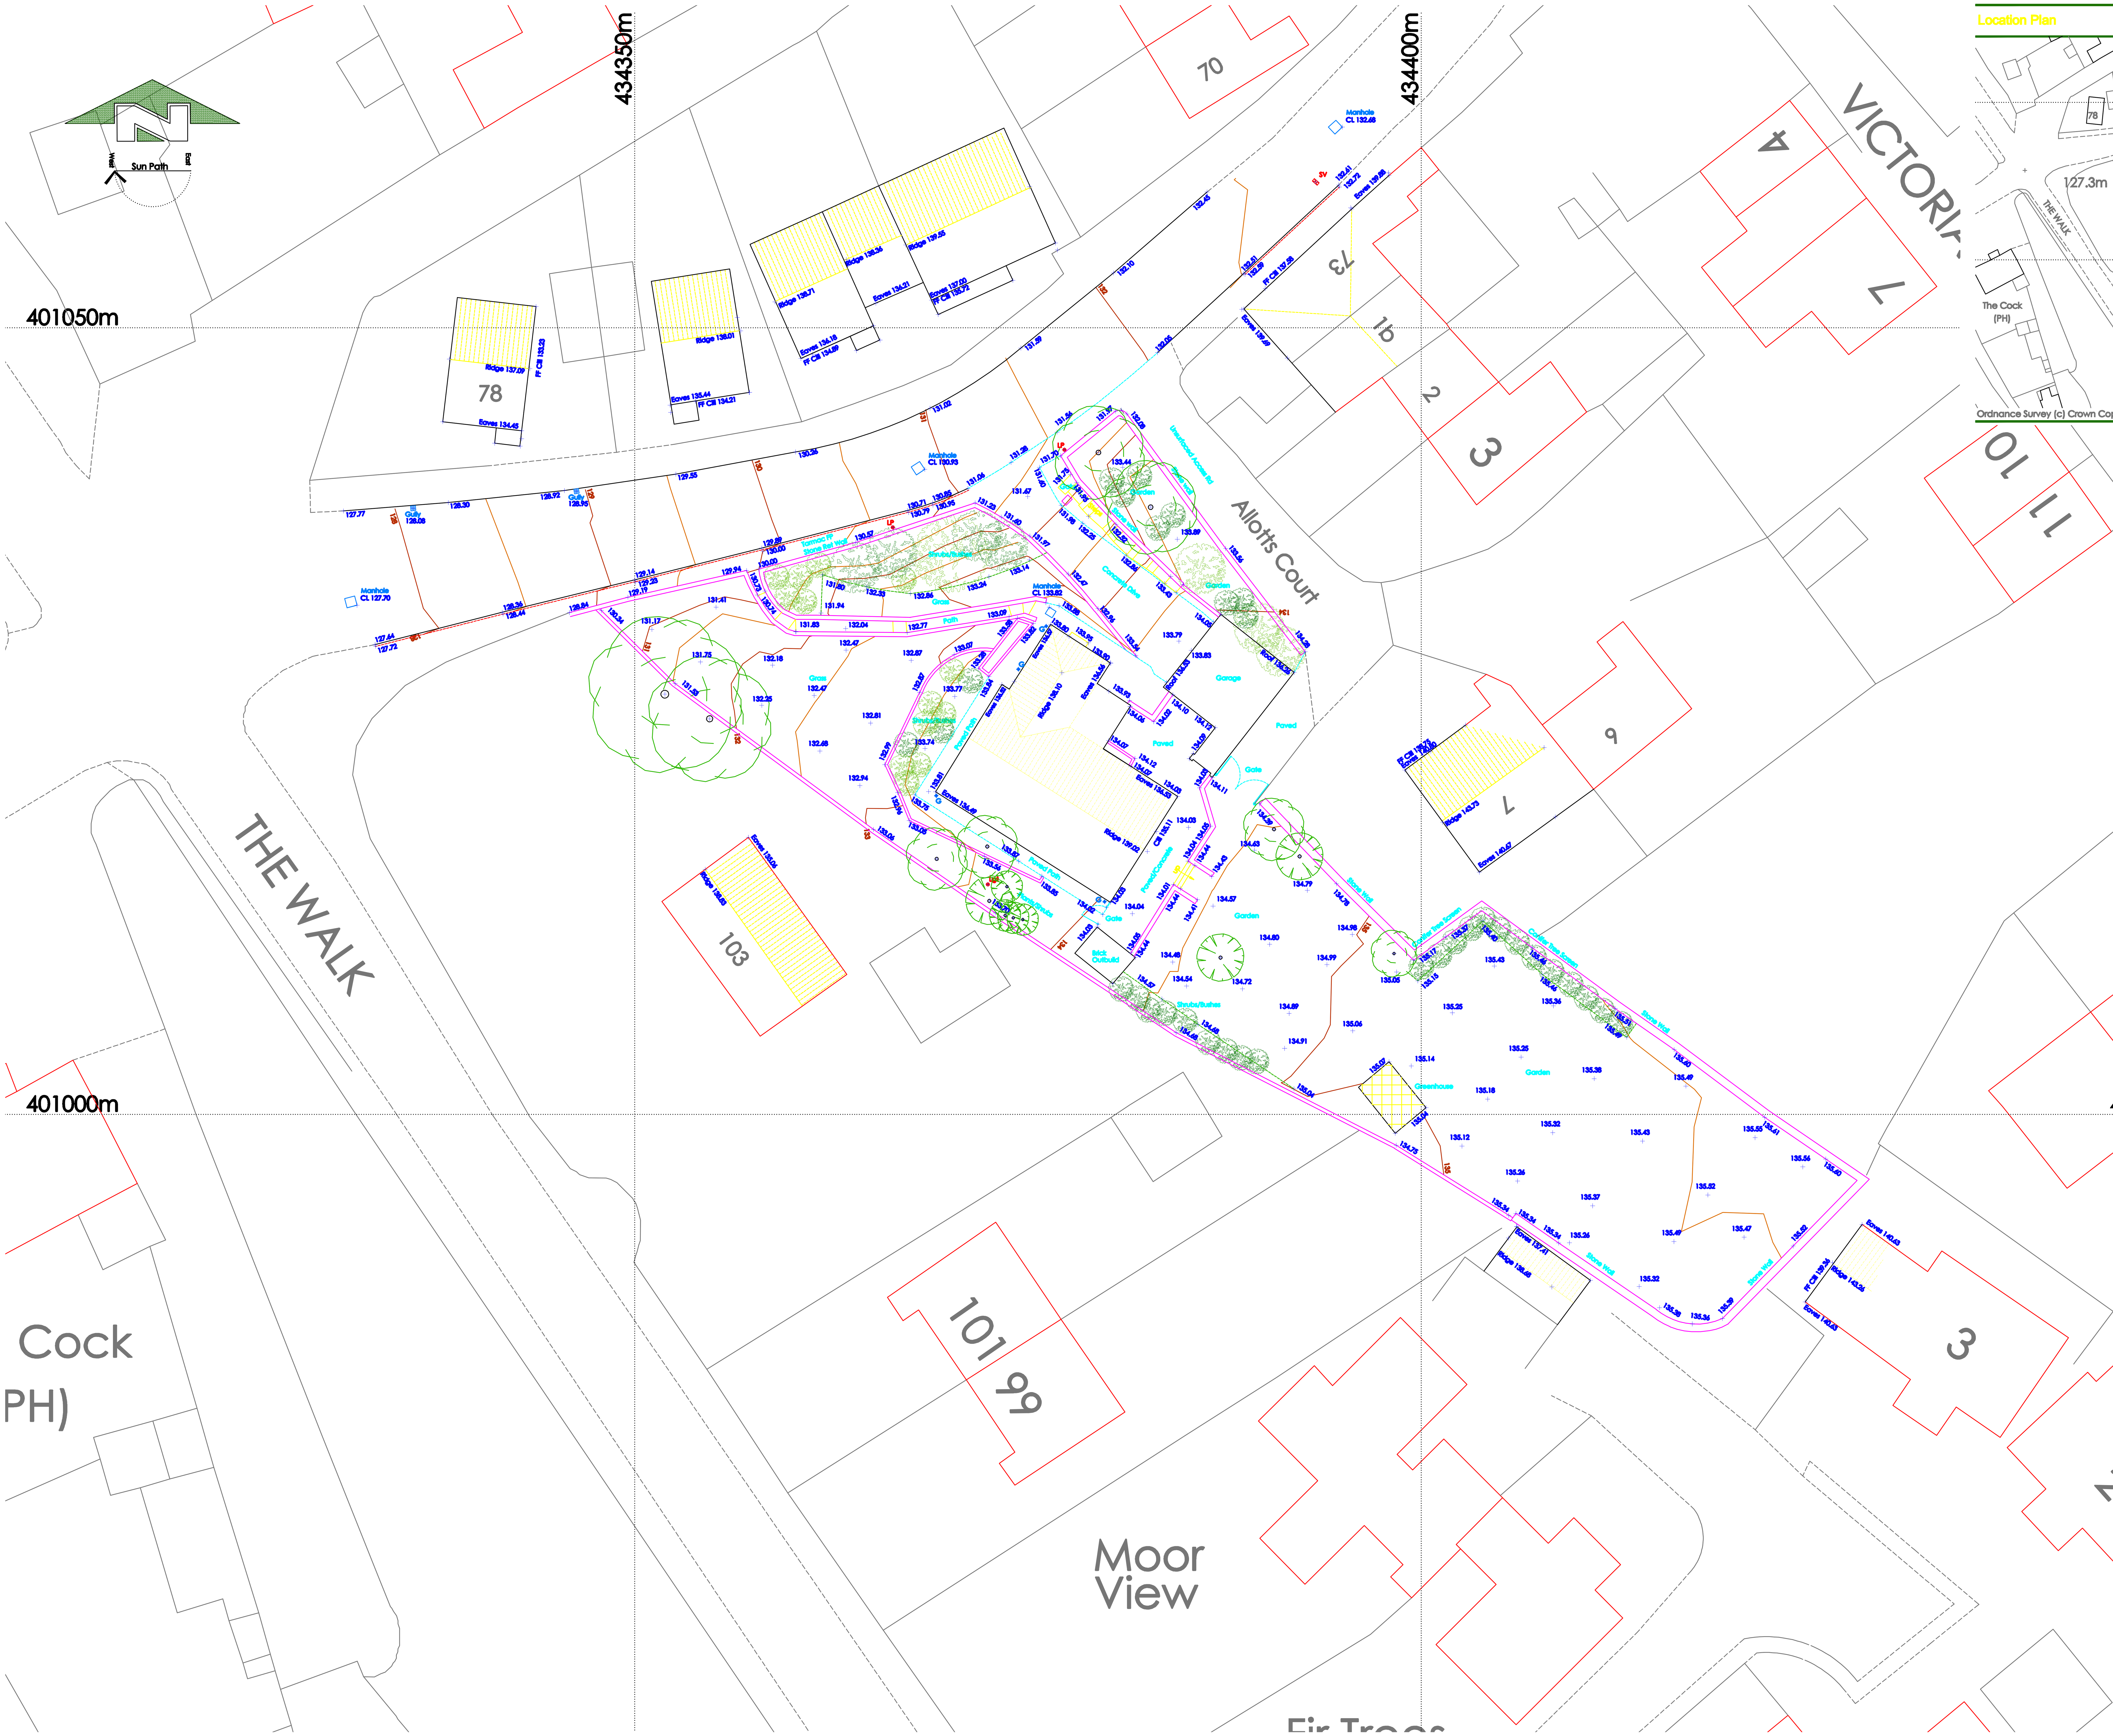


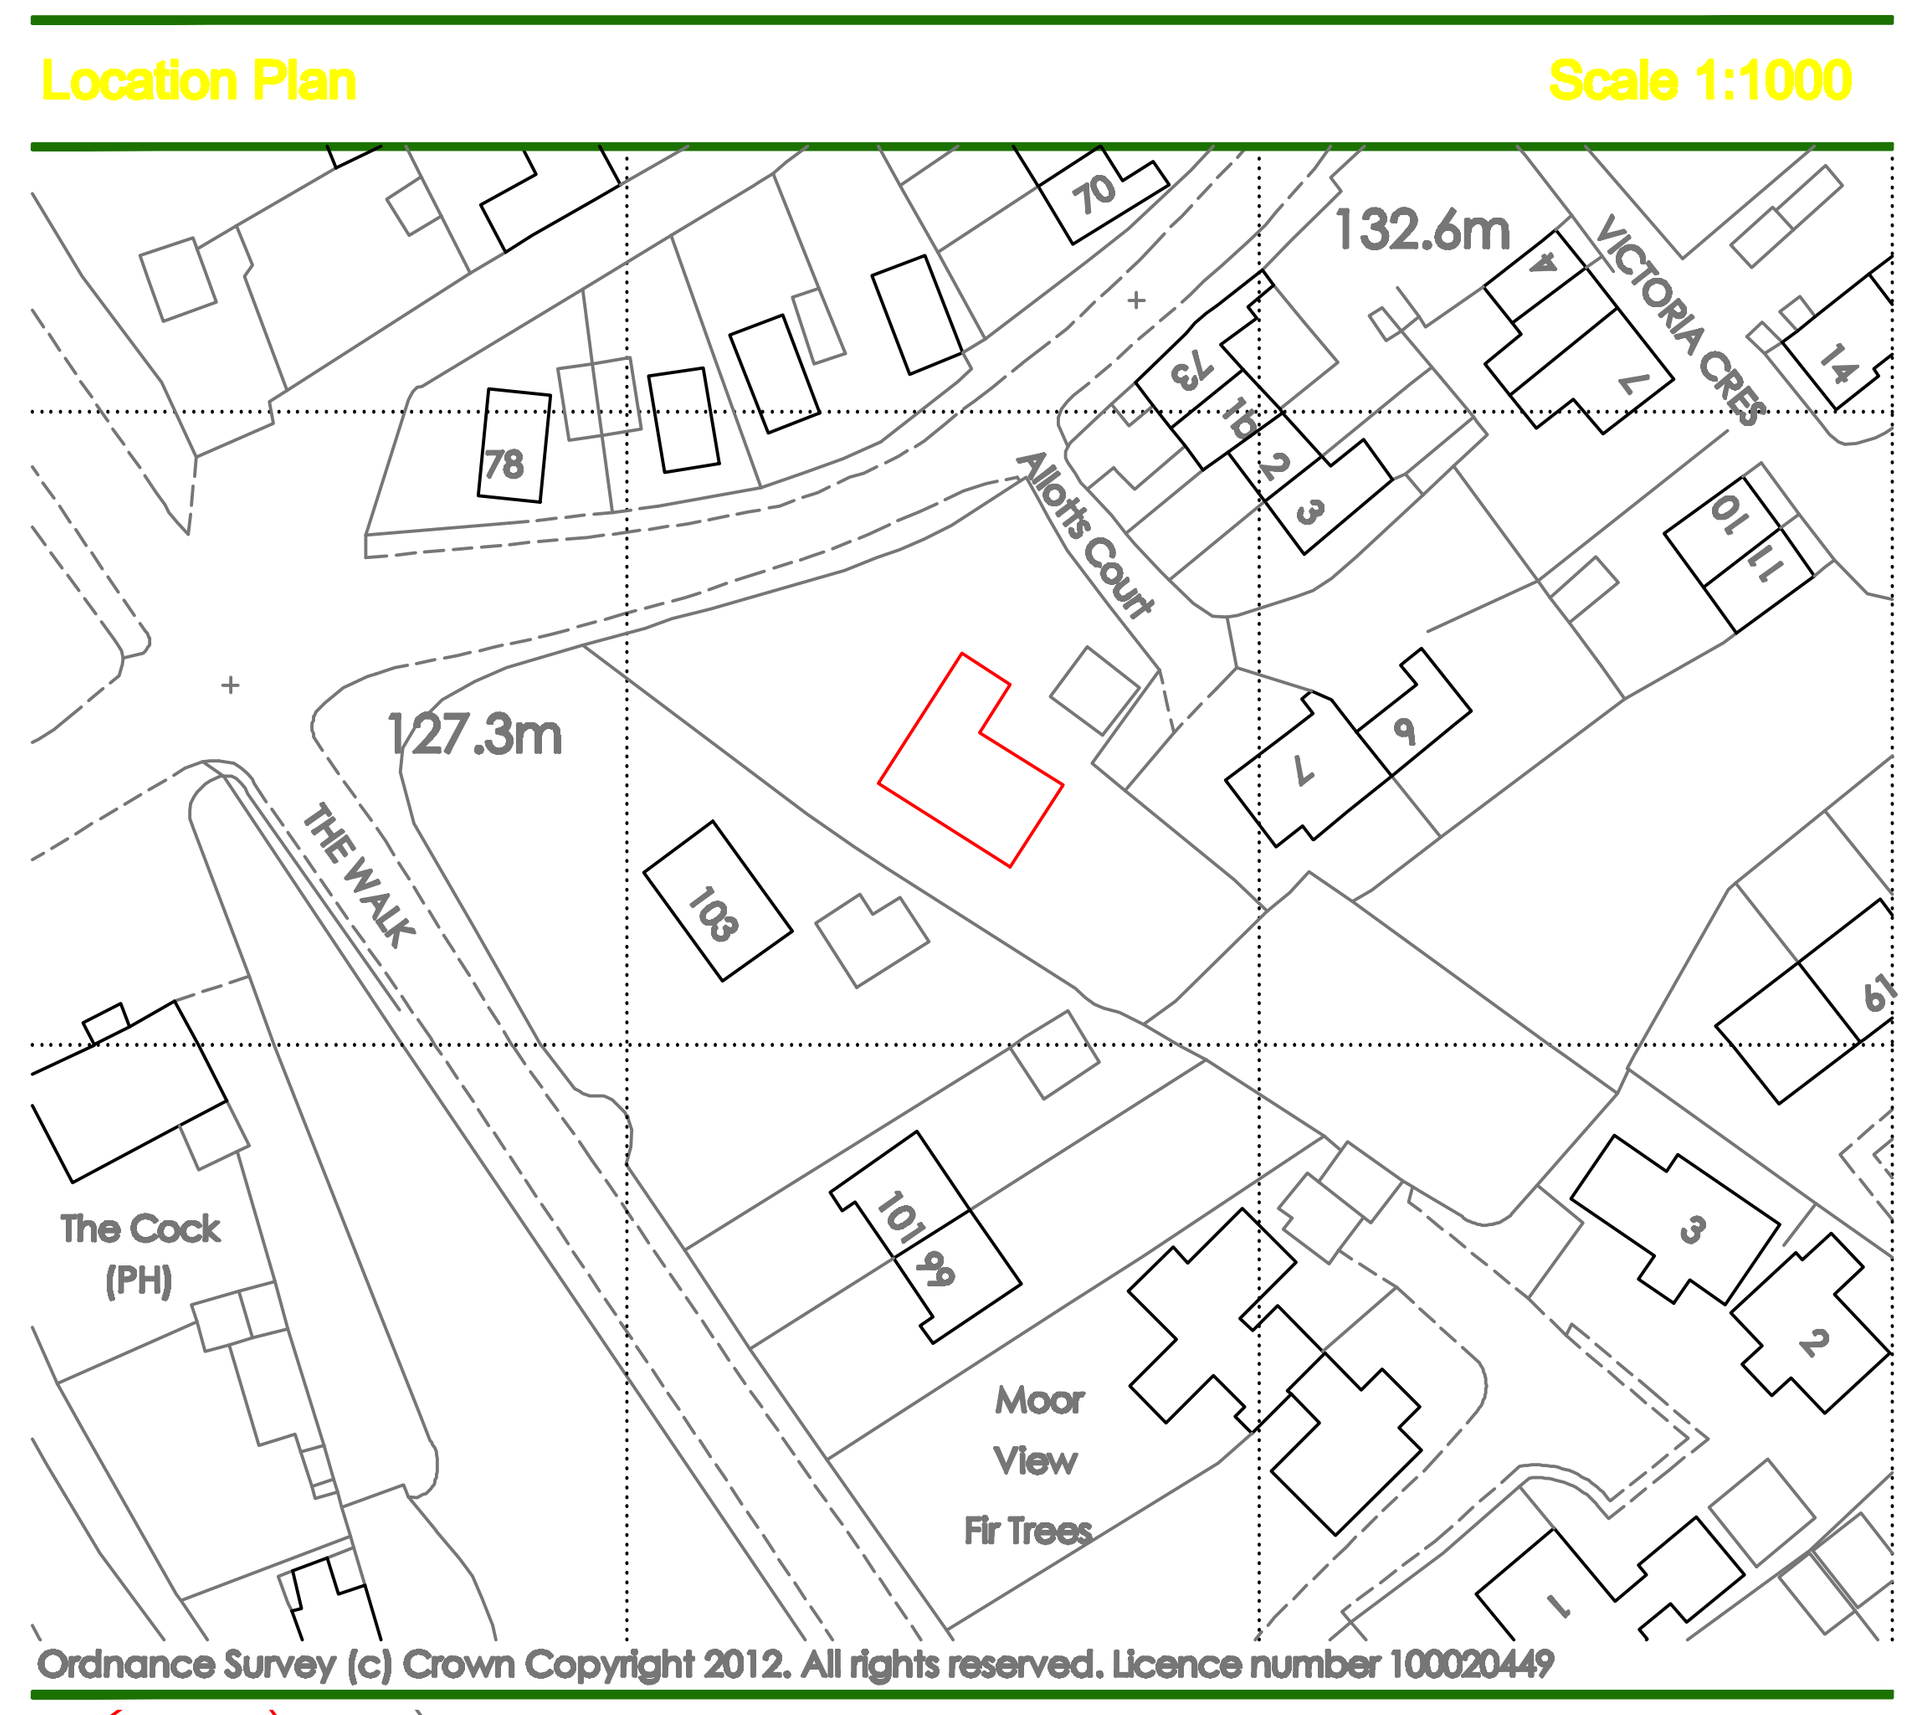

Control & Datum Information

Co-ordinates and levels are based upon OSGB 1936 National Grid (OSGB36) and Ordnance Survey Datum Newlyn (ODN).

They are derived using realtime on site GPS survey, that utilises the National Grid Transformation OSTN02 and the National Geoid Model OSGM02GB.

The data obtained for use in this drawing involved the use of realtime GPS survey and total station survey.

Contours are shown at 0.5m intervals.

Rev	Description	By	Date

Surv.	Drawn	Date	Chkd	Date
MG	MG	10.08.12		

This drawing may not be reproduced, made use of or issued to a third party without permission of:

White Agus Partnership

White Agus Partnership

Providence Villa, 42 Sackville St, Barnsley, S70 2DB

Holden Surveys Ltd

Topographical Building & Site Surveys - CAD Services

T/F: 01226 755365 E: holdensurveys@msn.com

Title. Site Plan

Site. Chapel Street
Birdwell
Barnsley
Sth Yorkshire

COMPUTER GENERATED DRAWING - DO NOT ALTER

Dwg No. WA_039_Chapel St

Sheet No. 1

SCALE	1/200	REV.	