


SITE PLAN

SCALE 1:500

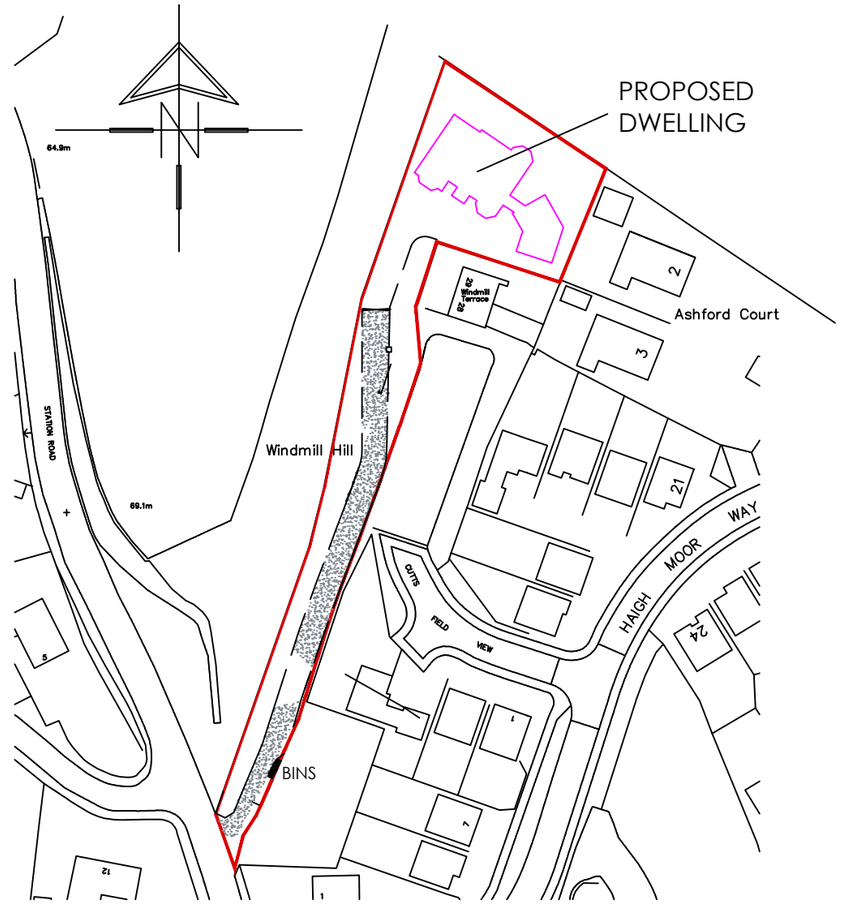

LOCATION PLAN

SCALE 1:1250

White Agus
Architectural Services

OFFICE ONE,
DRILL HALL,
11 EASTGATE,
BARNSLEY.
S70 2EU

Phone: 01226 208482
Email: info@whiteagus.co.uk
Web: www.whiteagus.co.uk

Project. PROPOSED DWELLING AT WINMILL TERRACE, STATION ROAD ROYSTON, BARNSLEY. S71 4HQ	Client. MR DAVID CHAMBERS
Drawing Title. SITE PLAN	Date. FEB 2024 / Scale. AS SHOWN @ A3
	Ref. 21–152 / Dwg. No. 08 / Rev.

Date	Suffix	Description	Date	Suffix	Description