


North Side



South Side

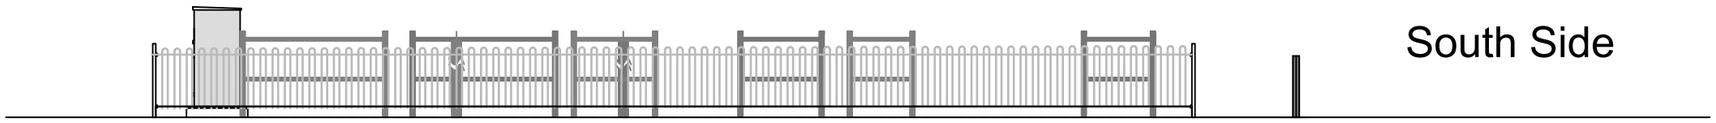


West Side



East Side

Kiosk 1:100

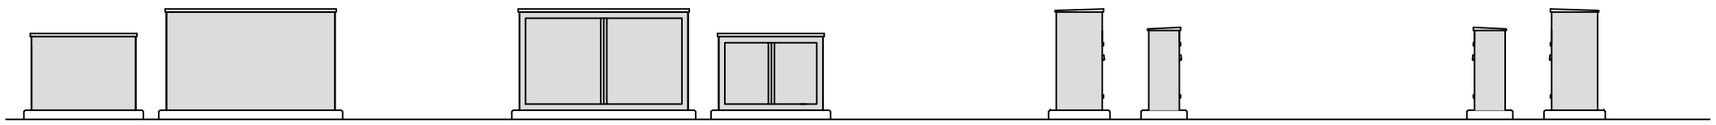

Rear Elevation

Front Elevation

Side Elevations

Side Elevations

**Notes:**
This DWG is based on Pr10864-009 Provided by PDAS

**Materials:**
Kiosk - Fibre Glass
Vents - Galvanized steel vent stack and mesh

| Revisions | Issued | Checked | Date | Note |
|---|---|---|---|---|
| | | | | |

Development
Lundhill Road, Wombwell

Drawing Title
Pumping Station Elevations

Persimmon Homes Yorkshire
Persimmon House
Fulford
York
YO19 4FE
Tel : 01904 642199
Fax : 01904 656142
www.persimmonhomes.com

| Scale: | Drawn: | Checked: | Date: |
|---|---|---|---|
| 1:100 @ A3 | JFW | GMC | March 2020 |

File: S:\South Yorkshire\Com-Tec\2.0 - LIVE SITES\647 - Lundhill Rd, Wombwell\A - Architectural and Engineering\A02 Engineer - Civil Design\08 Pump Station

| Drawing No. | Rev |
|---|---|
| A02_08 | A |