

Drawing No.	Rev No.
MLW001 -003	

TILES TO MATCH EXISTING




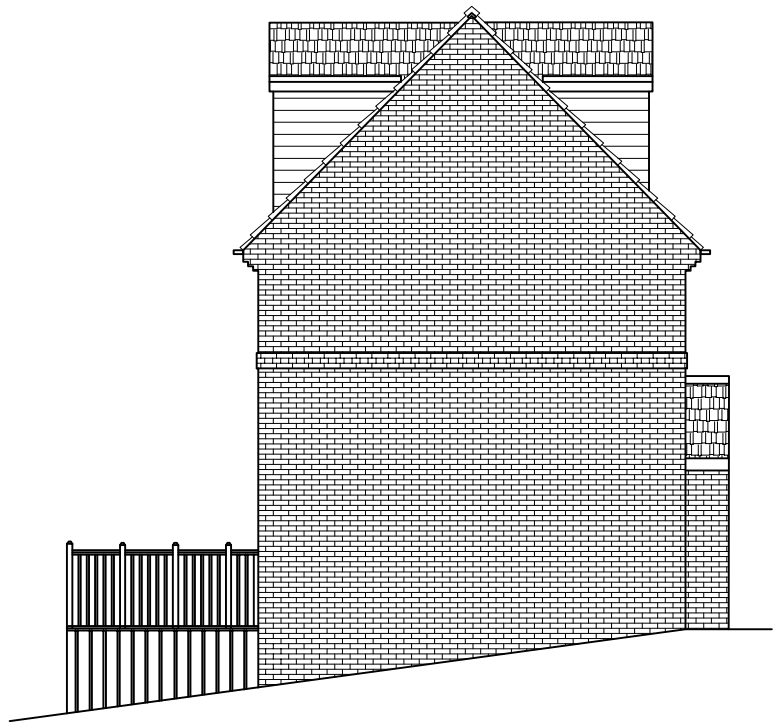

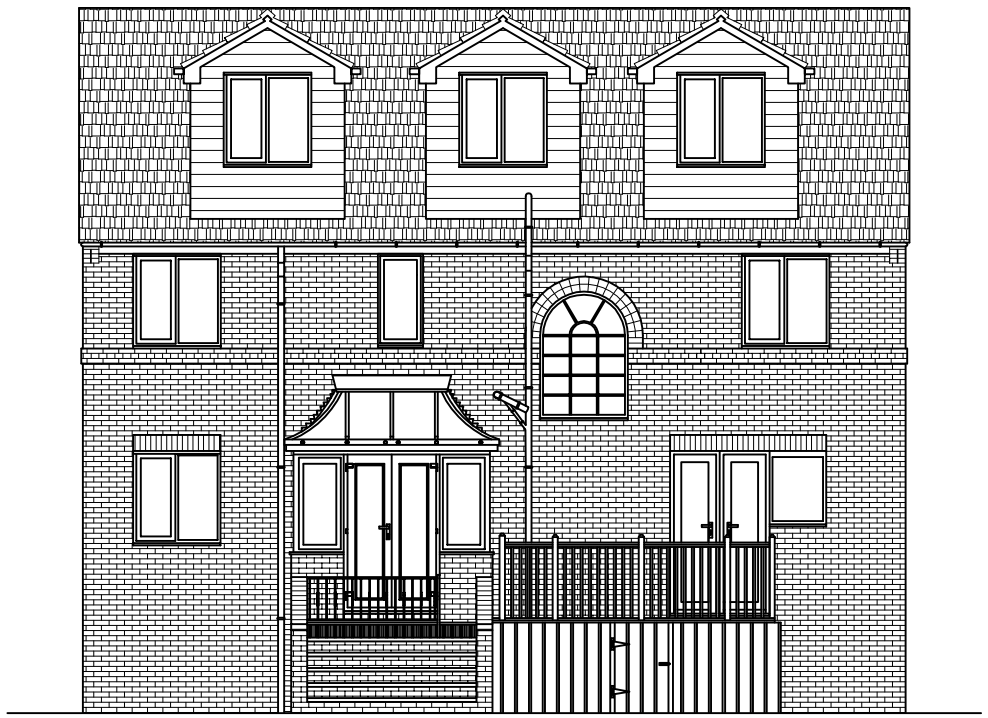

PROPOSED REAR ELEVATION
SCALE 1:100 AT A3

BRICK TO MATCH EXISTING

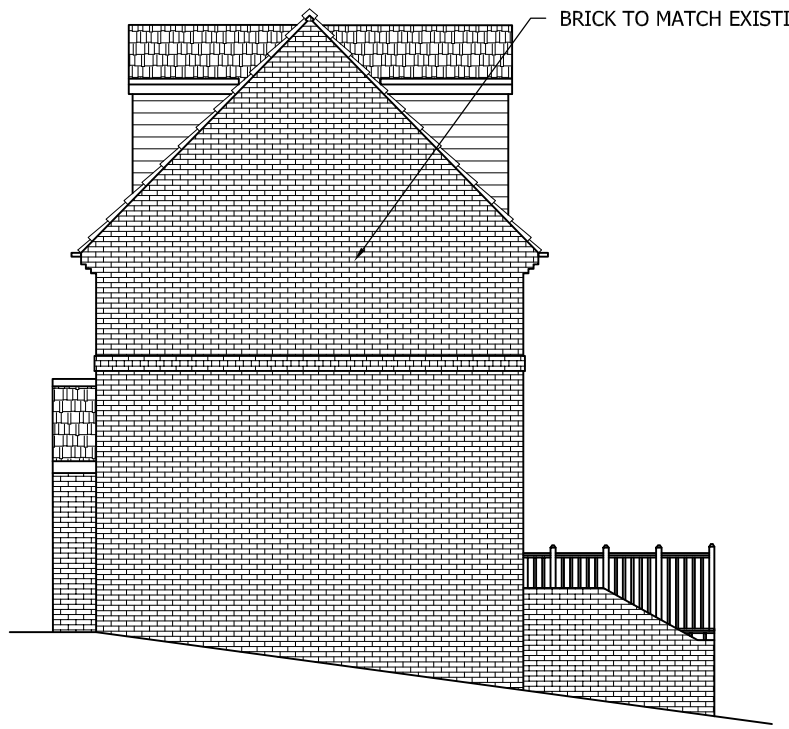

PROPOSED END ELEVATION
SCALE 1:100 AT A3

DO NOT SCALE: Contractor to check all dimensions and report any omissions or errors

NOTES

Rev	Description	By	Chk	App	Date

JRB DESIGNS Ltd
166 Churchfield Lane
Darton
Barnsley
S75 5EA
Tel: 01226 383542
Fax: 01226 380078
Mob: 07970 541192
Email: john@jrbdesigns.co.uk

This drawing is copyright. © jrbdesigns Ltd.

Client
MR L WADINGTON

Drawing Title
PROPOSED ELEVATIONS

Address
31 CROFT DRIVE
MAPPLEWELL
BARNSLEY
S75 6AN

Project Title:
PROPOSED TWO STOREY SIDE EXTENSION & RAISING OF ROOF

Purpose of Issue:
PLANNING

Drawing Status
FIRST ISSUE

Scale at A3	Drawn By	Date	
AS SHOWN	JRB	27/04/2009	
Checked By	Date	Approved By	Date
LW	27/04/2009	LW	27/04/2009
Project No.	Drawing No.		Revision
MLW001	003		-

APPROVAL [X] INFORMATION [ ] TENDER [ ] CONTRACT [ ] CONSTRUCTION [ ]