


DARTON CARE HOME, 66 BINCE LANE

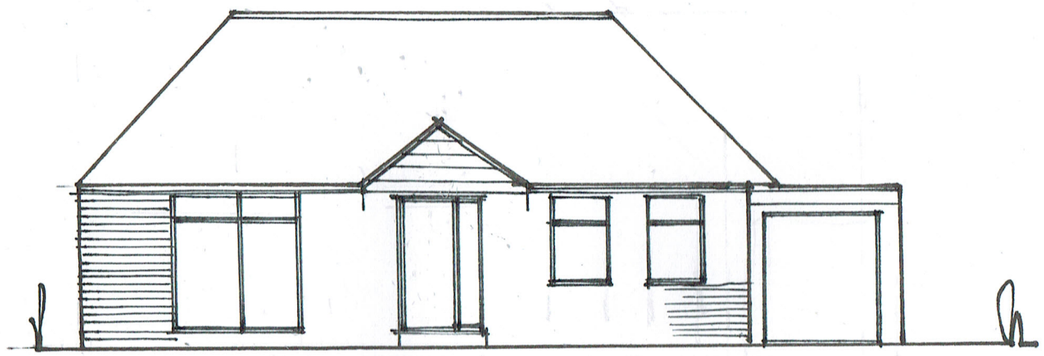


EXISTING FRONT ELEVATION

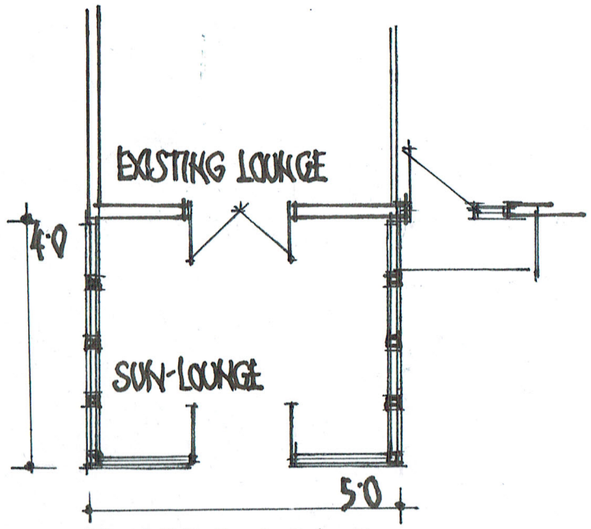


PROPOSED LAYOUT

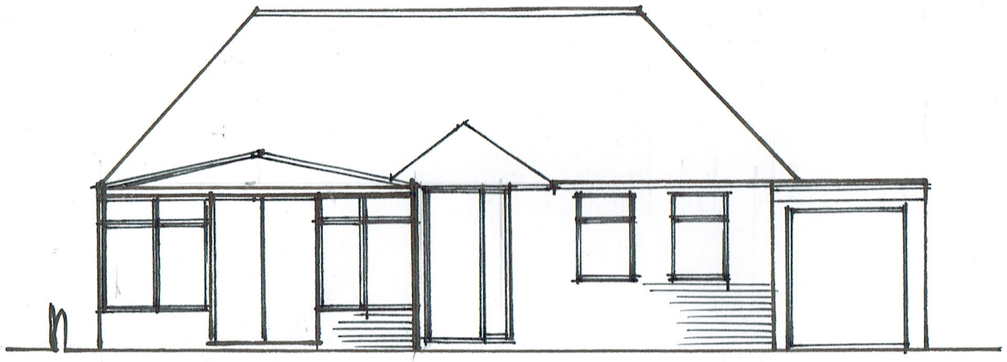

PROPOSED FRONT ELEVATION

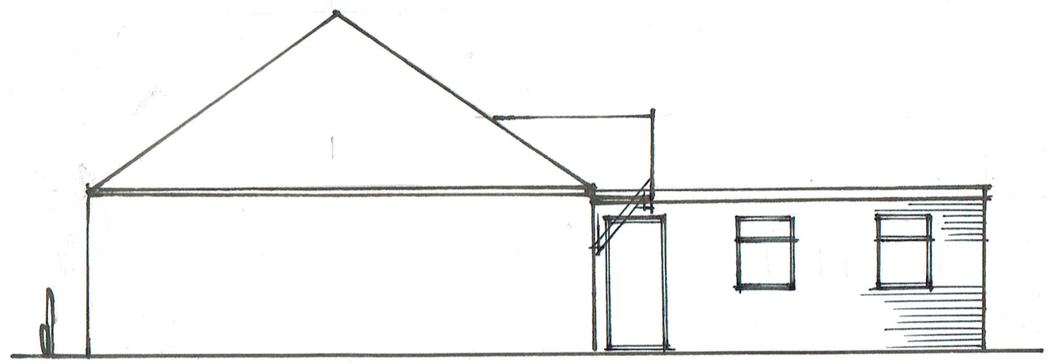

EXISTING SIDE ELEVATION

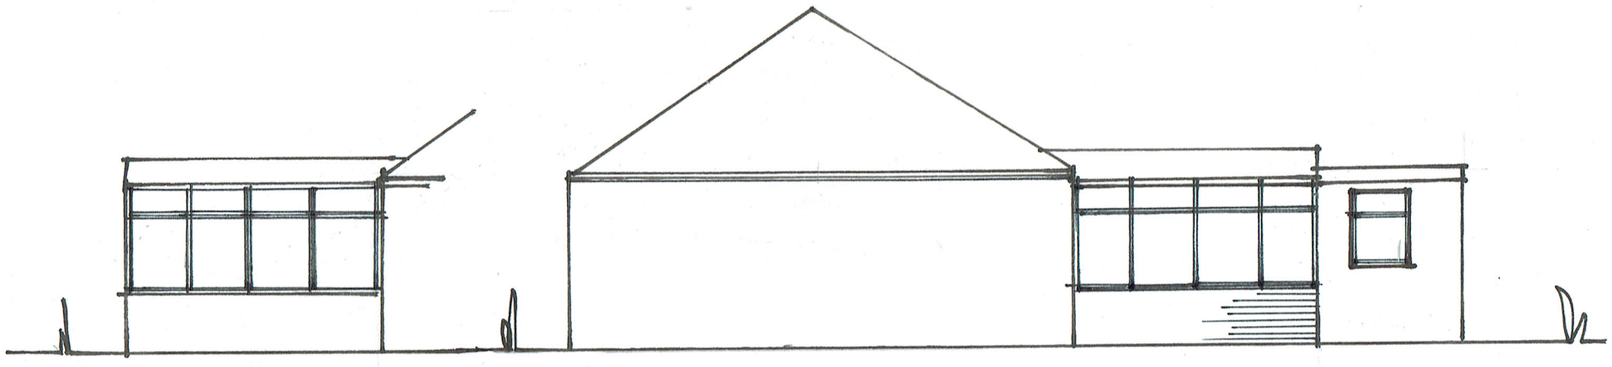

PROPOSED SIDE ELEVATION

SCALE 1:100