

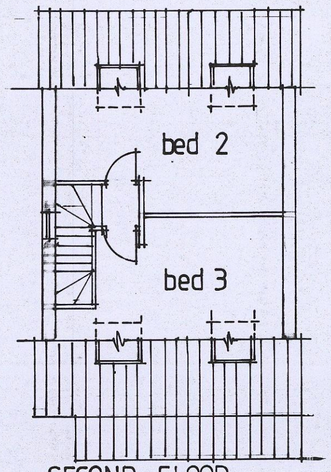



SECOND FLOOR

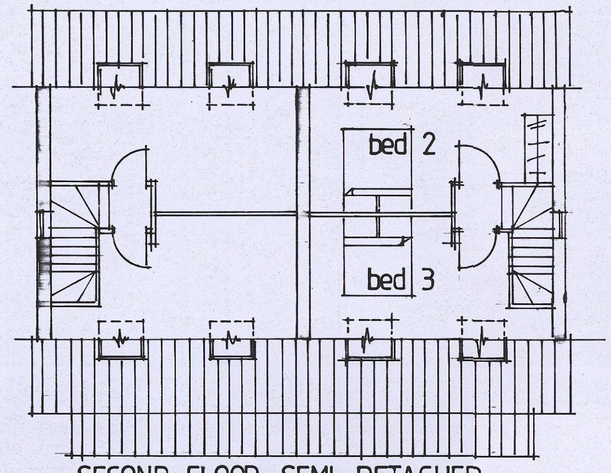


SECOND FLOOR SEMI- DETACHED

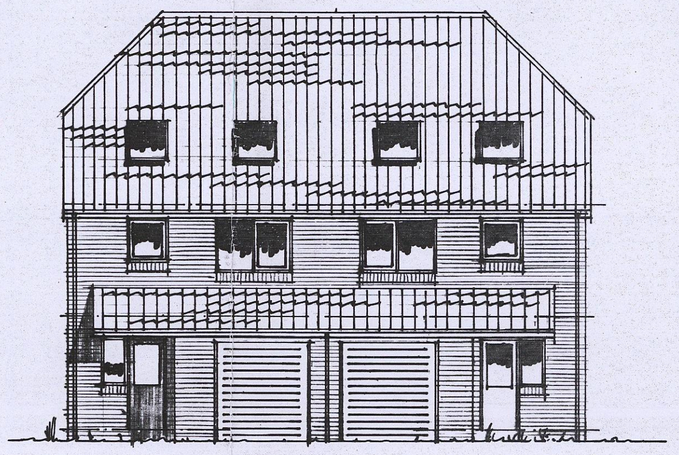


FRONT ELEVATION

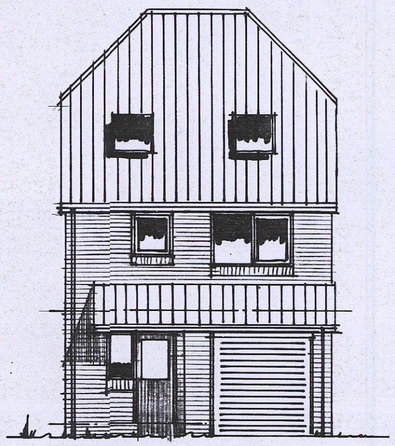

FRONT ELEVATION

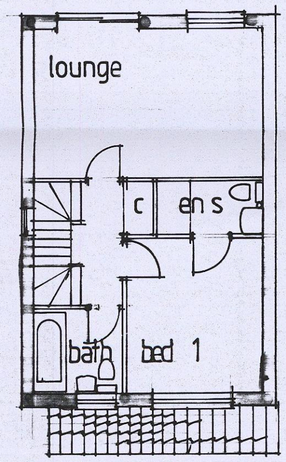


FIRST FLOOR DETACHED

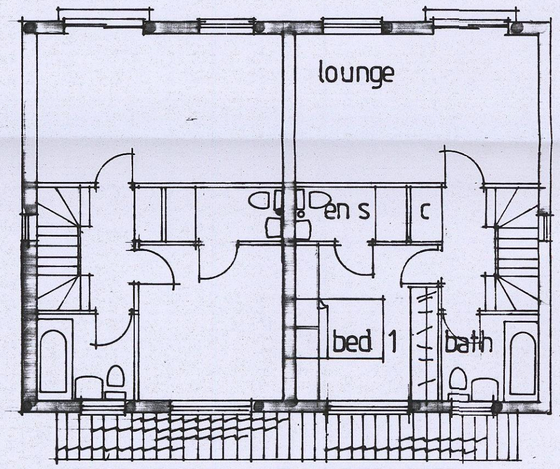


FIRST FLOOR SEMI - DETACHED




REAR ELEVATION

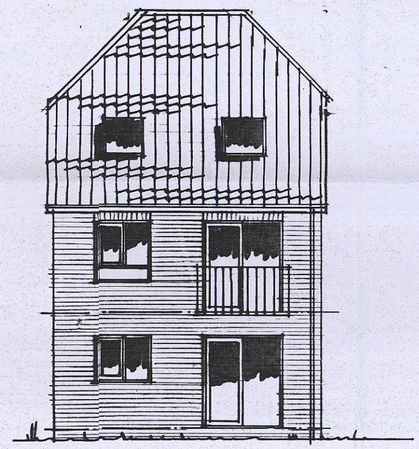


REAR ELEVATION

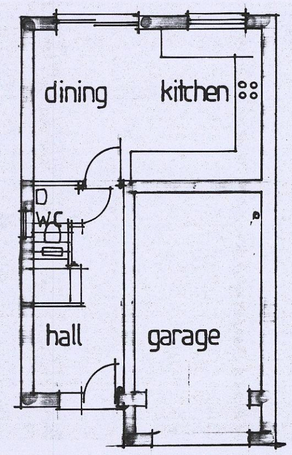


GROUND FLOOR DETACHED

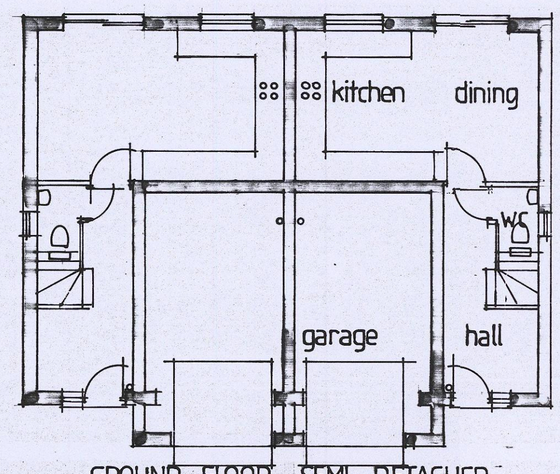

GROUND FLOOR SEMI- DETACHED

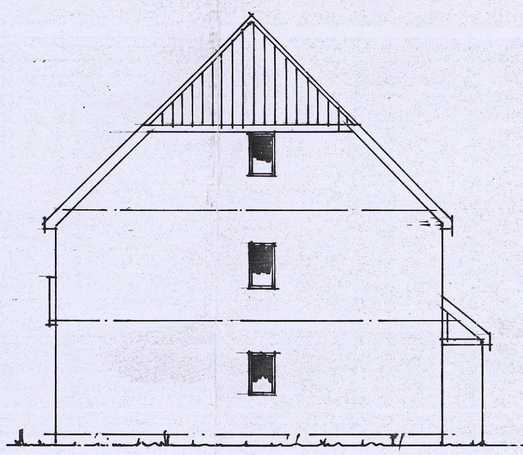

SIDE ELEVATION

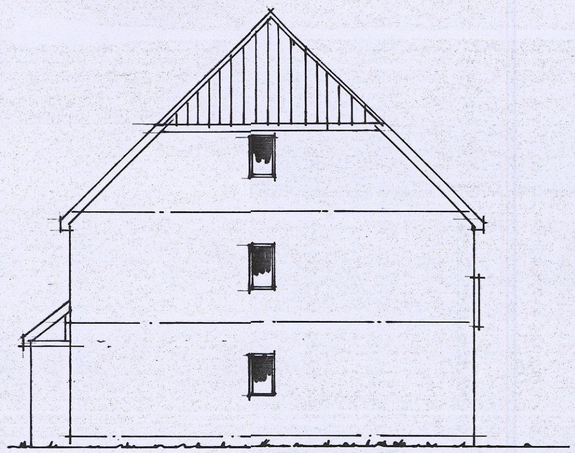


SIDE ELEVATION

NOTE:
ALL DIMENSIONS MUST BE CHECKED ON SITE AND NOT SCALED FROM THIS DRAWING.

COPYRIGHT.
THIS DRAWING IS THE PROPERTY OF THE COMPANY AND MAY NOT BE COPIED, USED OR DISCLOSED FOR ANY PURPOSE EXCEPT AS AUTHORISED IN WRITING BY THE COMPANY.

BMBC
CORPORATE MAIL ROOM
21 MAY 2013.
RECEIVED
CHARGE COPY

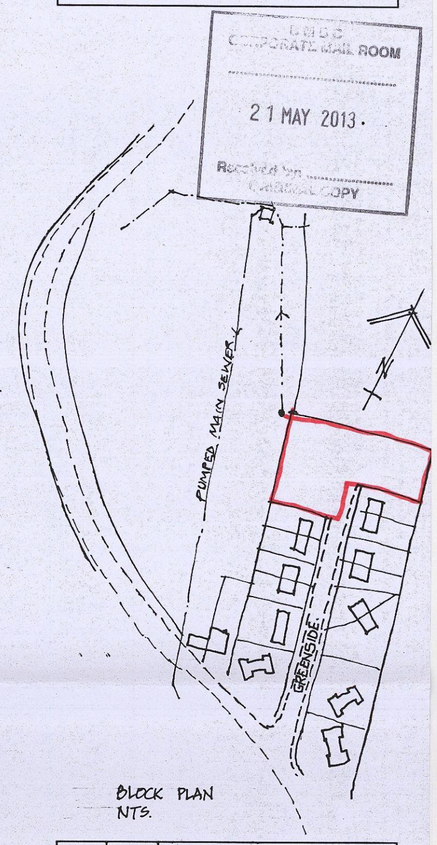

BLOCK PLAN
NTS.

REV.	DATE	AMENDMENT
A	16.5.13	HIPPED ROOFS ADDED.

CLIENT
MR K. NAYLOR

TITLE
PLANS AND ELEVATIONS OF :-
DETACHED AND SEMI-DETACHED HOUSES,
DEVELOPMENT AT:- GREENSIDE,
SHAFTON.
BARNSLEY.

P. Dimelow
B.A. hons Dip Arch. M.A.
Architectural Design and Planning Consultant


Ash Barn
Finkle Street
Wortley
Sheffield.
S35 7DH 0114 2884937

SCALE	DATE	DRAWN
1:100	FEB. 2013	P.D


DRAWING No.	REV.
KNS - 213 - 2.	A



ELEVATION FROM ℄ GREENSIDE LOOKING EAST

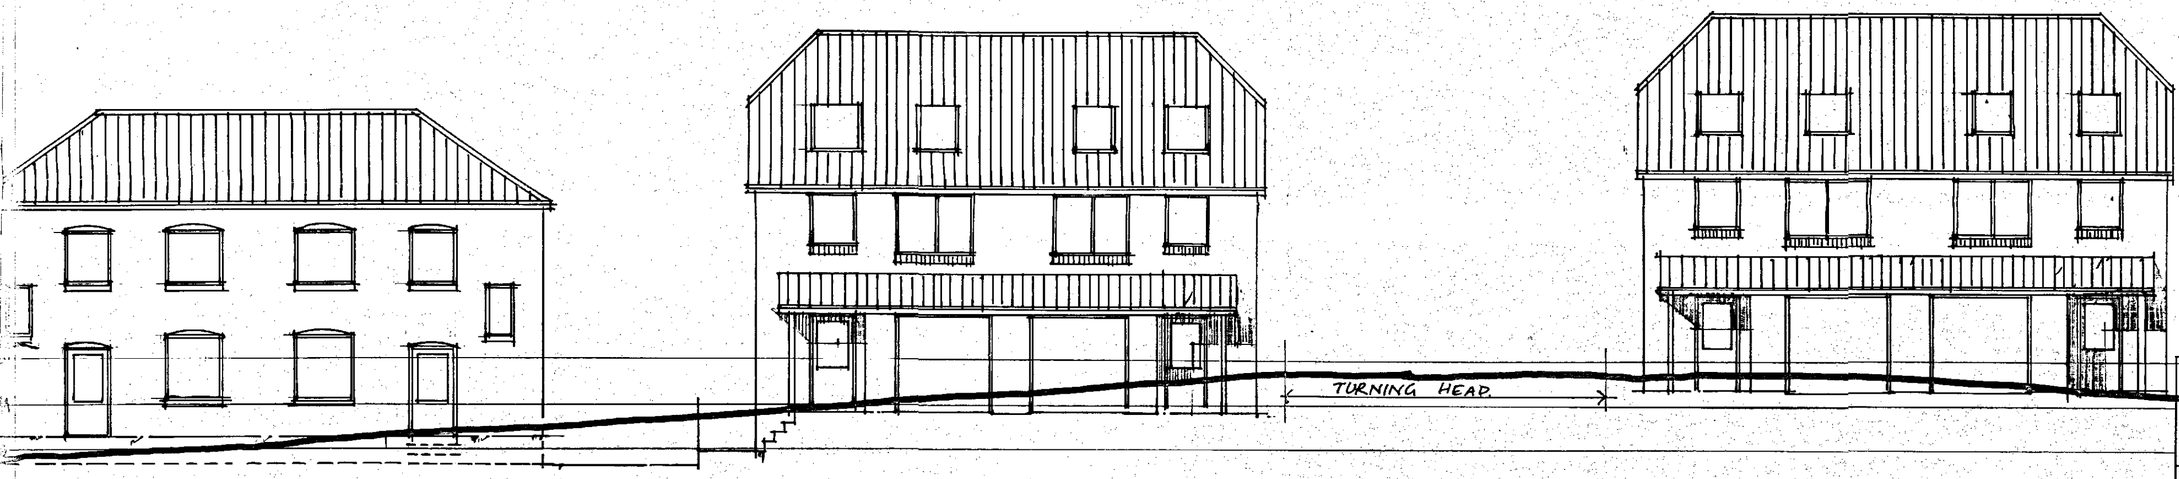

ELEVATION FROM ℄ GREENSIDE LOOKING WEST.

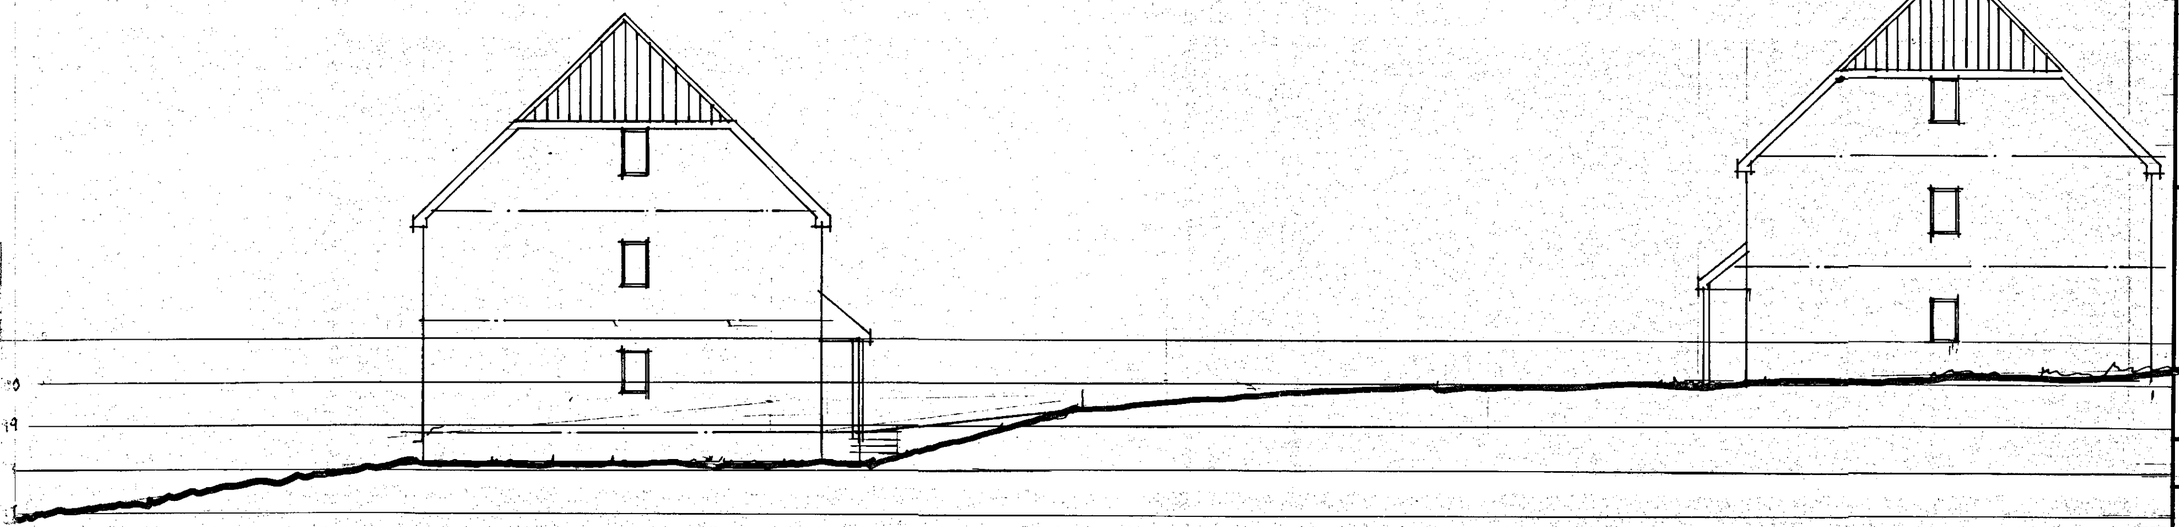

CROSS SECTION X - X LOOKING NORTH.

BMDC
CORPORATE MAIL ROOM
21 MAY 2013
Received by:
ORIGINAL COPY

NOTE:
ALL DIMENSIONS MUST BE CHECKED ON SITE AND NOT SCALED FROM THIS DRAWING.

COPYRIGHT.
THIS DRAWING IS THE PROPERTY OF THE COMPANY AND MAY NOT BE COPIED, USED OR DISCLOSED FOR ANY PURPOSE EXCEPT AS AUTHORISED IN WRITING BY THE COMPANY.

REV.	DATE	AMENDMENT

CLIENT
MR. K NAYLOR.

TITLE
STREET ELEVATIONS AND SITE CROSS SECTION. DEVELOPMENT AT GREENSIDE, SHAFTON BARNSLEY.

P. Dimelow
B.A. hons Dip Arch. M.A.
Architectural Design and Planning Consultant.

Ash Barn
Finkle Street
Wortley
Sheffield.
S35 7DH 0114 2884937

SCALE	DATE	DRAWN
1:100	MAY 2013	P.D.

DRAWING No.	REV.
KNS - 213 - 3.	