


## Existing First Floor Plan

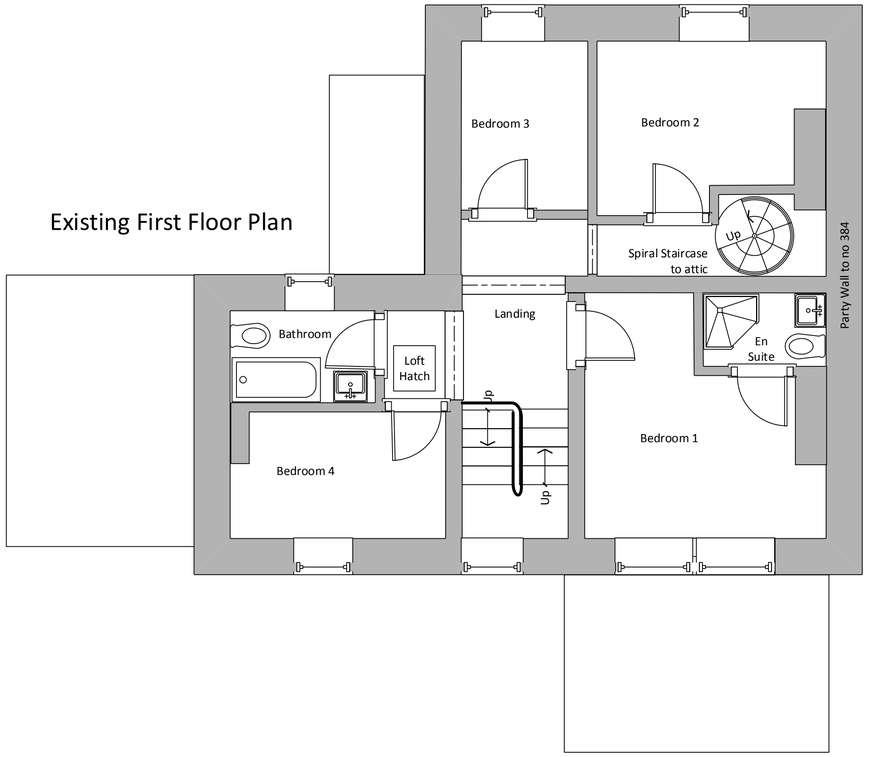



## Proposed First Floor Plan

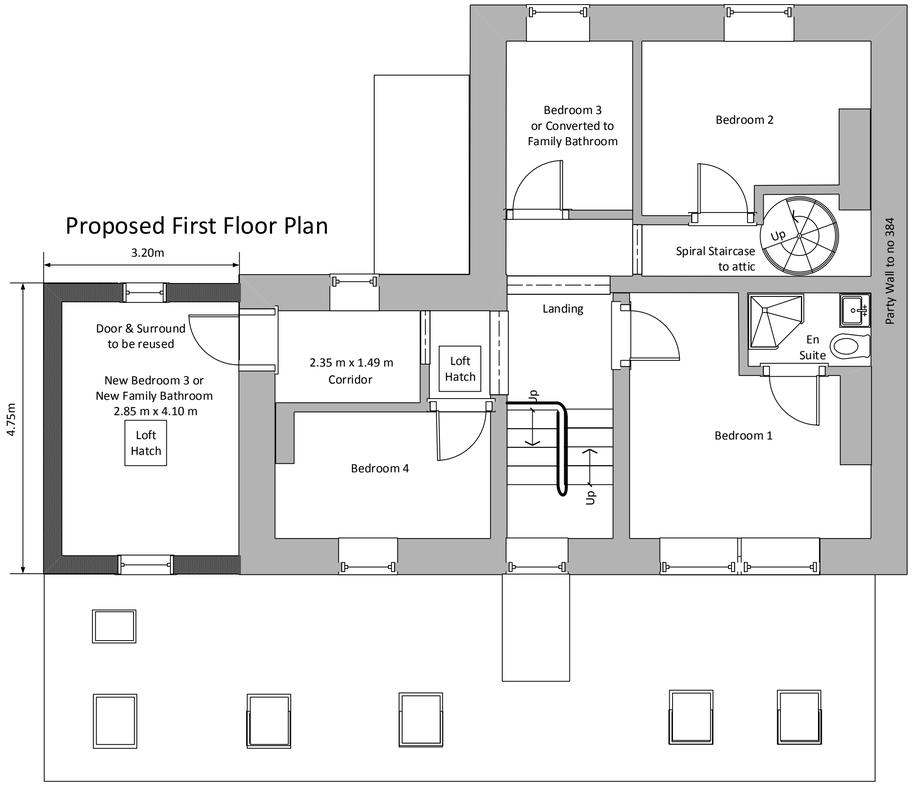

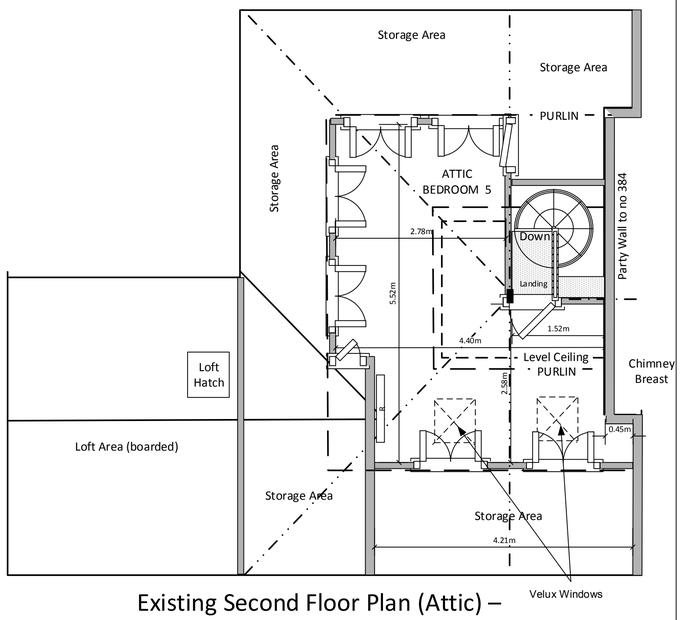



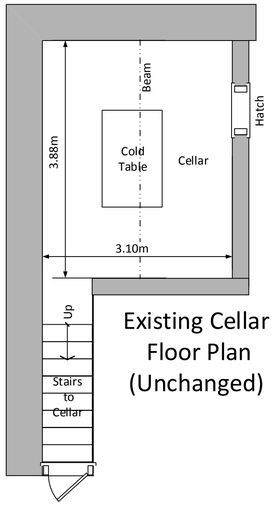

## Existing Second Floor Plan (Attic) – (Unchanged)

## Existing Ground Floor Plan

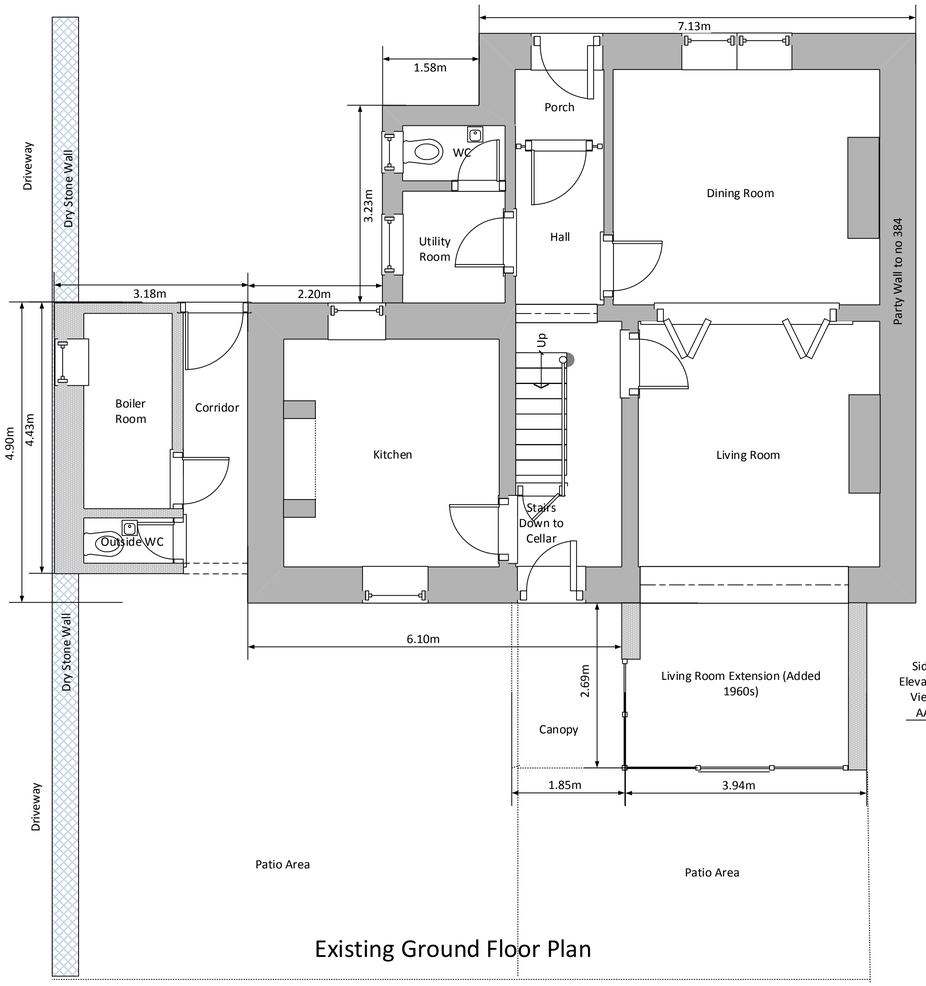


## Proposed Ground Floor Plan

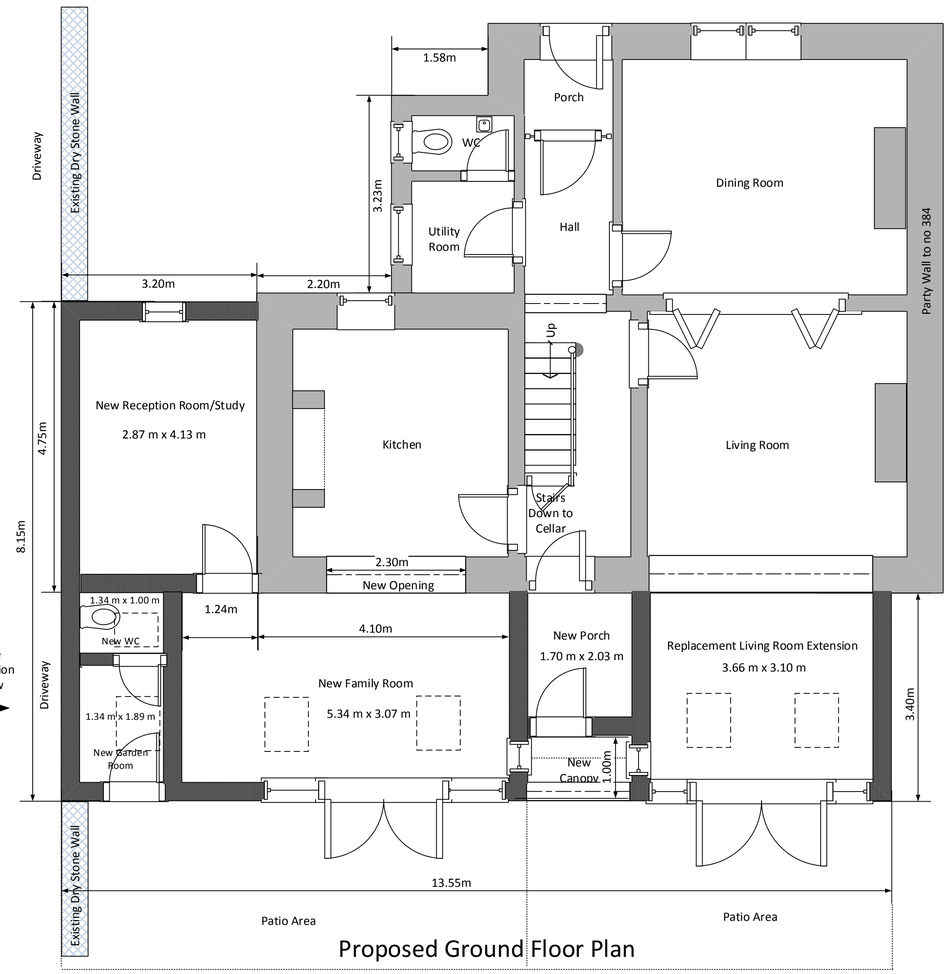


## Existing Cellar Floor Plan (Unchanged)

Key

- Existing Walls
- Existing Walls to be demolished
- New Walls

ALL DRAWINGS SCALE 1:50 @ A1
or 1:100 @ A3

0m 0.75m 1.25m 2.5m

ALL DIMENSIONS APPROXIMATE

386 Manchester Road, Millhouse Green, S36 9NS
EXISTING & PROPOSED FLOORPLANS

| Drawn : D. E. | Scale 1:50 @ A1<br>Scale 1:100 @ A3 | Date : 26/9/2015 | Revision E |
|---|---|---|---|