
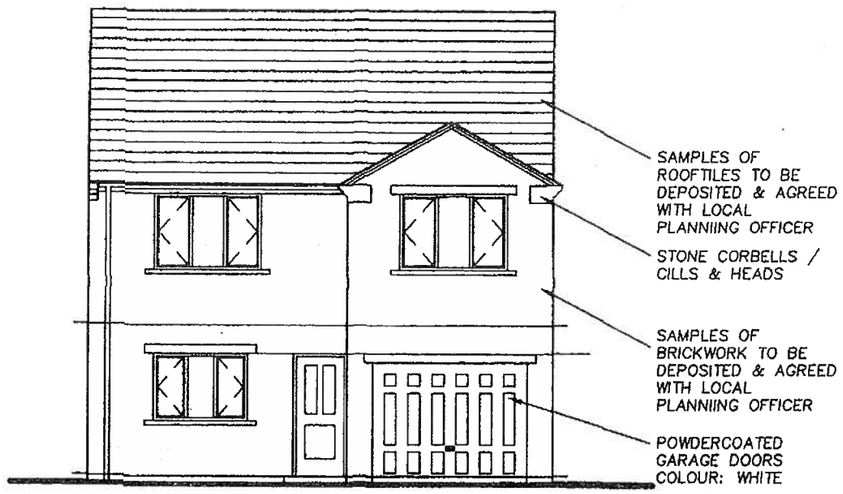


PROPOSED SOUTH ELEVATION (FRONT) SCALE 1:100

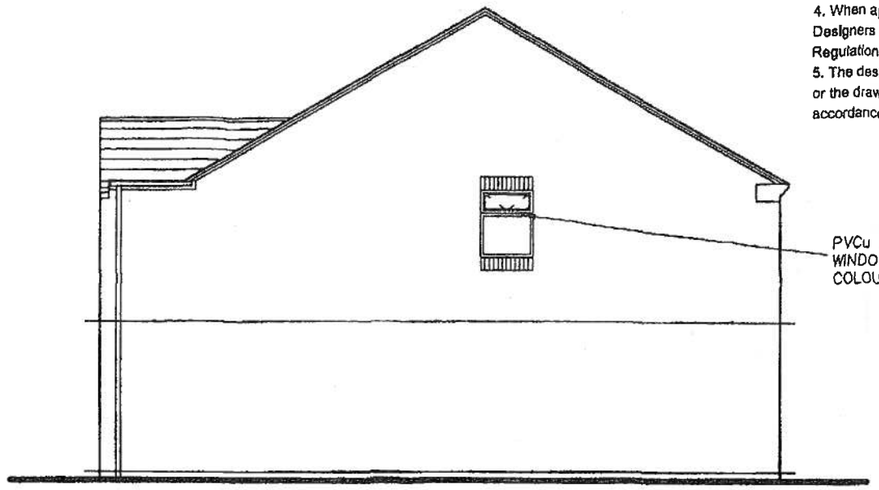


PROPOSED EAST ELEVATION (SIDE) SCALE 1:100


Notes

LCD LEEDS CITY DEVELOPMENTS

1. Do not scale drawing. If in doubt contact LCD
2. All dimensions are in millimeters unless noted otherwise
3. Not for construction unless otherwise shown
4. When appropriate, this drawing to be read in conjunction with project specific Designers Risk Assessments, produced in accordance with requirements of Regulation 13 of the Construction (Design and Management) Regulations 1994
5. The design shown on this drawing is the property of LCD and is not to be used or the drawing copied, communicated or disclosed, in whole or in part, except in accordance with a contract, licence or agreement in writing with LCD

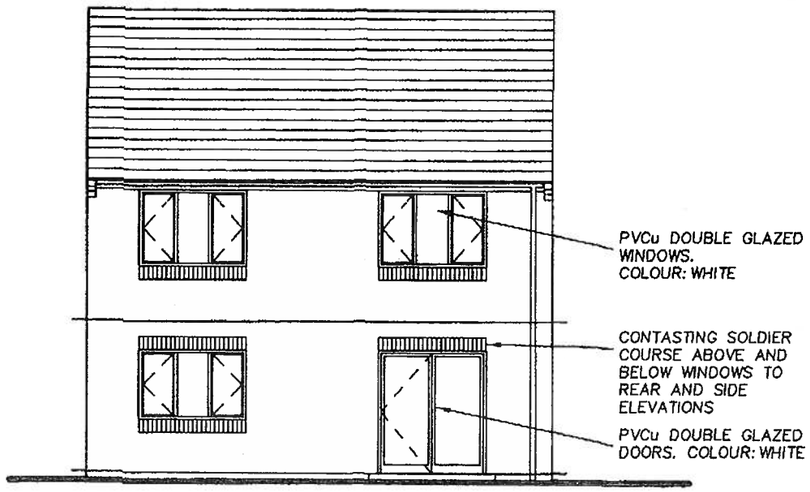

PROPOSED NORTH ELEVATION (REAR) SCALE 1:100

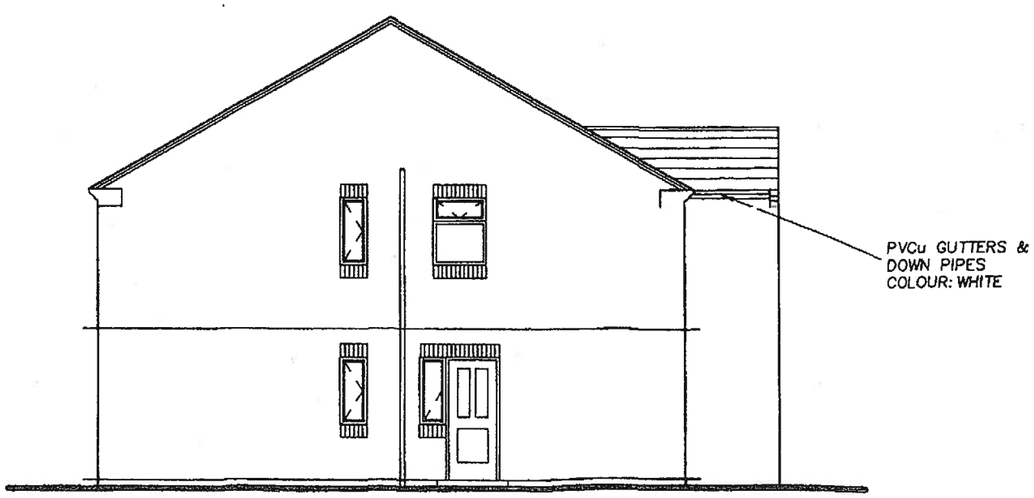

PROPOSED WEST ELEVATION (SIDE) SCALE 1:100

LCD LEEDS CITY DEVELOPMENTS


PUDJIZ HILLAM LANE BURTON SALMON LEEDS LS25 5JQ
Tel DM: +44 (0)7889122371 ddmoore@tiscali.co.uk

PROJECT: GEORGES CLOSE (FORMER RESERVOIR) OFF CARLTON ROAD, BARNSLEY - S71 2AW		STAGE: PLANNING		
TITLE: PROPOSED ELEVATIONS		SCALE: 1:100 @ A3	JOB No.: 09-20	DWG No.: 003 / REV.: -
		DRAWN: DM / CHECKED: -	DATE: 15-09-2009	


Notes

1. Do not scale drawing. If in doubt contact LCD
2. All dimensions are in millimeters unless noted otherwise
3. Not for construction unless otherwise shown
4. When appropriate, this drawing to be read in conjunction with project specific Designers Risk Assessments, produced in accordance with requirements of Regulation 13 of the Construction (Design and Management) Regulations 1994
5. The design shown on this drawing is the property of LCD and is not to be used or the drawing copied, communicated or disclosed, in whole or in part, except in accordance with a contract, licence or agreement in writing with LCD

LCD LEEDS CITY DEVELOPMENTS

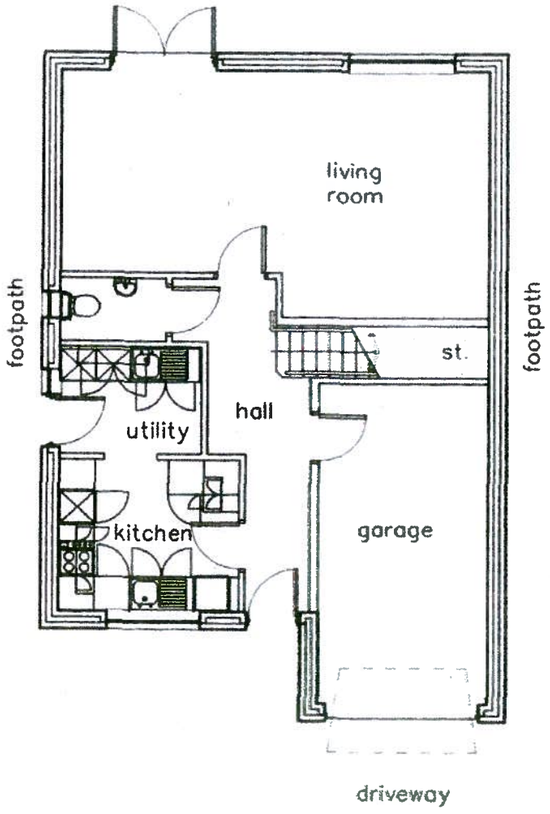

PROPOSED GROUND FLOOR PLAN SCALE 1:100

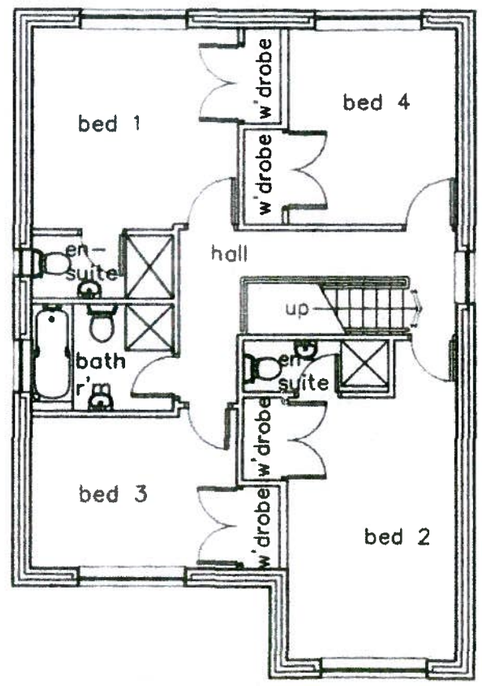

PROPOSED FIRST FLOOR PLAN SCALE 1:100



SITE LOCATION PLAN SCALE 1:1250

LCD LEEDS CITY DEVELOPMENTS

PUDJIZ HILLAM LANE BURTON SALMON LEEDS LS25 5JQ
Tel DM: +44 (0)7889122371 ddmoore@tiscali.co.uk


PROJECT: GEORGES CLOSE (FORMER RESERVOIR) OFF CARLTON ROAD, BARNSLEY - S71 2AW		STAGE: PRELIMINARY		
TITLE: PROPOSED FLOOR PLANS		SCALE: 1:100 @ A3	JOB No.: 09-20	DWG No.: 002 / REV: -
		DRAWN: DM / CHECKED: -	DATE: 11-09-2009	

REV:	DESCRIPTION:	BY:	DATE:
A	REVISED IN ACCORDANCE WITH LOCAL AUTHORITIES COMMENTS. BUILDING & SITE ACCESS LINE AMENDED	DM	07.04.2010
B	REVISED IN ACCORDANCE WITH LOCAL AUTHORITIES COMMENTS. GARDEN HEIGHTS REDUCED & BUS STOP RELOCATED	DM	21.05.2010

Notes

LCD LEEDS CITY DEVELOPMENTS

1. Do not scale drawing. If in doubt contact LCD
2. All dimensions are in millimeters unless noted otherwise
3. Not for construction unless otherwise shown
4. When appropriate, this drawing to be read in conjunction with project specific Designers Risk Assessments, produced in accordance with requirements of Regulation 13 of the Construction (Design and Management) Regulations 1994
5. The design shown on this drawing is the property of LCD and is not to be used or the drawing copied, communicated or disclosed, in whole or in part, except in accordance with a contract, licence or agreement in writing with LCD

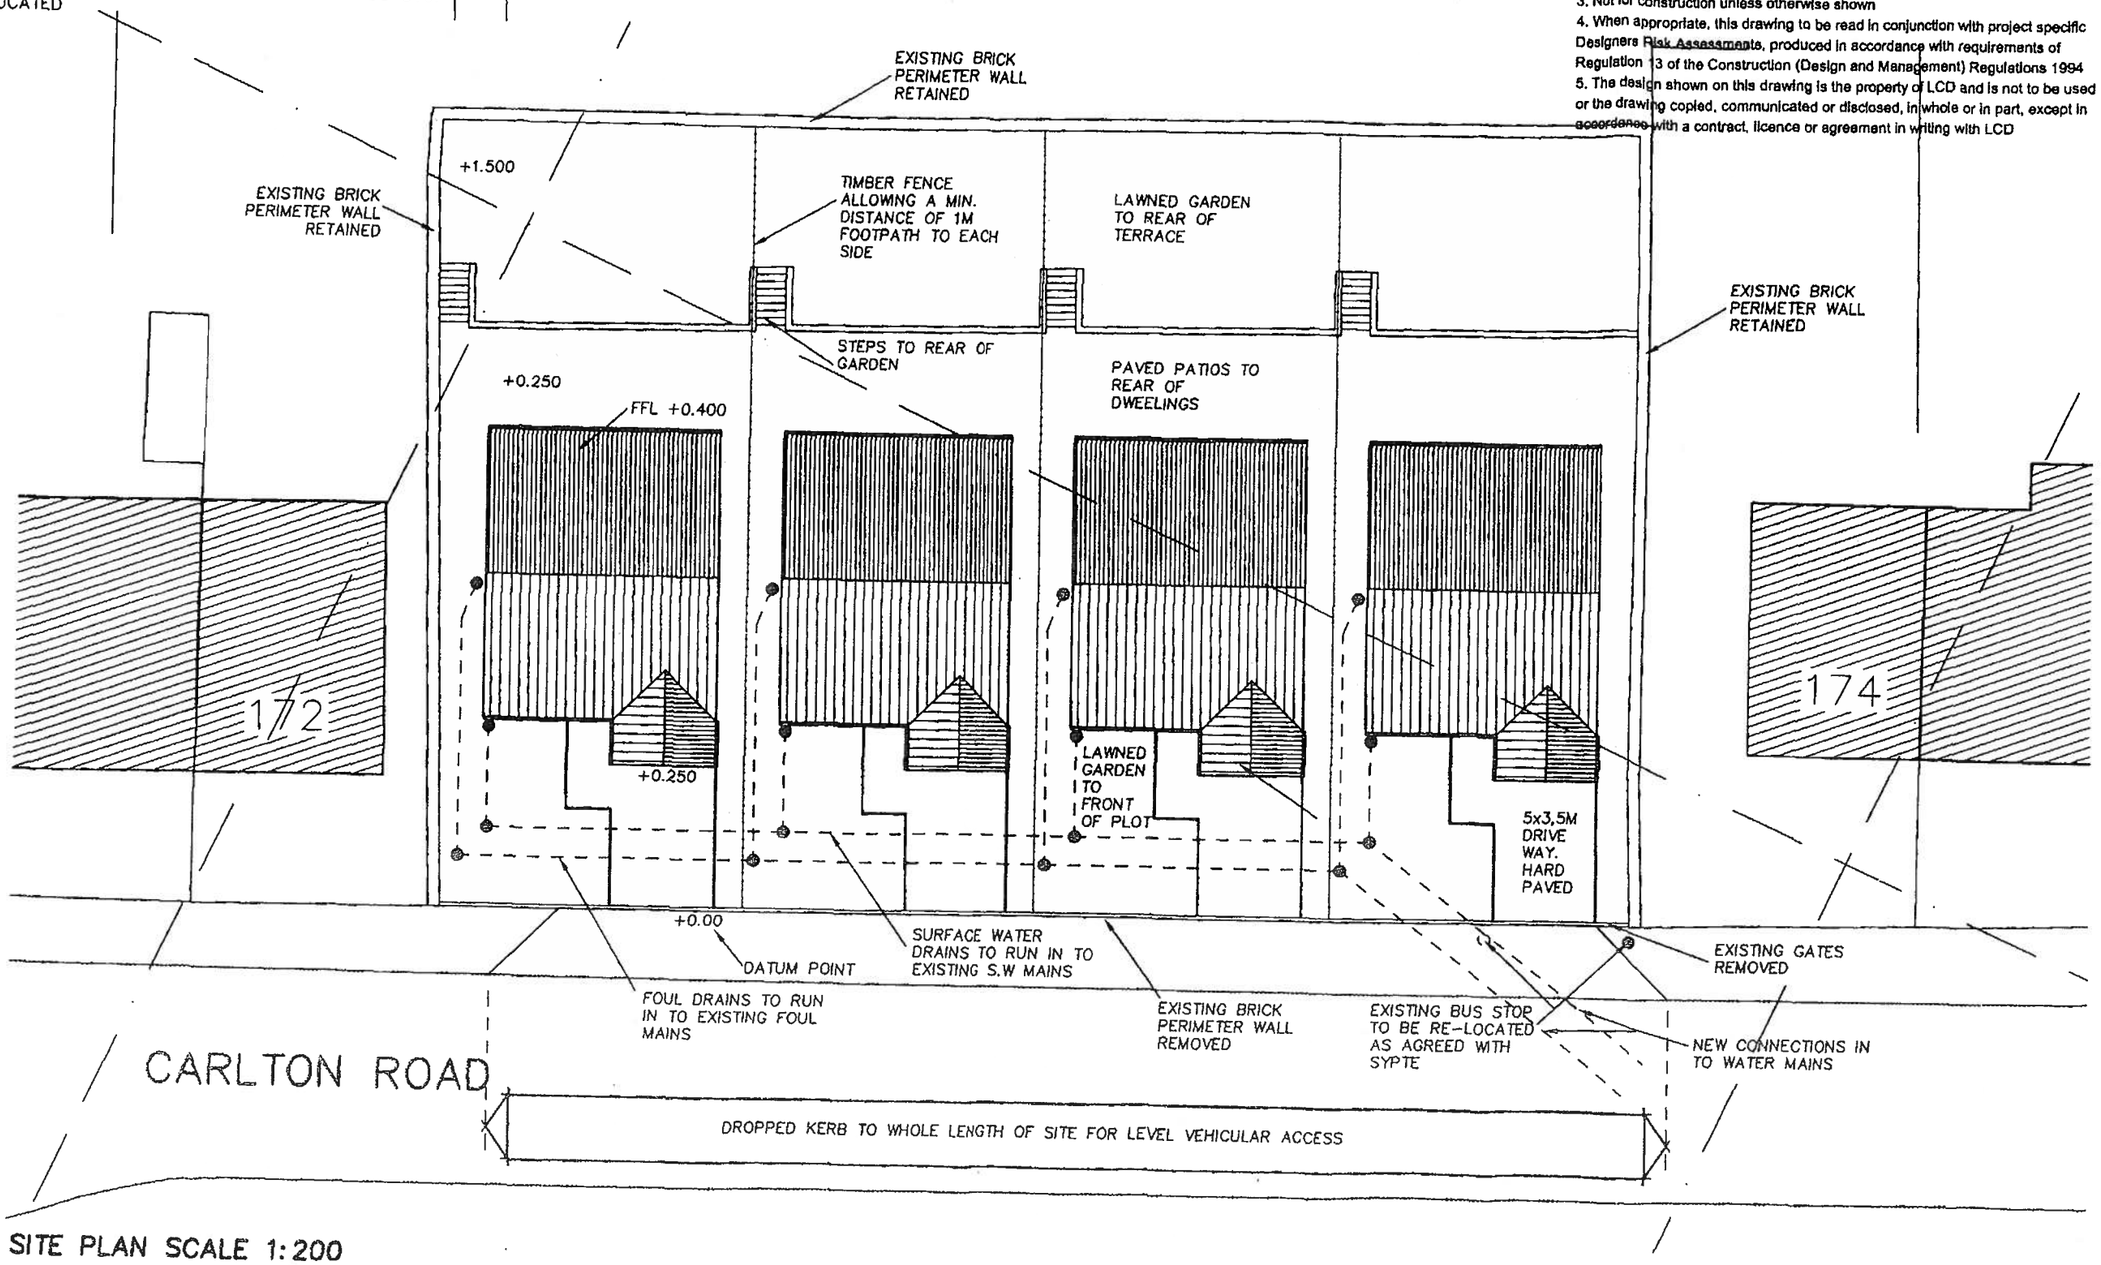

PROPOSED SITE PLAN SCALE 1:200

LCD LEEDS CITY DEVELOPMENTS

PUDJIZ HILLAM LANE BURTON SALMON LEEDS LS25 5JQ
Tel DM: +44 (0)7889122371 ddmoore@tiscall.co.uk

PROJECT	GEORGES CLOSE (FORMER RESERVOIR) OFF CARLTON ROAD, BARNSLE - S71 2AW
TITLE	PROPOSED SITE PLAN
STAGE	PLANNING
SCALE	1:200 @ A3
JOB No.	09-20
DWG No.	004
REV.	B
DRAWN	DM
CHECKED	-
DATE	17-09-2009