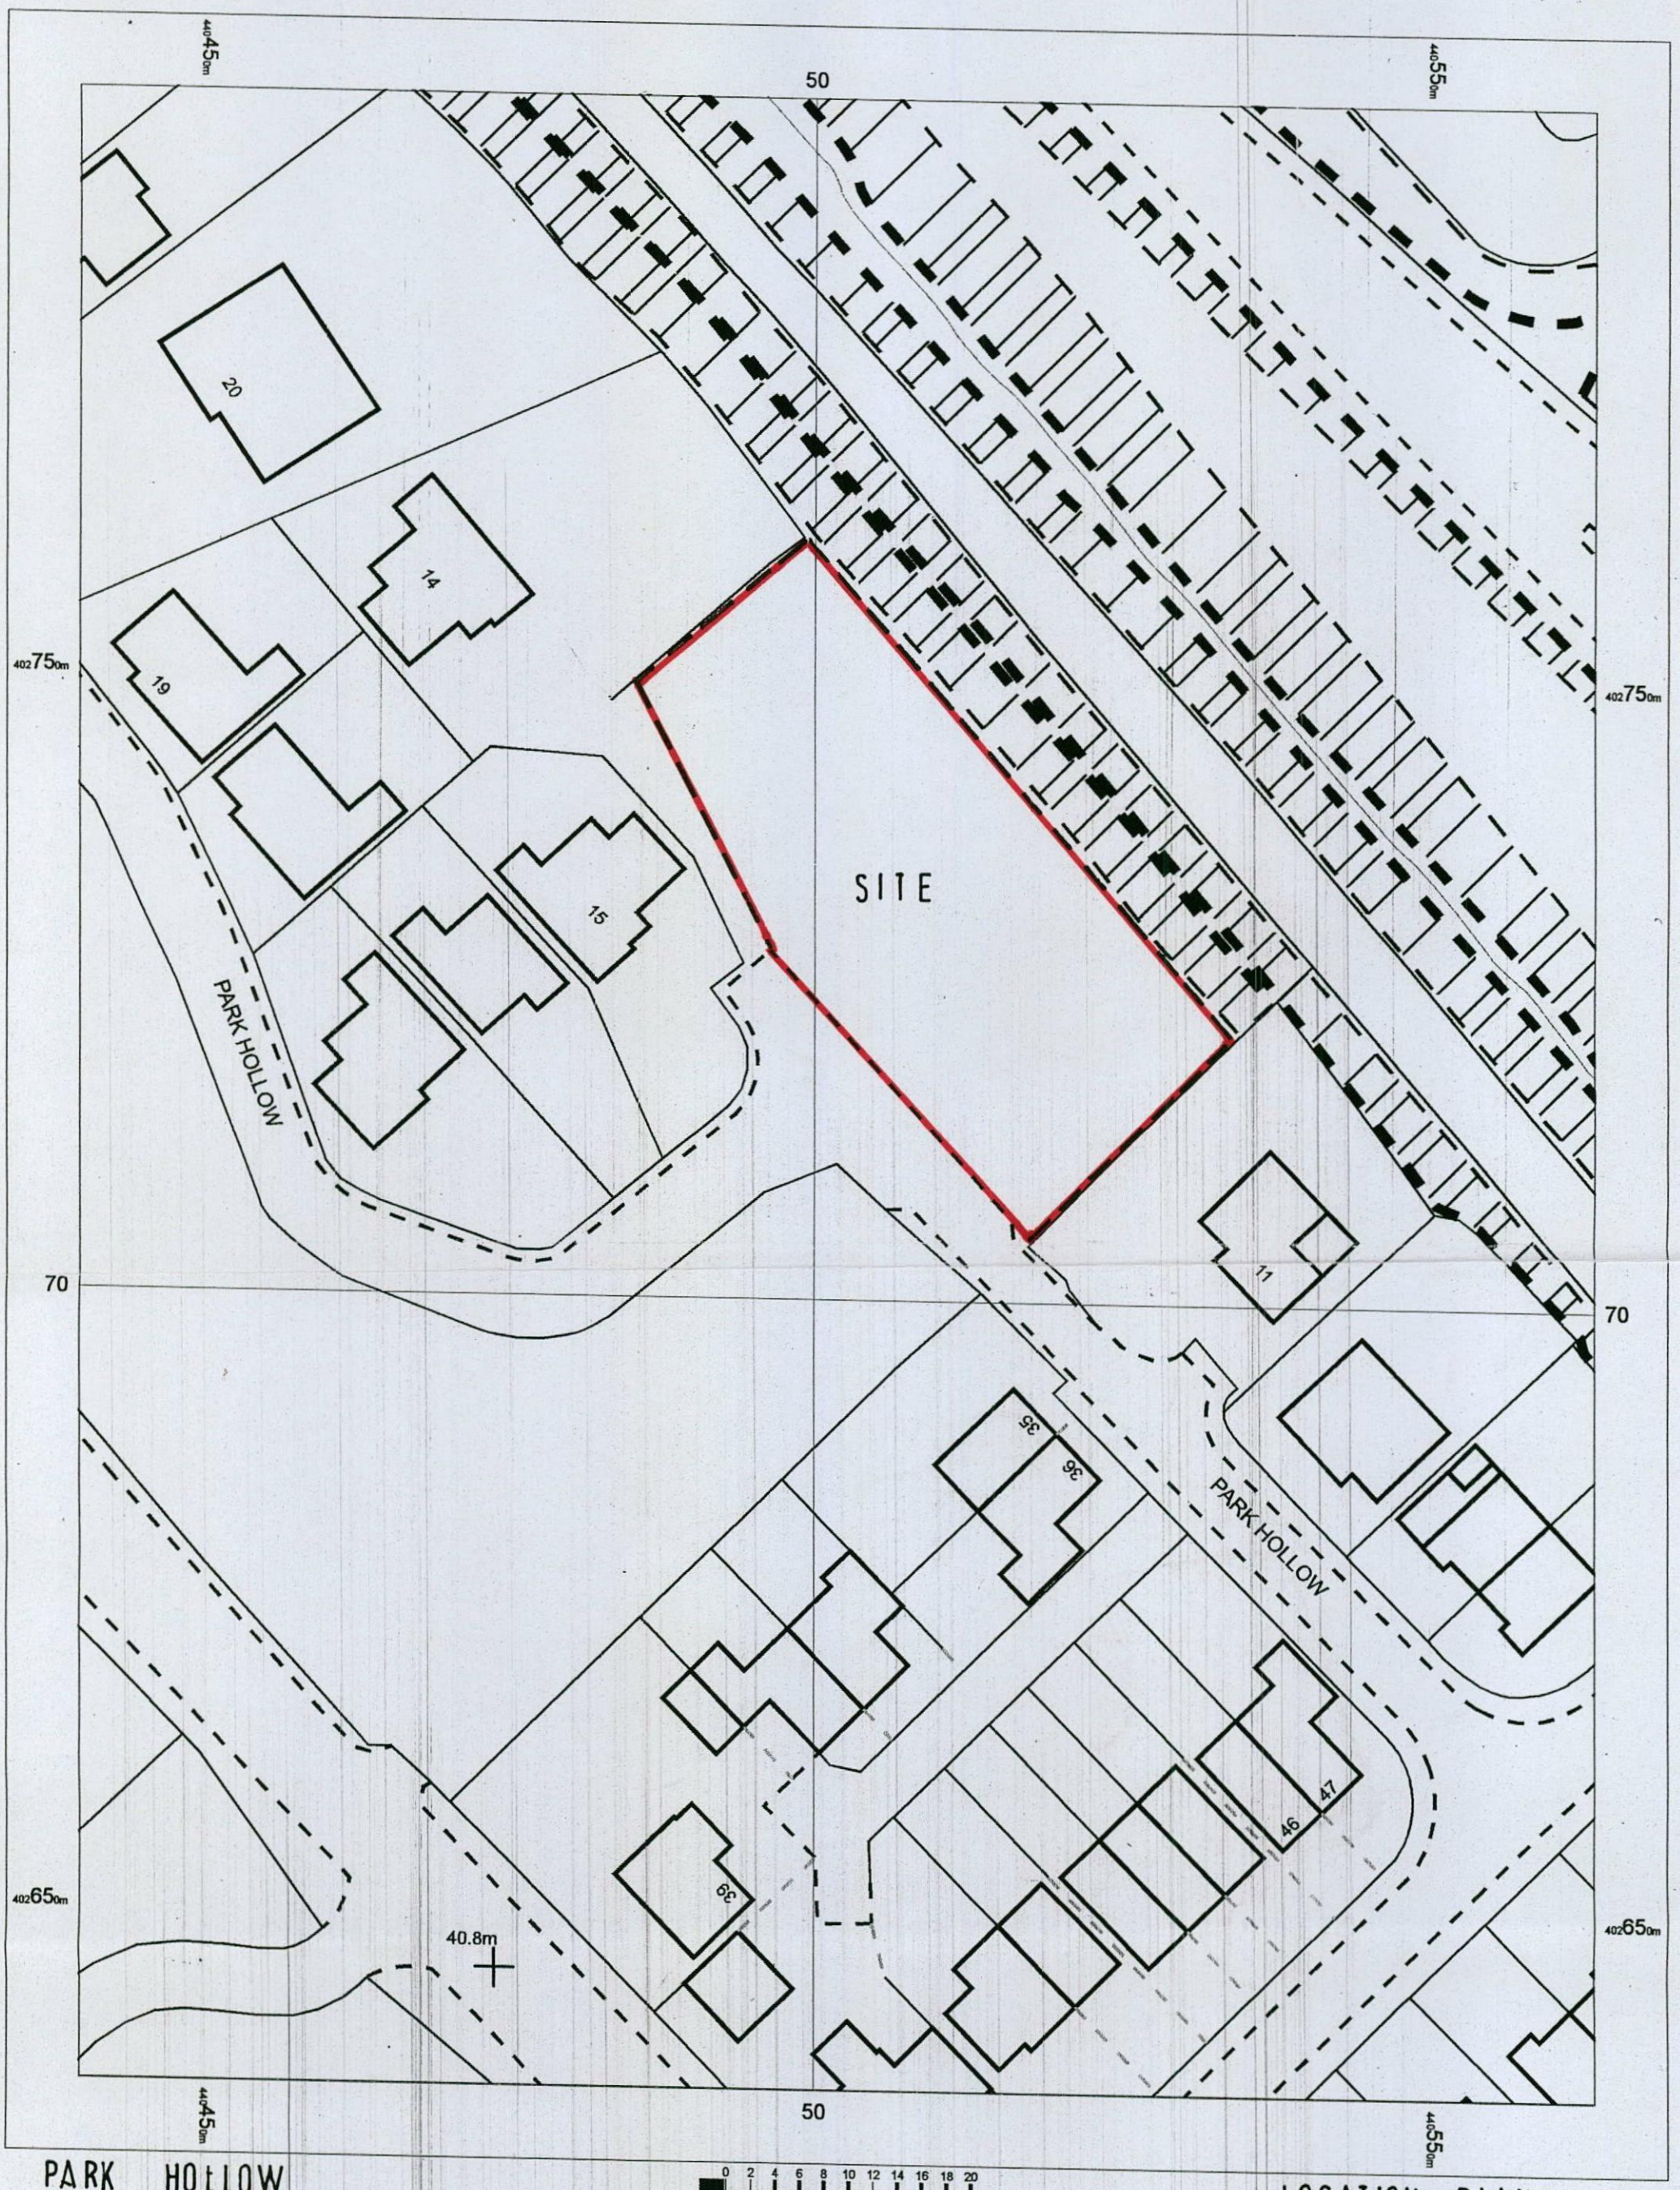



OS MasterMap 1250/2500/10000 scale
08 November 2013, ID: MDP-00272192
www.mapdataportal.co.uk

1:500 scale print at A3, Centre: 440502 E, 402717 N

©Crown Copyright Ordnance Survey. Licence no. 100019980

Mapping sourced from Ordnance Survey

Photarc Surveys Ltd
Tel: 0800 083 1009
maps@photarc.co.uk
Beech House, 15 Beech Avenue, HARROGATE, HG2 8DS

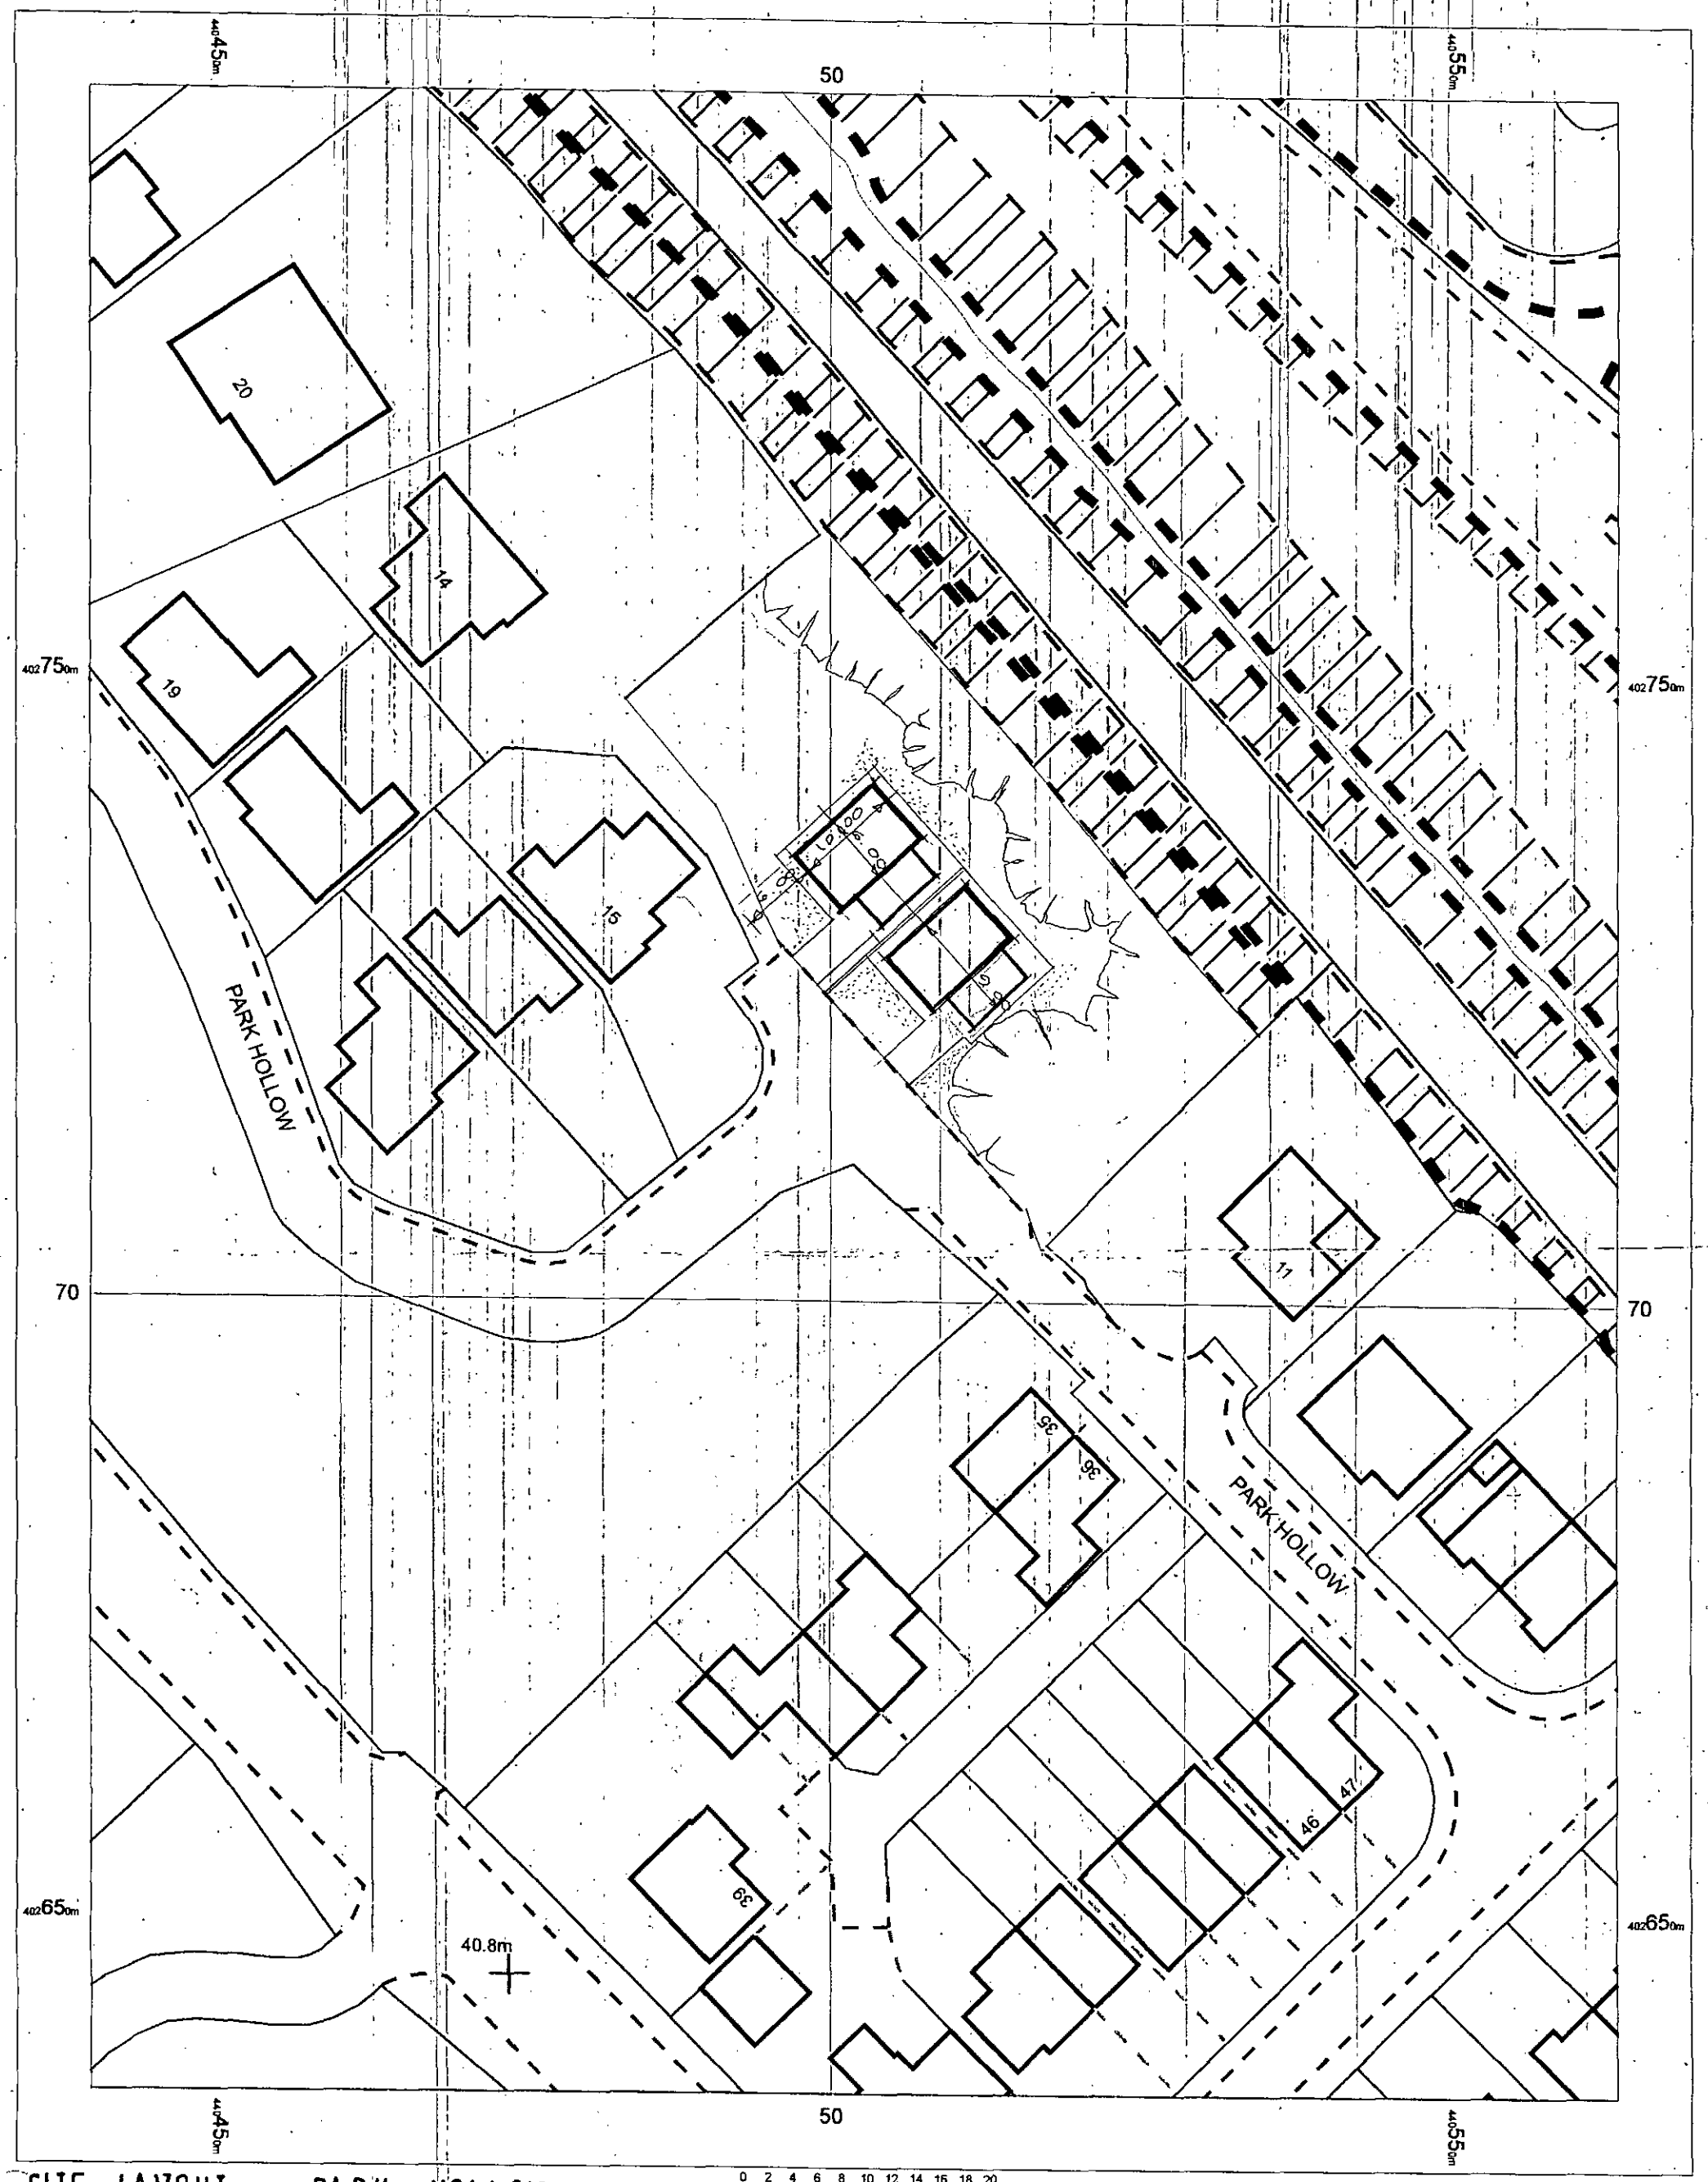

SITE LAYOUT — PARK HOLLOW


OS MasterMap 1250/2500/10000 scale
08 November 2013, ID: MDP-00272192
www.mapdataportal.co.uk

1:500 scale print at A3, Centre: 440502 E, 402717 N


©Crown Copyright Ordnance Survey. Licence no. 100019980

Photarc Surveys Ltd
Tel: 0800 083 1009
maps@photarc.co.uk
Beech House, 15 Beech Avenue, HARROGATE, HG2 8DS


Mapping sourced from OS Ordnance Survey

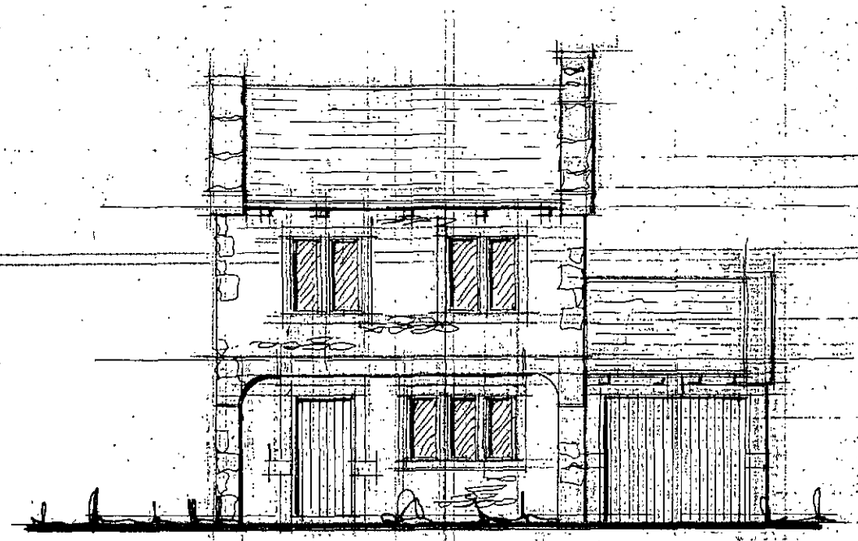


T-2 ACCESS ROAD

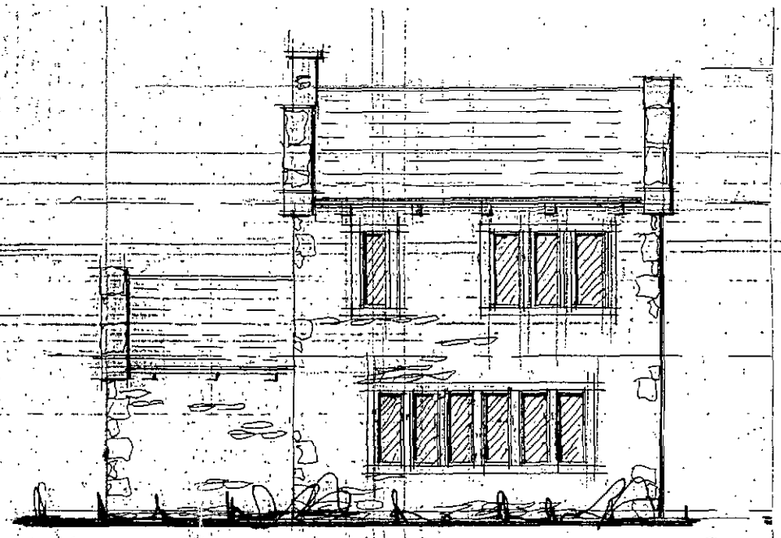

T-2 REAR

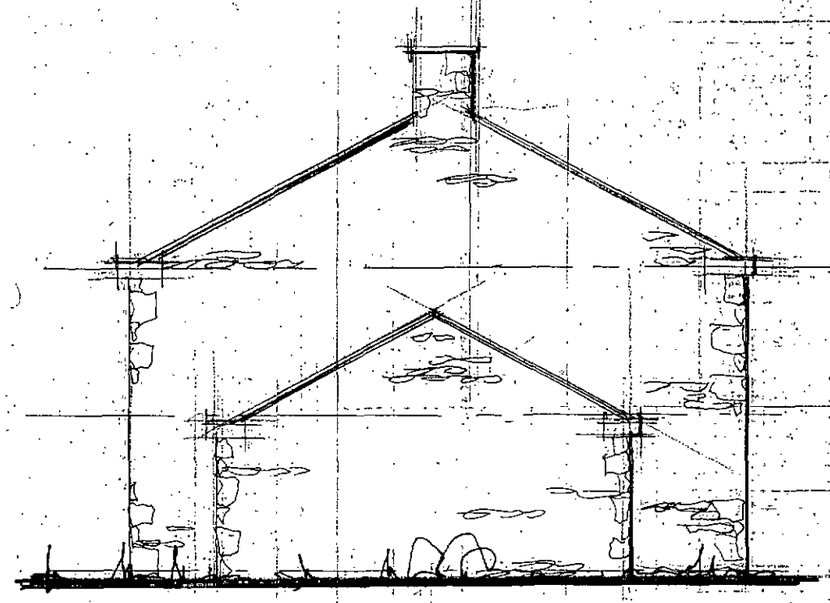

T-2 GABLE

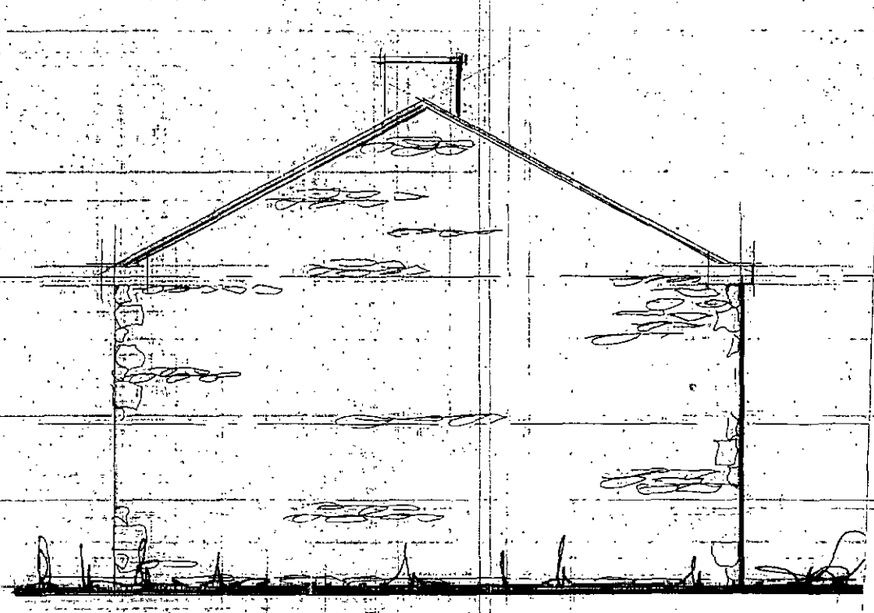

T-2 GABLE

mda ARCHITECTS
MORETON DEAKIN ASSOCIATES Ltd.
THE TURRET
VALLEY ROAD
HEBDEN BRIDGE
WEST YORKSHIRE
HX7 7BZ
TEL: +44(0) 1422 844762 FAX: +44(0) 1422845758
EMAIL: INFO@MDAARCHITECTS.CO.UK

client: PEMBERTON

project: DWELLING

project no: 045

drawing no: MDA(14)

date drawn: 06 JAN 11

rev:

description: BARNSLEY

scale: 1-50/1-100

drawn by: SD

authorised by:

All written/scaled dimensions and floor areas are subject to verification by Contractor(s) on site.


This drawing and design are © Copyright Moreton Deakin Associates Ltd. No reproduction or alteration is permitted.

NORTH

purpose of issue:

planning ○ building regs ○ tender ○ comment ○ approval ○ construction ○

rev	description	drawn/ann	date

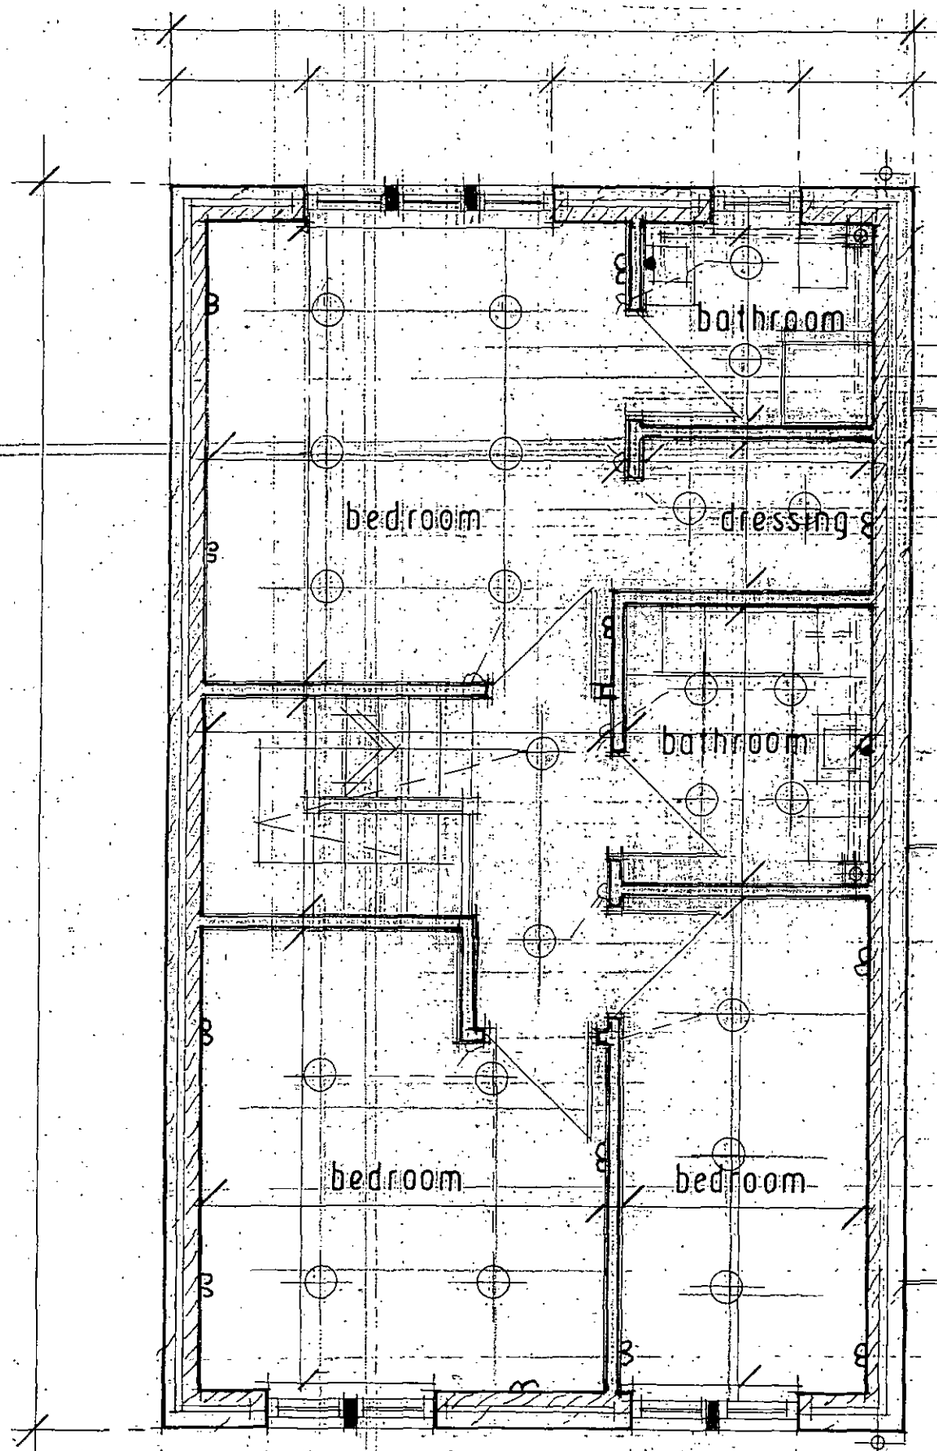

UPPER FLOOR PLAN

mda ARCHITECTS
MORETON DEAKIN ASSOCIATES Ltd.
THE TURRET
VALLEY ROAD
HEBDEN BRIDGE
WEST YORKSHIRE
HX7 7DZ
TEL: +44(0) 1422 844762 FAX: +44(0) 1422845758
EMAIL: INFO@MDAARCHITECTS.CO.UK

client - PEMBERTON

project - DWELLING

project no 045

drawing no MDA(14)

date drawn 06 JAN 11

rev

description - BARNSLEY

scale 1-50/1-100

drawn by SD

authorised by


All written/scaled dimensions and floor areas are subject to verification by Contractor(s) on site.

This drawing and design are © Copyright Moreton Deakin Associates Ltd. No reproduction or alteration is permitted.

NORTH

purpose of issue
planning ○ building regs ○ tender ○ comment ○ approval ○ construction ○

final description

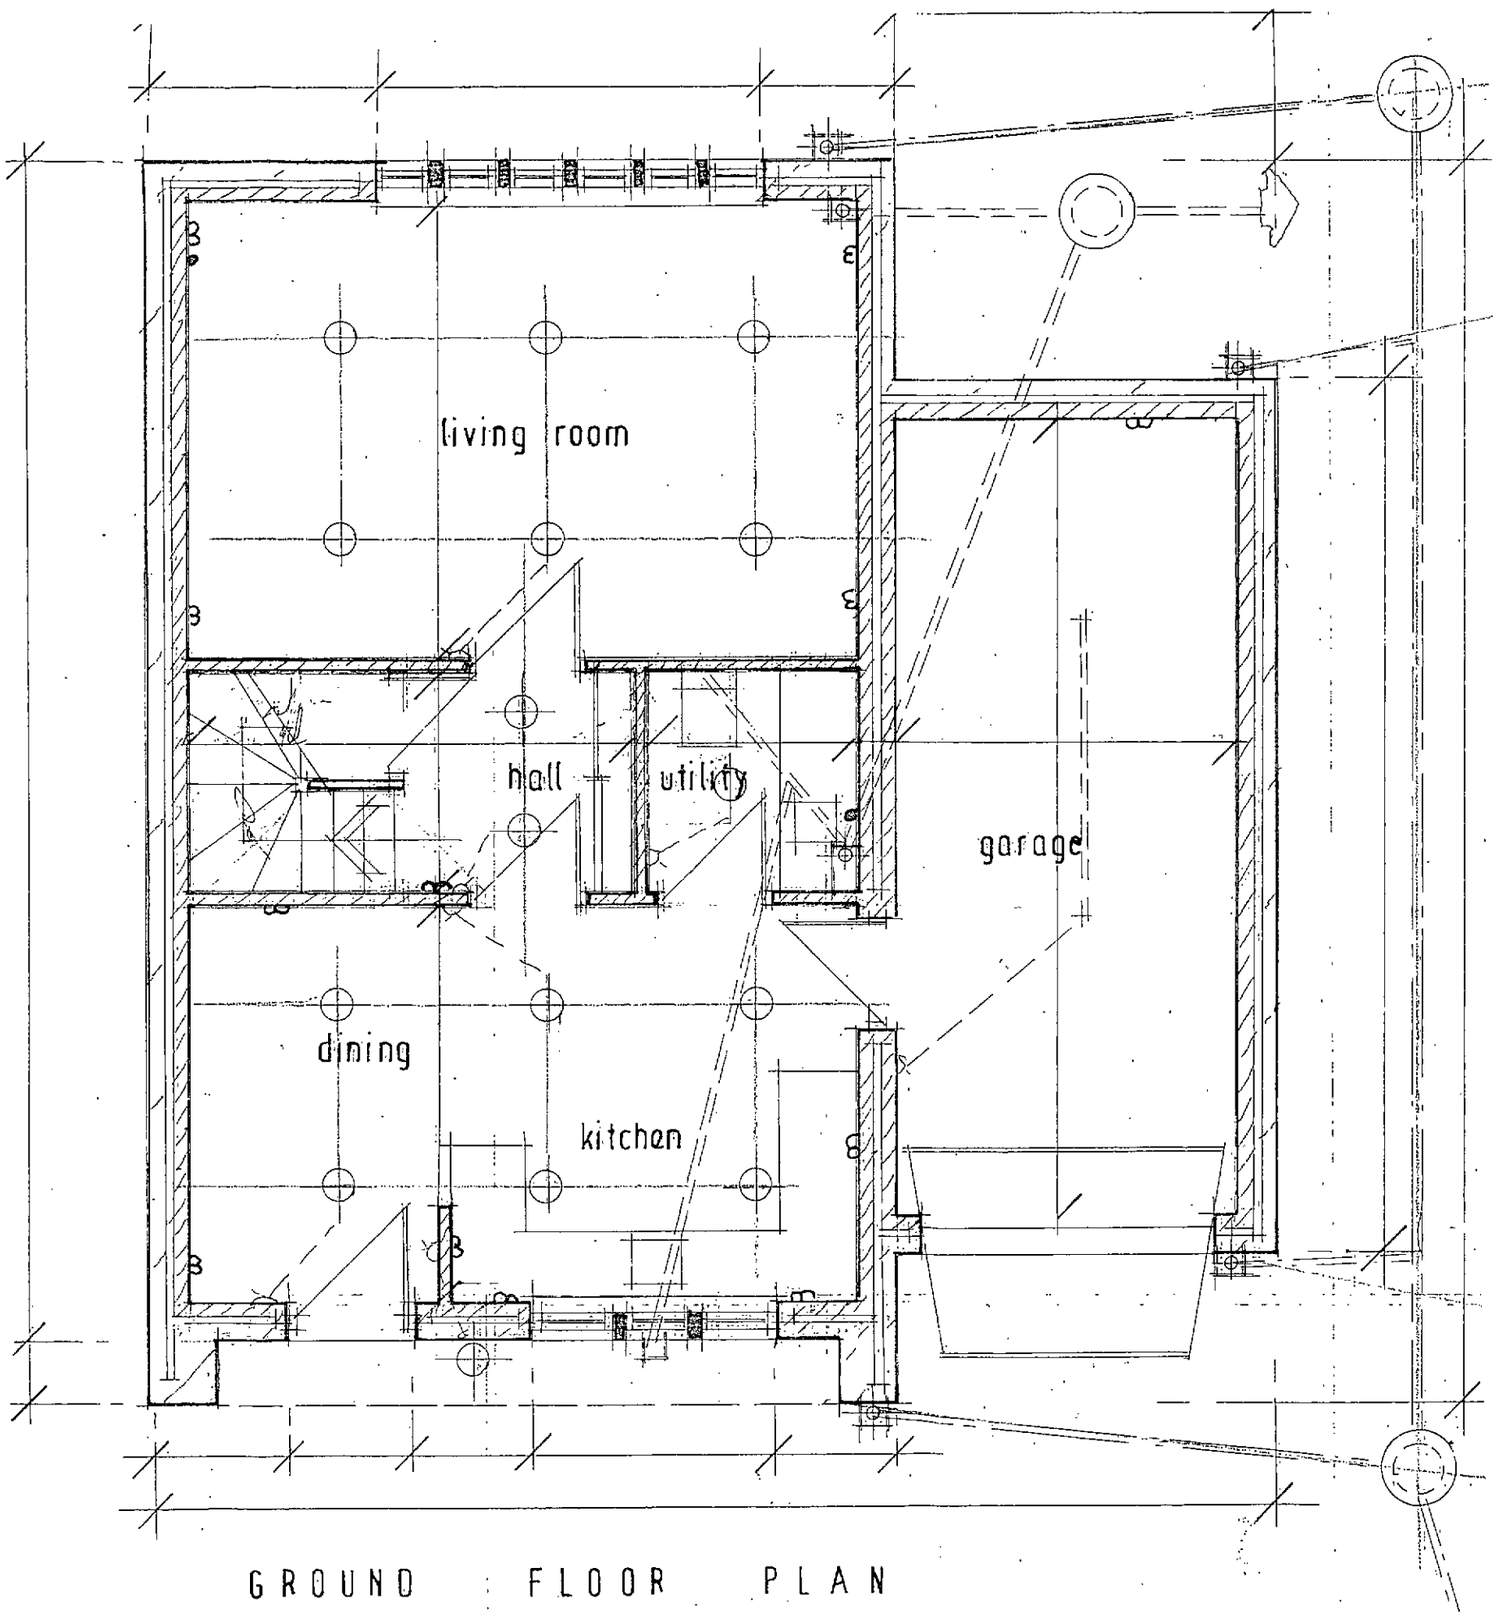

GROUND FLOOR PLAN

mda ARCHITECTS
MORETON DEAKIN ASSOCIATES Ltd.
THE TURRET
FALLEY ROAD
HEBDEN BRIDGE
WEST YORKSHIRE
HX7 7BZ
TEL: +44(0) 1422 844762 FAX: +44(0) 14229A5758
EMAIL: INFO@MDAARCHITECTS.CO.UK

client
PEMBERTON

project
DWELLING

project no	drawing no
045	MDA(14)

date drawn	rev
06 JAN 11	-

description -
BARNSLEY

scale	drawn by	authorised by
1-50/1-100	SD	-

All written/scaled dimensions and floor areas are subject to verification by Contractor(s) on site.
This drawing and design are © Copyright Moreton Deakin Associates Ltd. No reproduction or alteration is permitted.

NORTH

purpose of issue
planning ○ building regs ○ tender ○ comment ○ approval ○ construction ○

rev	description	drwn	auth	date