
Op Op As




Front Elevation

Op

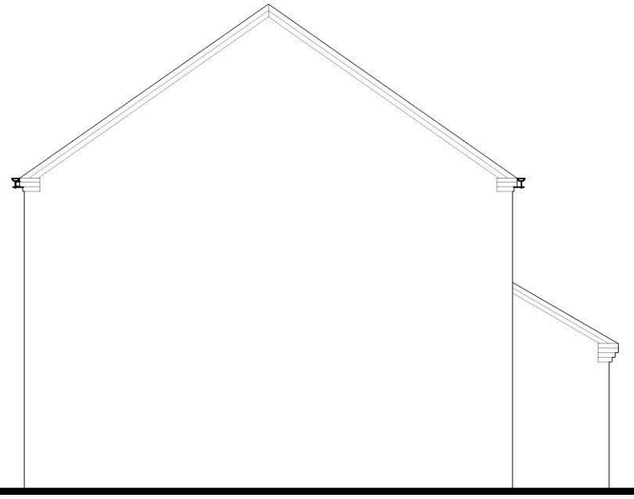


Side Elevation

As Op Op

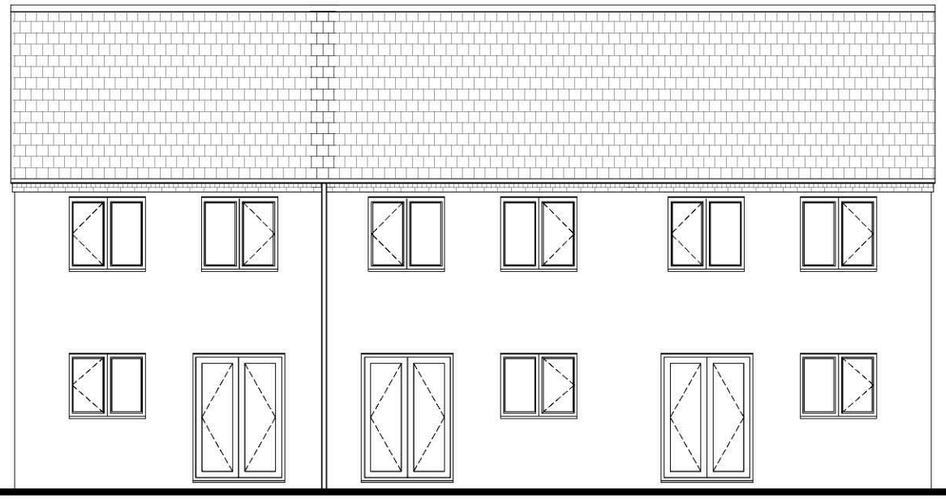

Rear Elevation

As

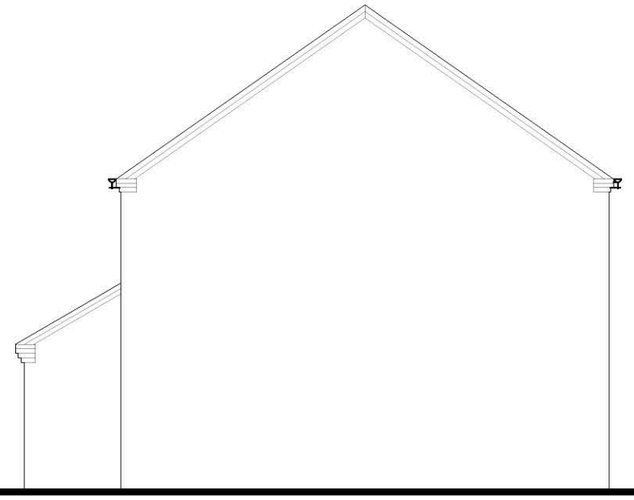

Side Elevation

House type drawing to be read in conjunction with plots:
66-68

A2 2015 (T1)

Type 1

Planning Elevations

761 sq ft

Scale 1:100

Date Feb 15

Drawing No. P - A2TS1

Rev

Bellway

(Yorkshire Division)
(a member of the Bellway Plc Group of Companies)

2 Deighton Close, Wetherby, West Yorkshire
LS22 7GZ
Tel 01937 583 533 Fax 01937 586 147
www.bellway.co.uk