Notes :-

1. This drawing to be read in conjunction with all relevant Architects, Engineers & Specialist drawings and specifications.

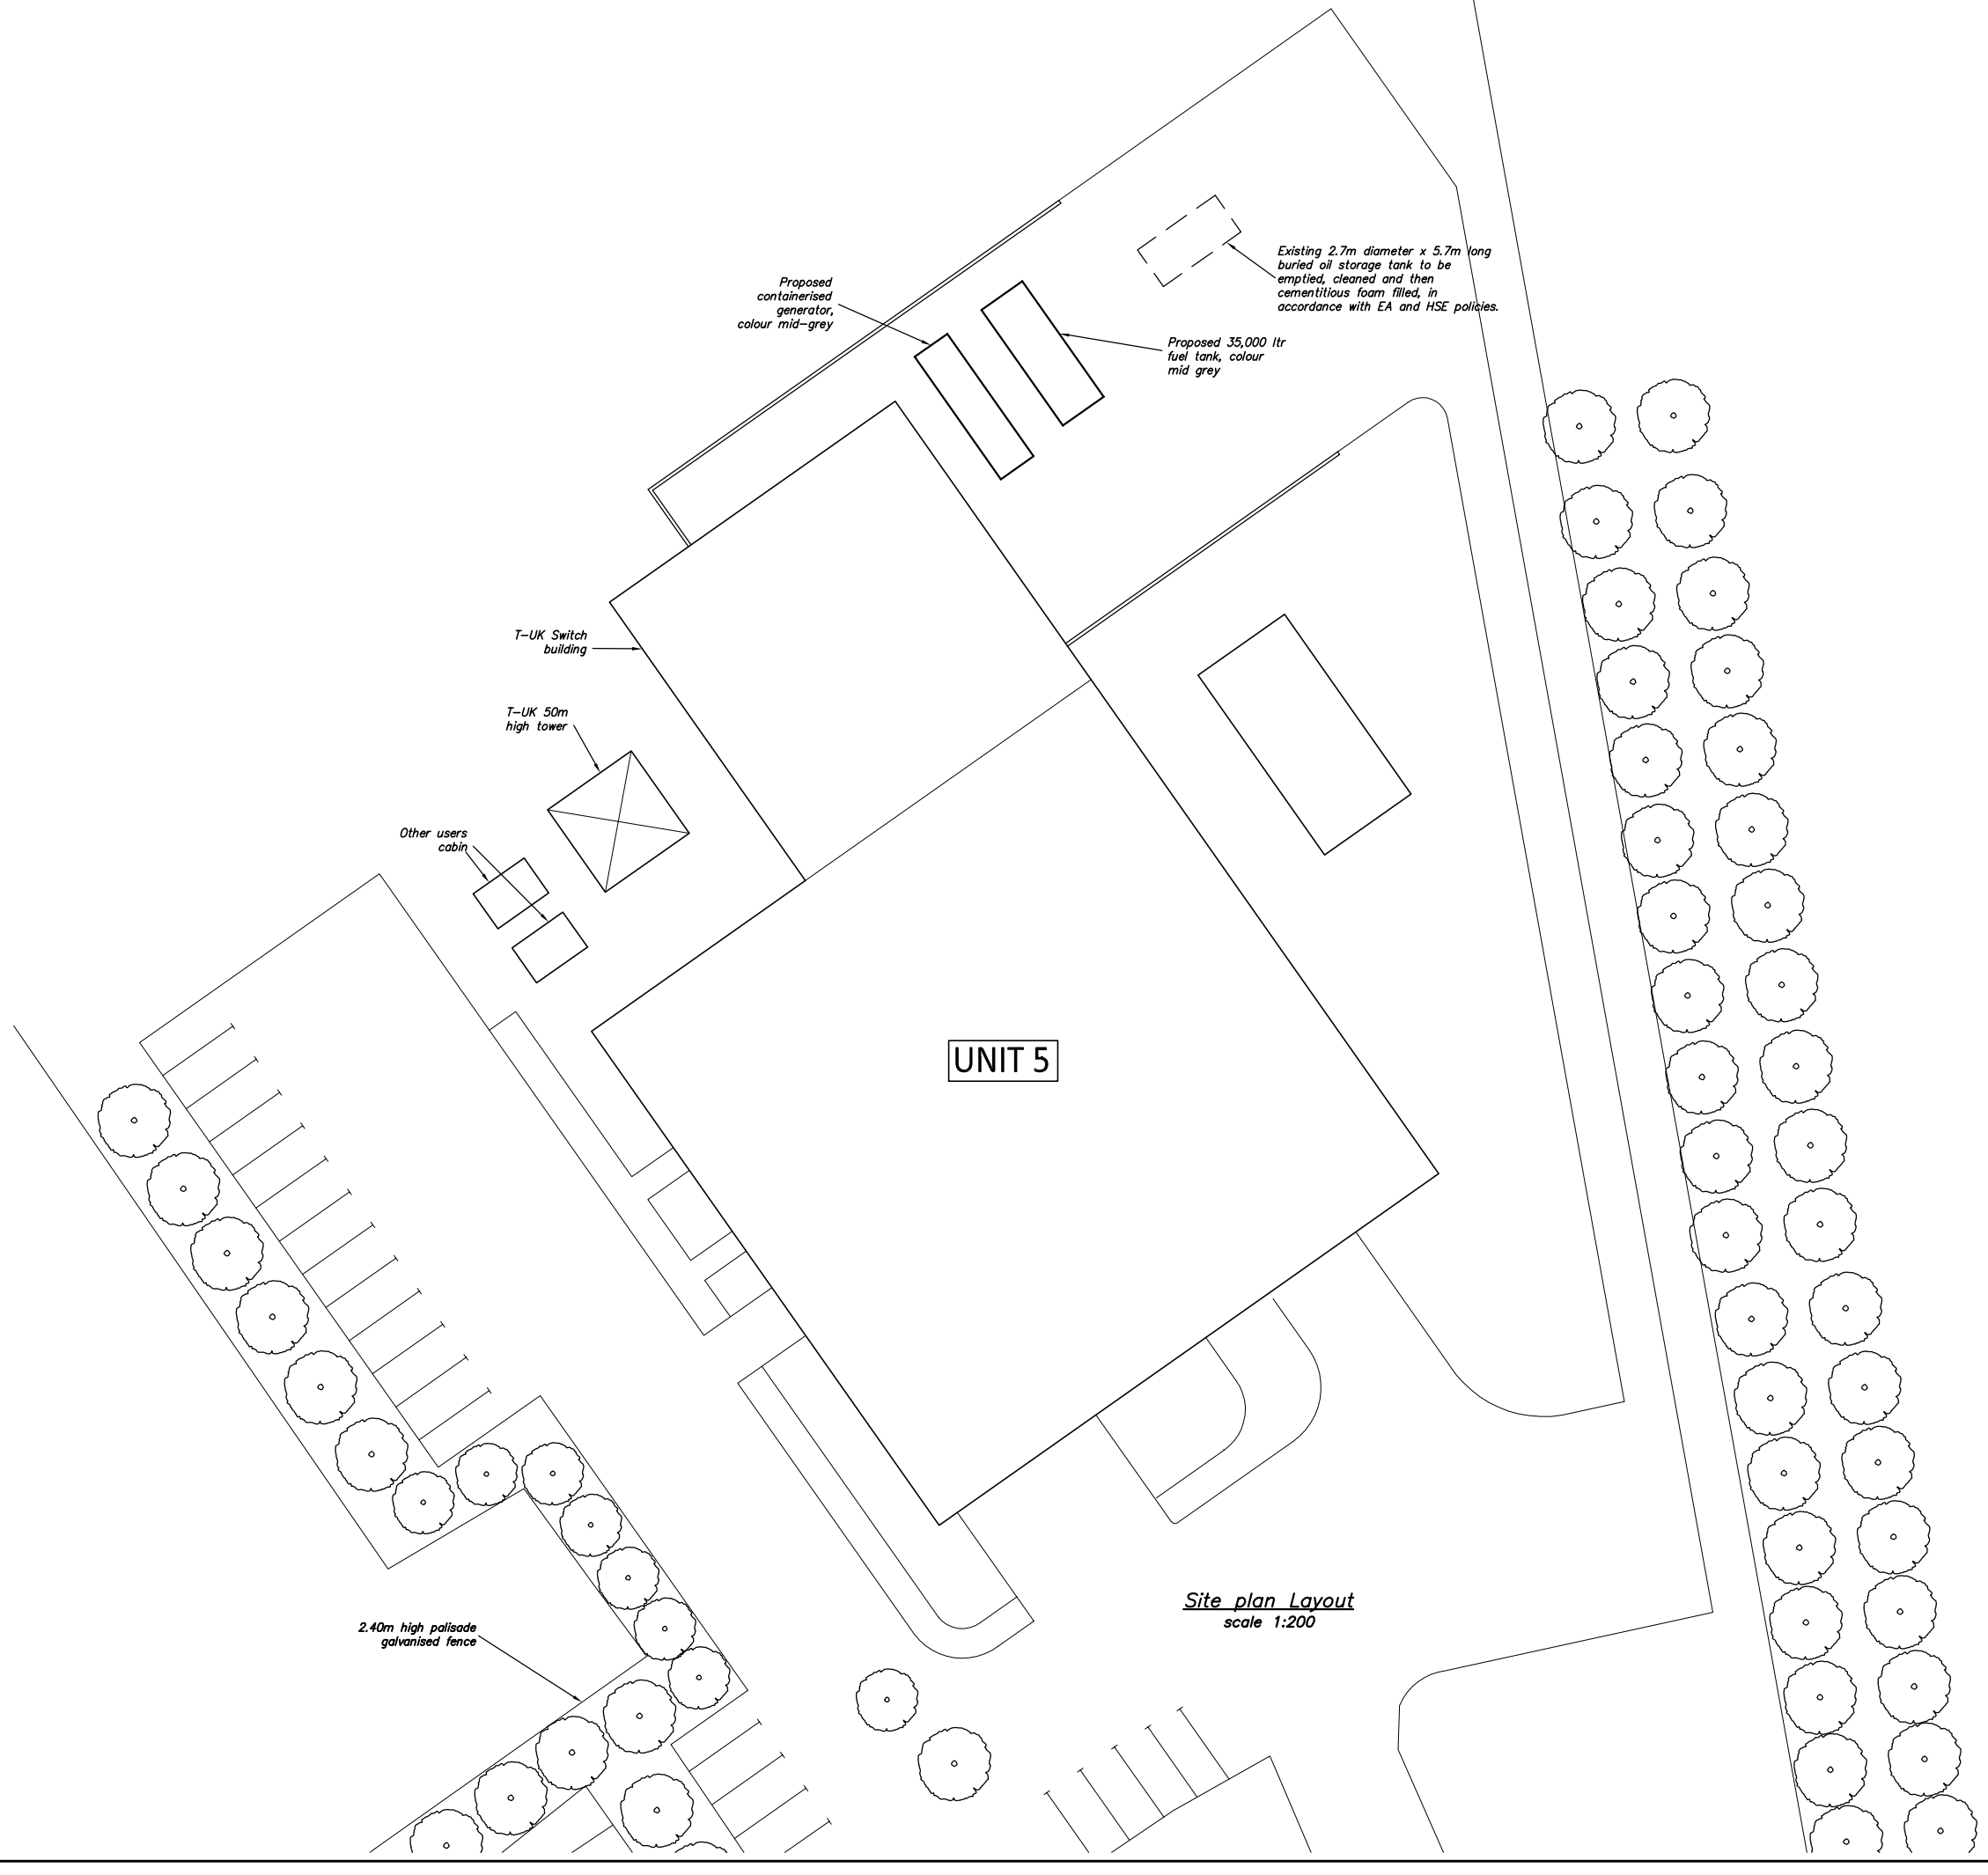

Site plan Layout
scale 1:200

Rev	Date	Comment
A.	15.05.12	FUEL TANKS REVISED
.	26.04.12	ISSUED FOR PLANNING APPROVAL

scale 1:50 @ A1
METRES 0 1 2 3
0 2 4 6
scale 1:100 @ A1

clive adams associates ltd
Consulting Engineers
15 The Parade, Harold Park,
Romford, Essex, RM3 0AQ.
Telephone: (01708)344344 Facsimile: (01708)349606
E-mail address: design@cliveaa.com

Project
Everything Everywhere
Barnsley
Generator Upgrade

Title
Proposed Site Layout

Drawn	Checked	Date	Scale
K.R.	C.I.A.	April 2012	1:200@A1

Drawing No	Rev
7131-01	A.

Cad File: \\Network\Drawings\Everything Everywhere\Barnsley